


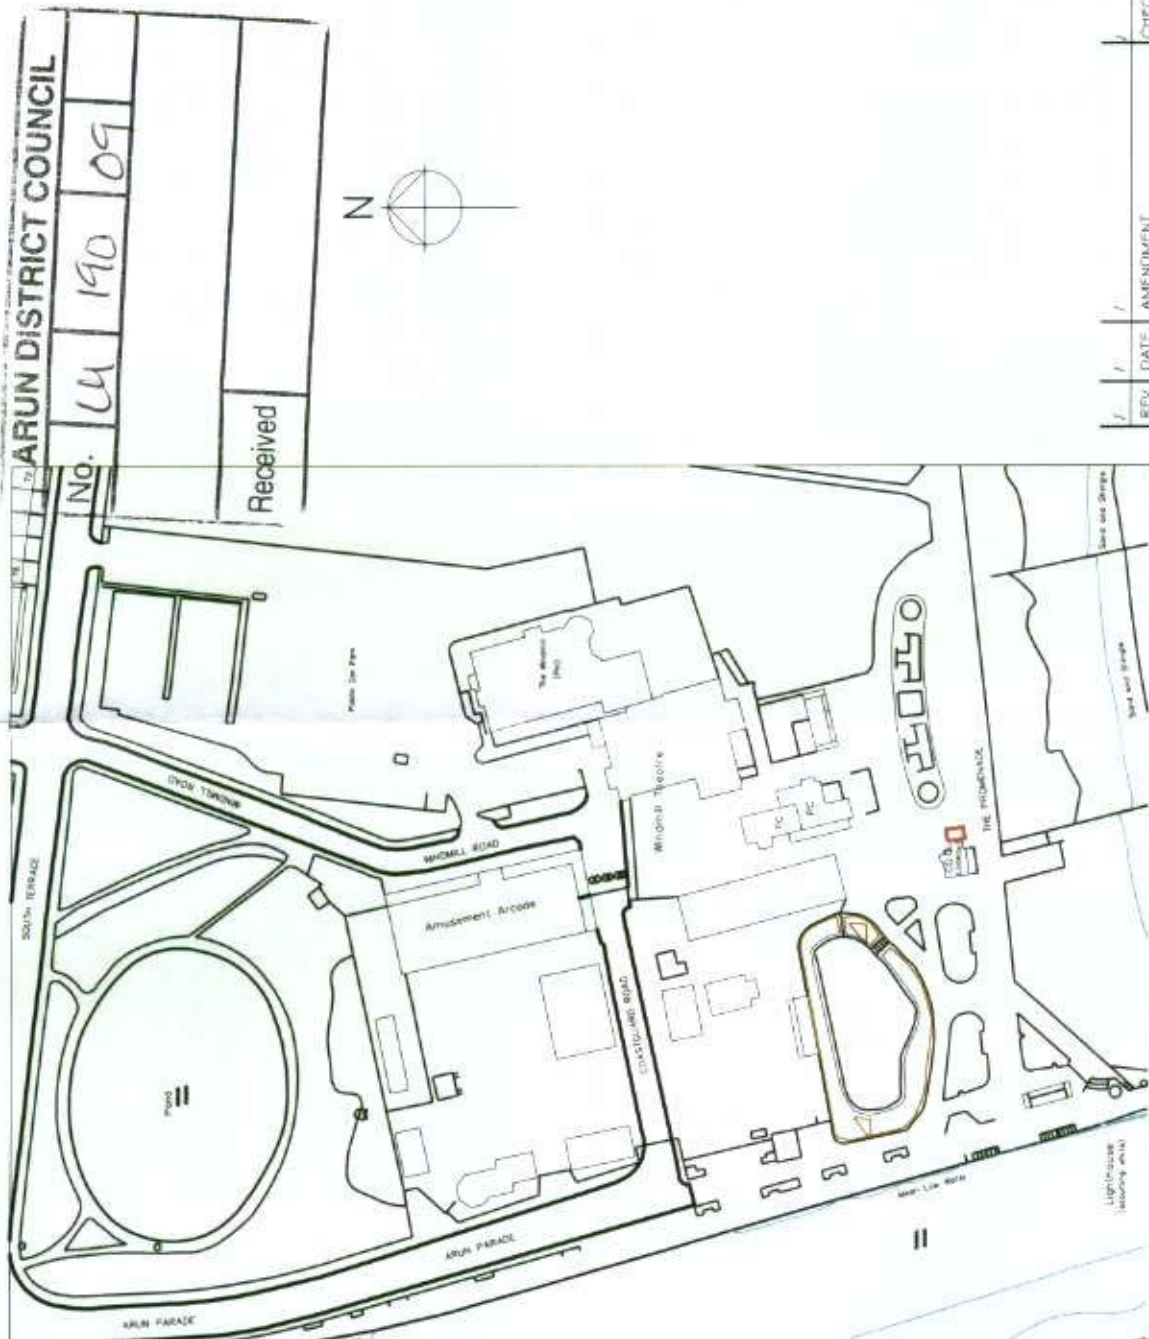

LOCATION PLAN - SCALE 1:2000

REV	DATE	AMENDMENT	CHECK
1	1	1	


MSA ASSOCIATES
RICS SURVEYORS AND BUILDING CONSULTANTS
TEL: 01243-539378 FAX: 01243-531070
email: info@theconstructivegroup.com

CLIENT: Mr S Womall

PROJECT Littlehampton Coastguard Tower

DRAWING	SCALE
Location Plan	As noted @ A3

DATE	JULY 09	DRAWN	AW	CHECKED
DRAWING NUMBER				REVISION
289201				

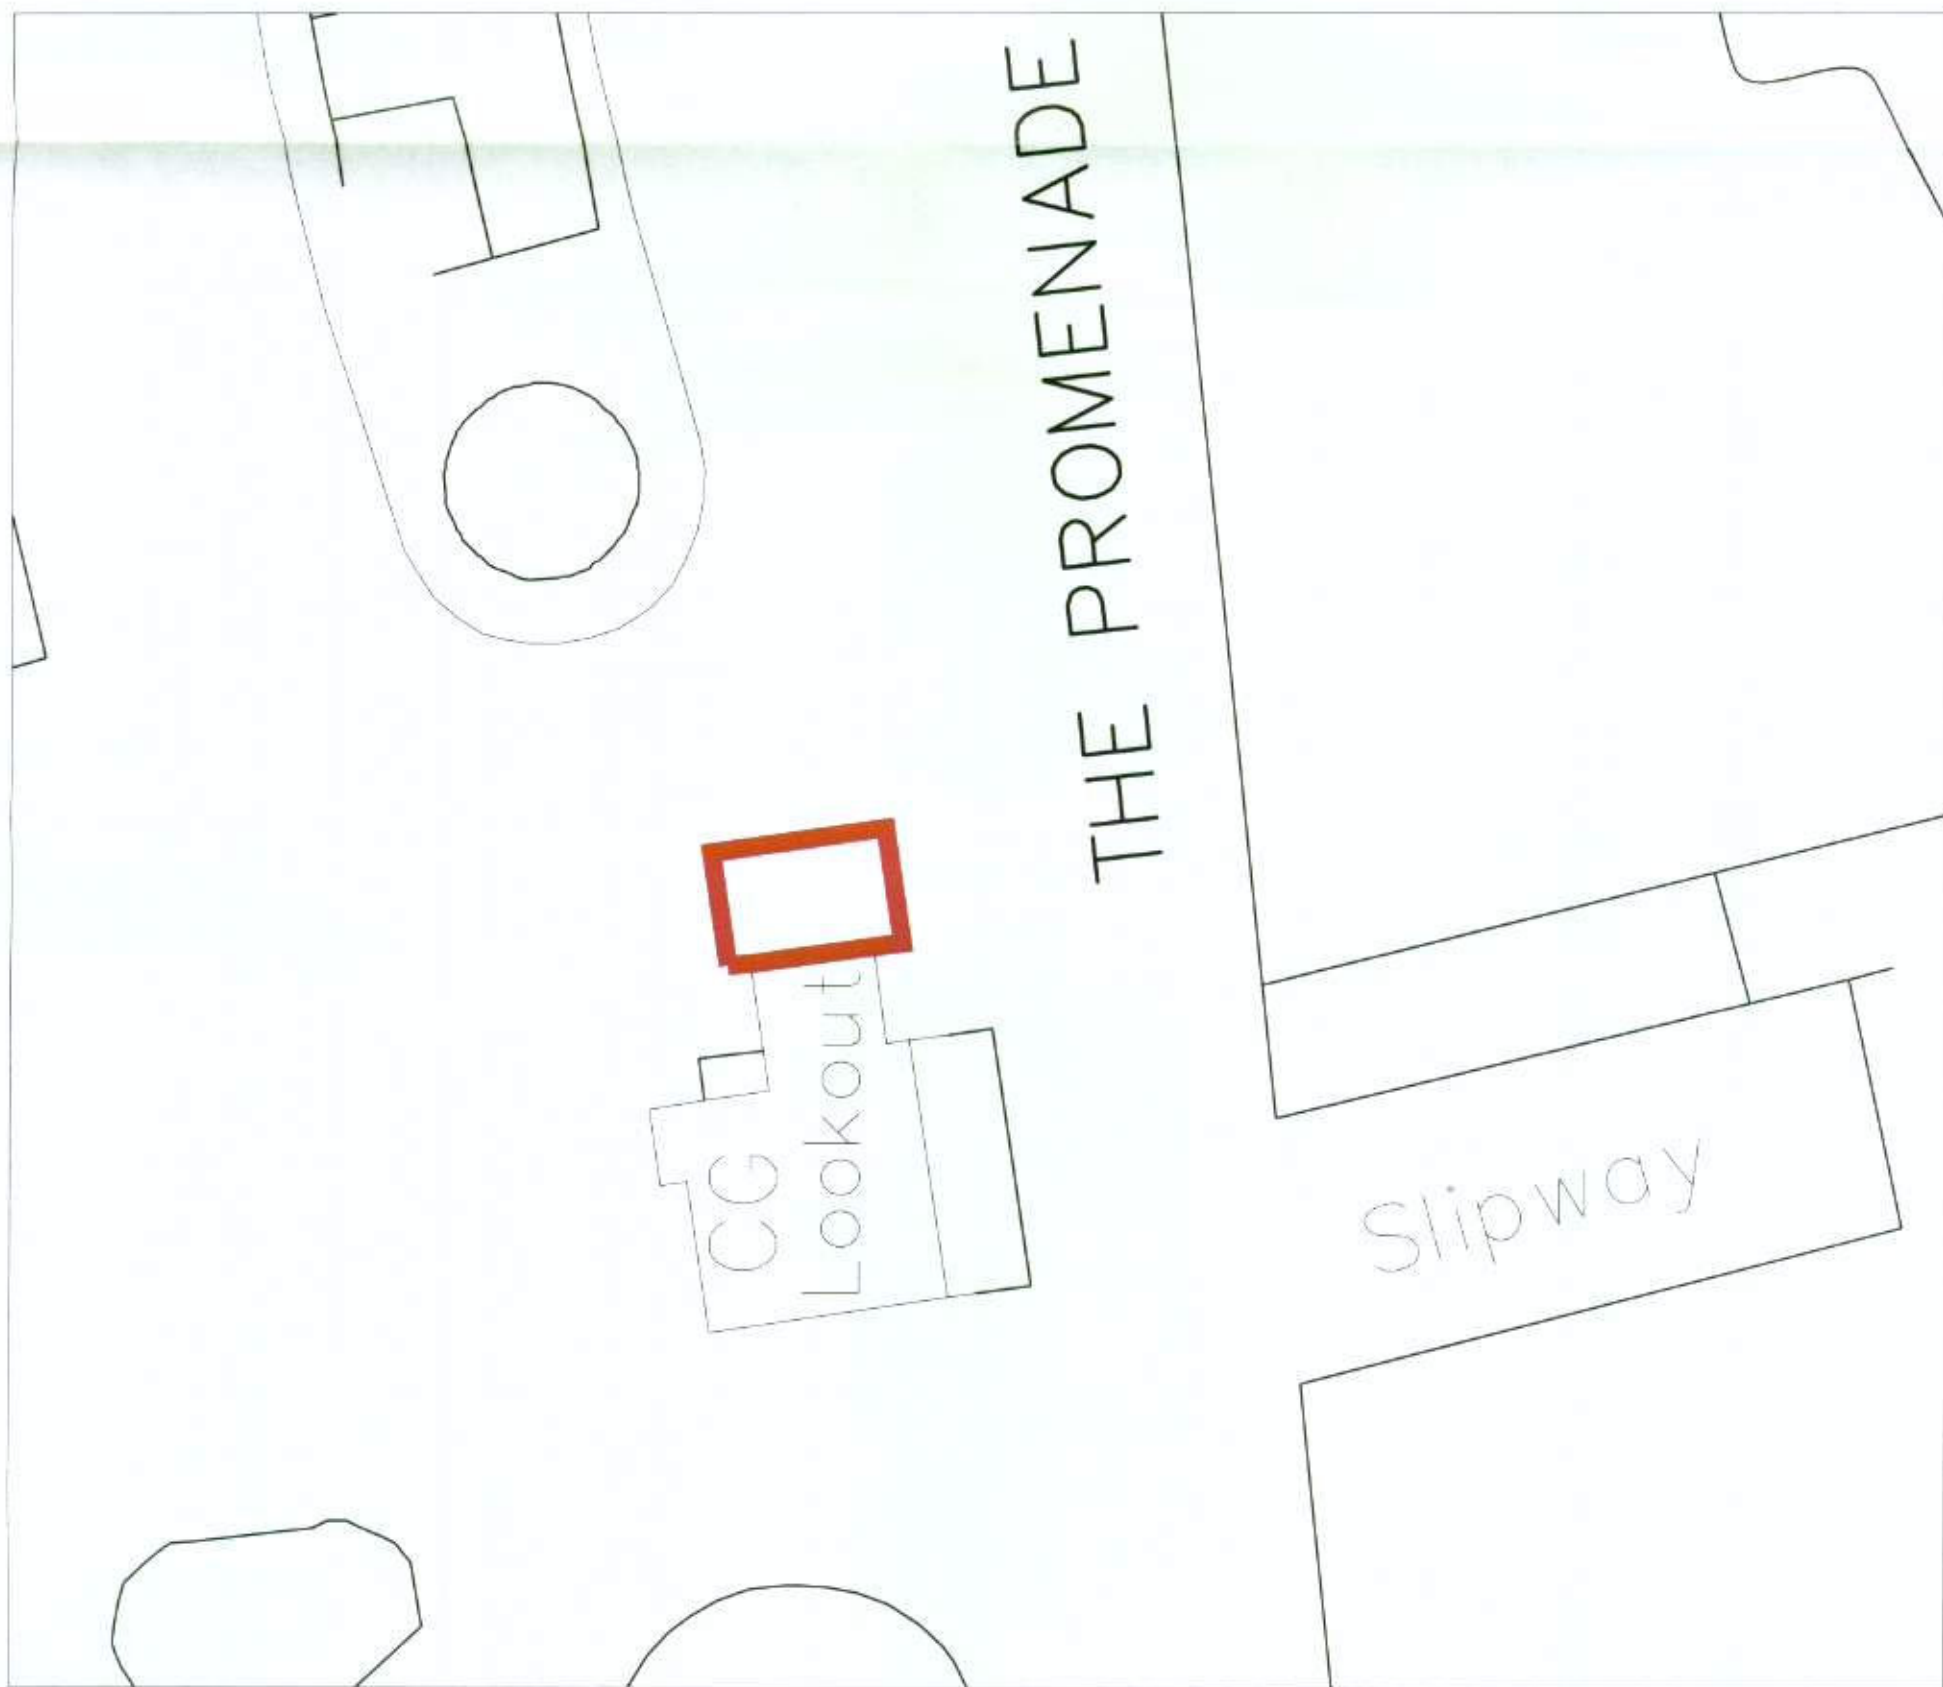

SITE PLAN - SCALE 1:200