



NOTES


1. Do not scale from this drawing except for planning purposes. Use figured dimensions only.
2. All dimensions must be checked on site prior to commencement of work.
3. Where applicable this drawing is to be read in conjunction with other consultants drawings.
4. This drawing is the copyright of Constructive Evaluation Ltd.

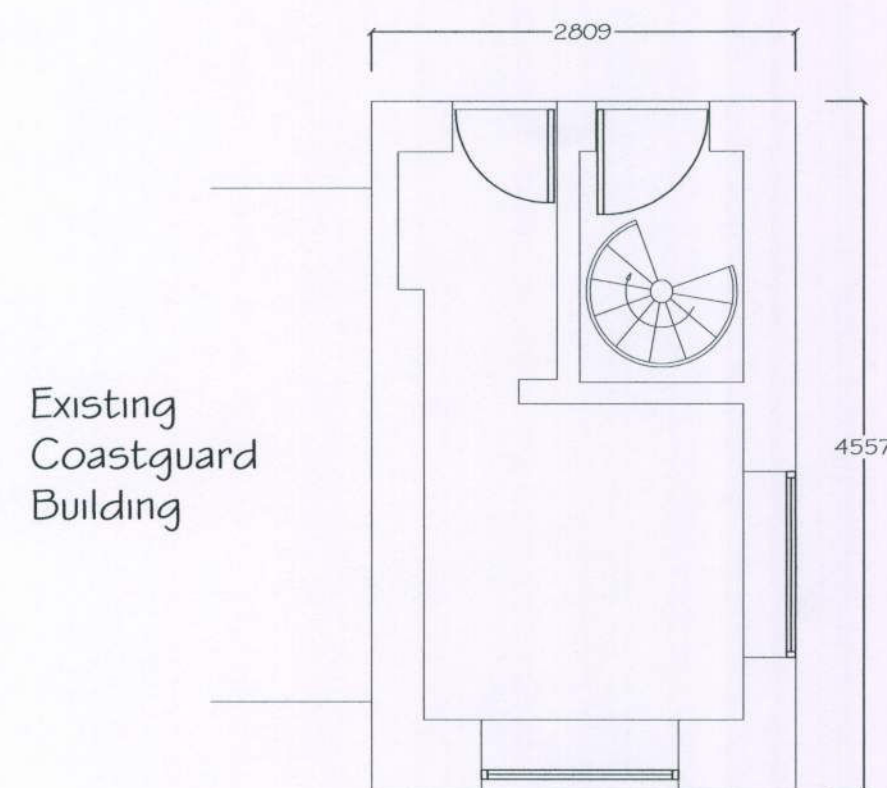

GROUND FLOOR

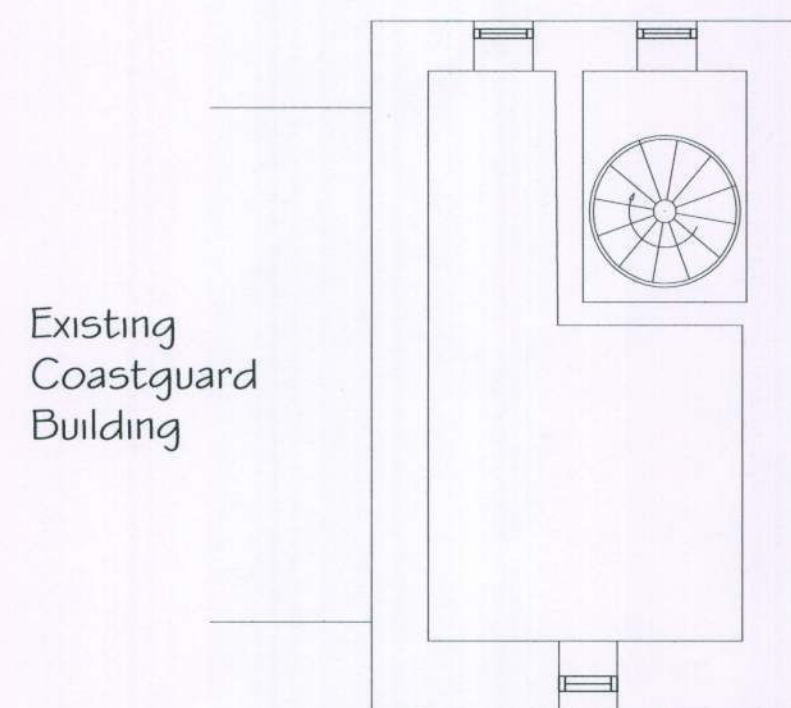


INTERMEDIATE FLOOR

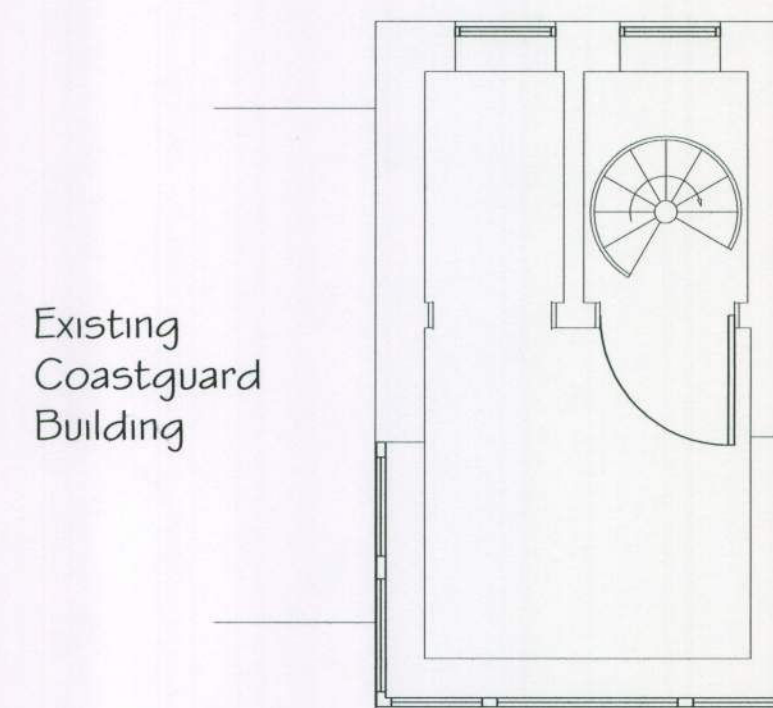


SECOND FLOOR


EXISTING FLOOR PLANS - SCALE 1:50

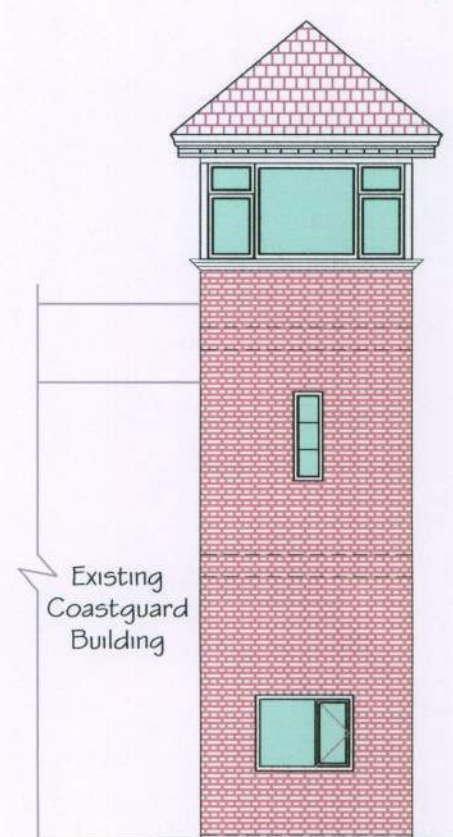

NORTH ELEVATION

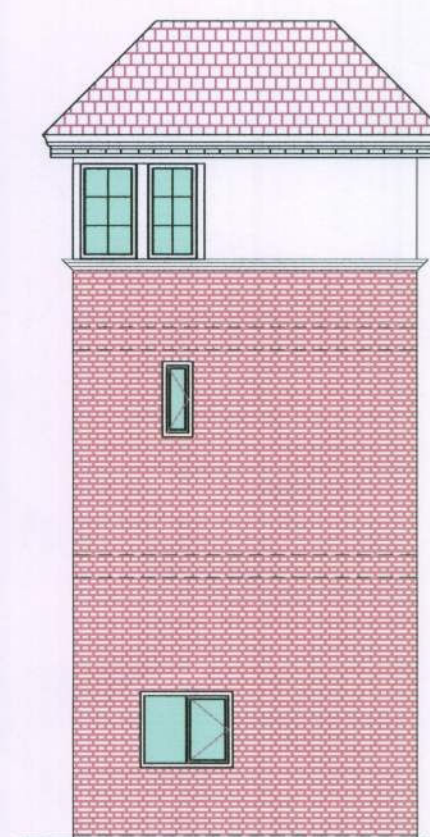

EAST ELEVATION

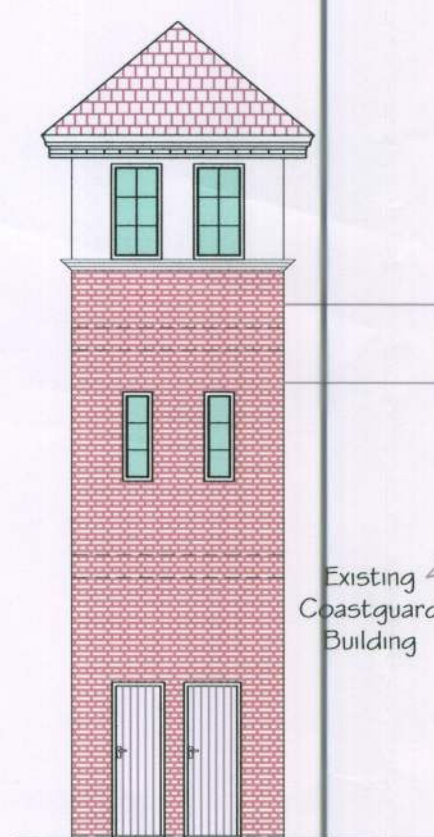

SOUTH ELEVATION



WEST ELEVATION

EXISTING ELEVATION - SCALE 1:100

ARUN DISTRICT COUNCIL

No. LU 190 09

Received /

REV	DATE	AMENDMENT	CHECK
/	/	/	/

MSA ASSOCIATES
RICS SURVEYORS AND BUILDING CONSULTANTS

TEL: 01243-539378 FAX: 01243-531070
email: info@theconstructivegroup.com

CLIENT
Mr S Worrall

PROJECT
Littlehampton Coastguard Tower

DRAWING
Existing Floor Plans & Elevations

SCALE
As Noted

DATE Apr 09 DRAWN AW CHECKED /
DRAWING NUMBER 2892/02 REVISION /