




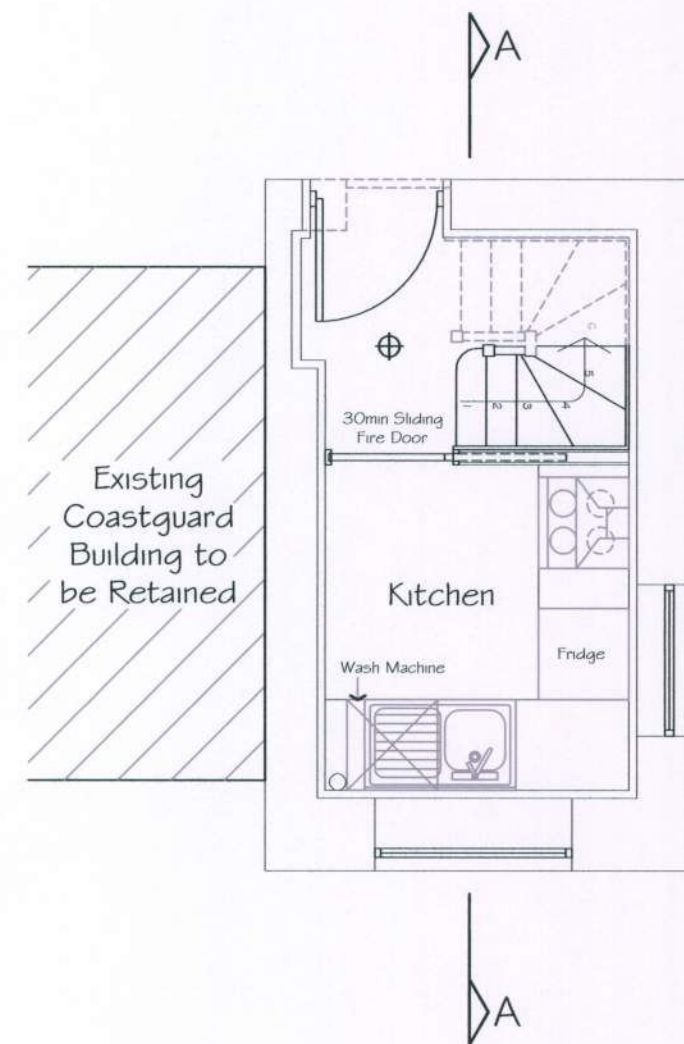


GROUND FLOOR

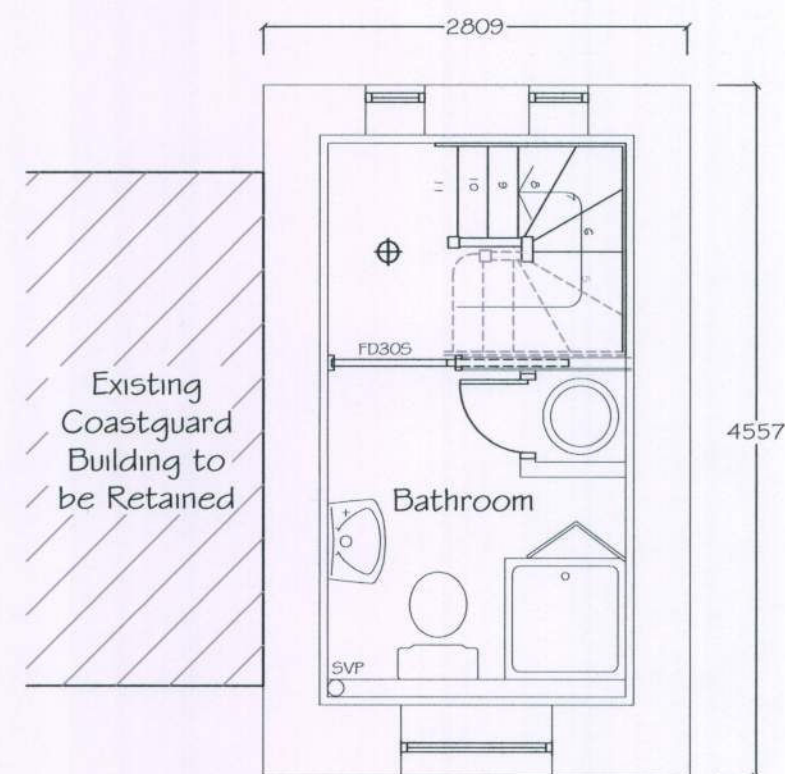

FIRST FLOOR

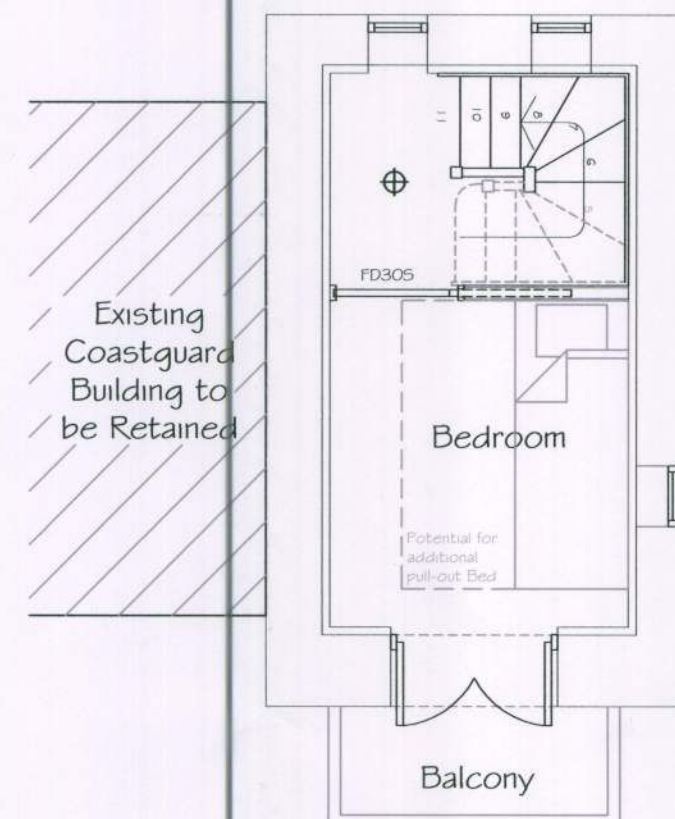

SECOND FLOOR

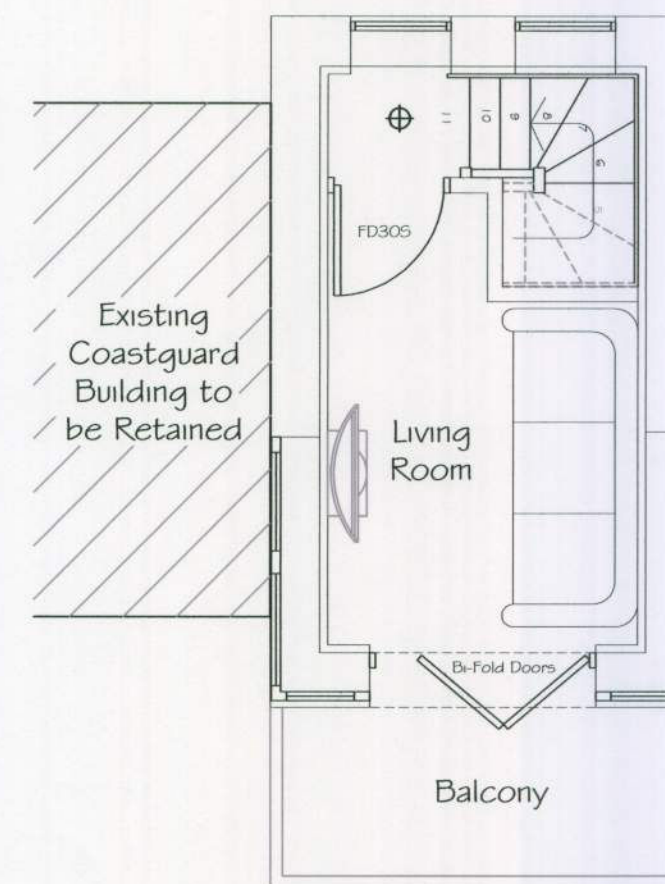


THIRD FLOOR

FLOOR PLANS - SCALE 1:50


NOTES

1. Do not scale from this drawing except for planning purposes. Use figured dimensions only.
2. All dimensions must be checked on site prior to commencement of work.
3. Where applicable this drawing is to be read in conjunction with other consultants drawings.
4. This drawing is the copyright of Constructive Evaluation Ltd.


KEY

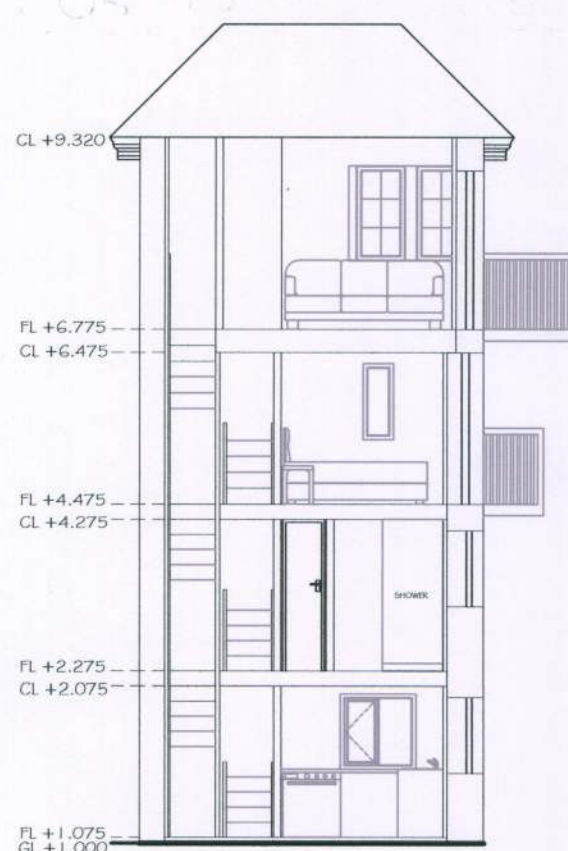


SECTION AA

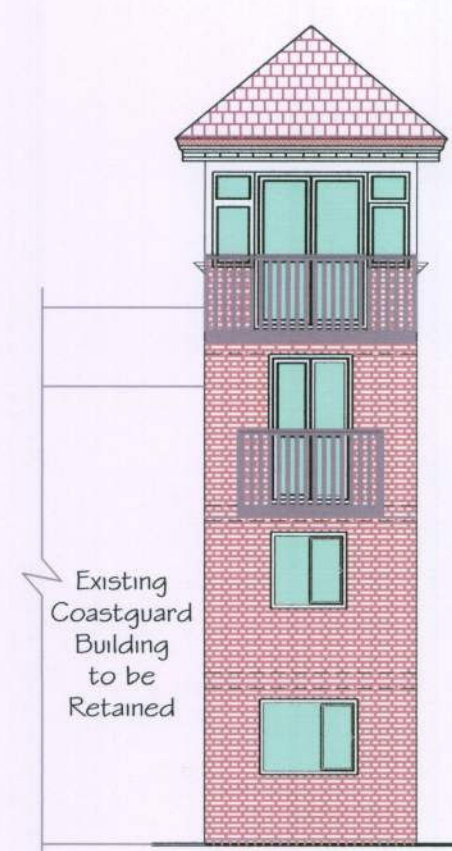


NORTH ELEVATION

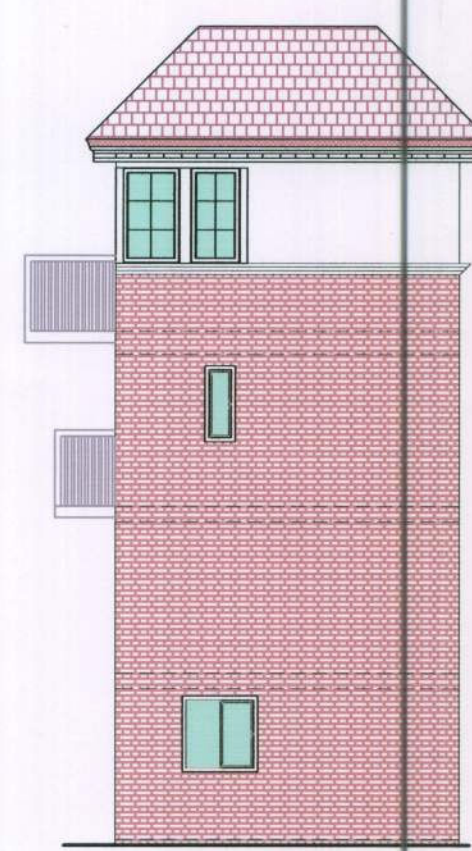

EAST ELEVATION

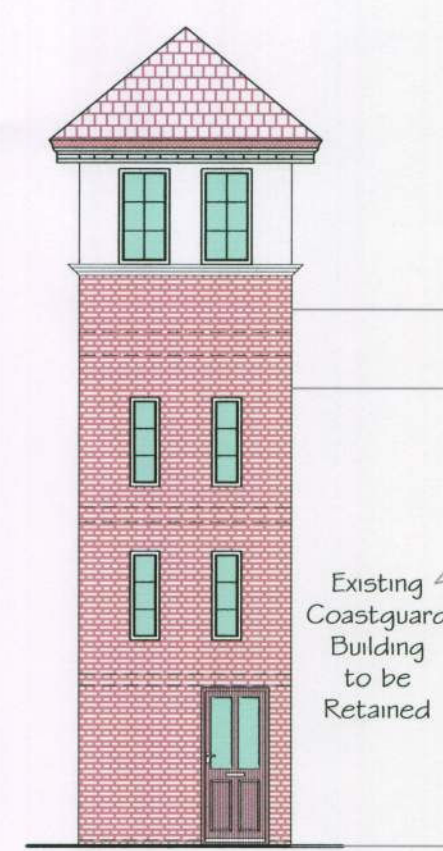

SOUTH ELEVATION

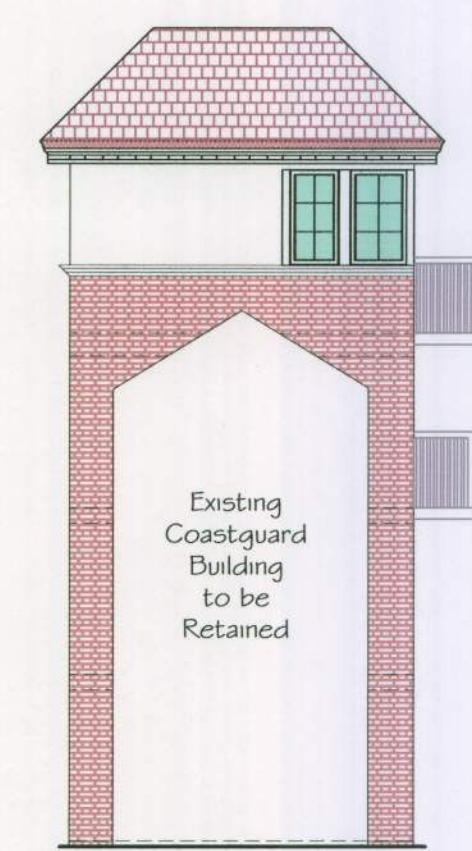

WEST ELEVATION

SECTION - SCALE 1:100

ELEVATION - SCALE 1:100

ARUN DISTRICT COUNCIL				
No.	LU	190	09	
Received				
REV	DATE	AMENDMENT	CHECK	

MSA ASSOCIATES
RICS SURVEYORS AND BUILDING CONSULTANTS
TEL: 01243-539378 FAX: 01243-531070
email: info@theconstructivegroup.com

CLIENT
Mr S Worrell

PROJECT
Littlehampton Coastguard Tower

DRAWING SCALE
Proposed Floor Plans, Elevations & Section As Noted

DATE	Apr 09	DRAWN	AW	CHECKED	/
DRAWING NUMBER	2892/03	REVISION			/