



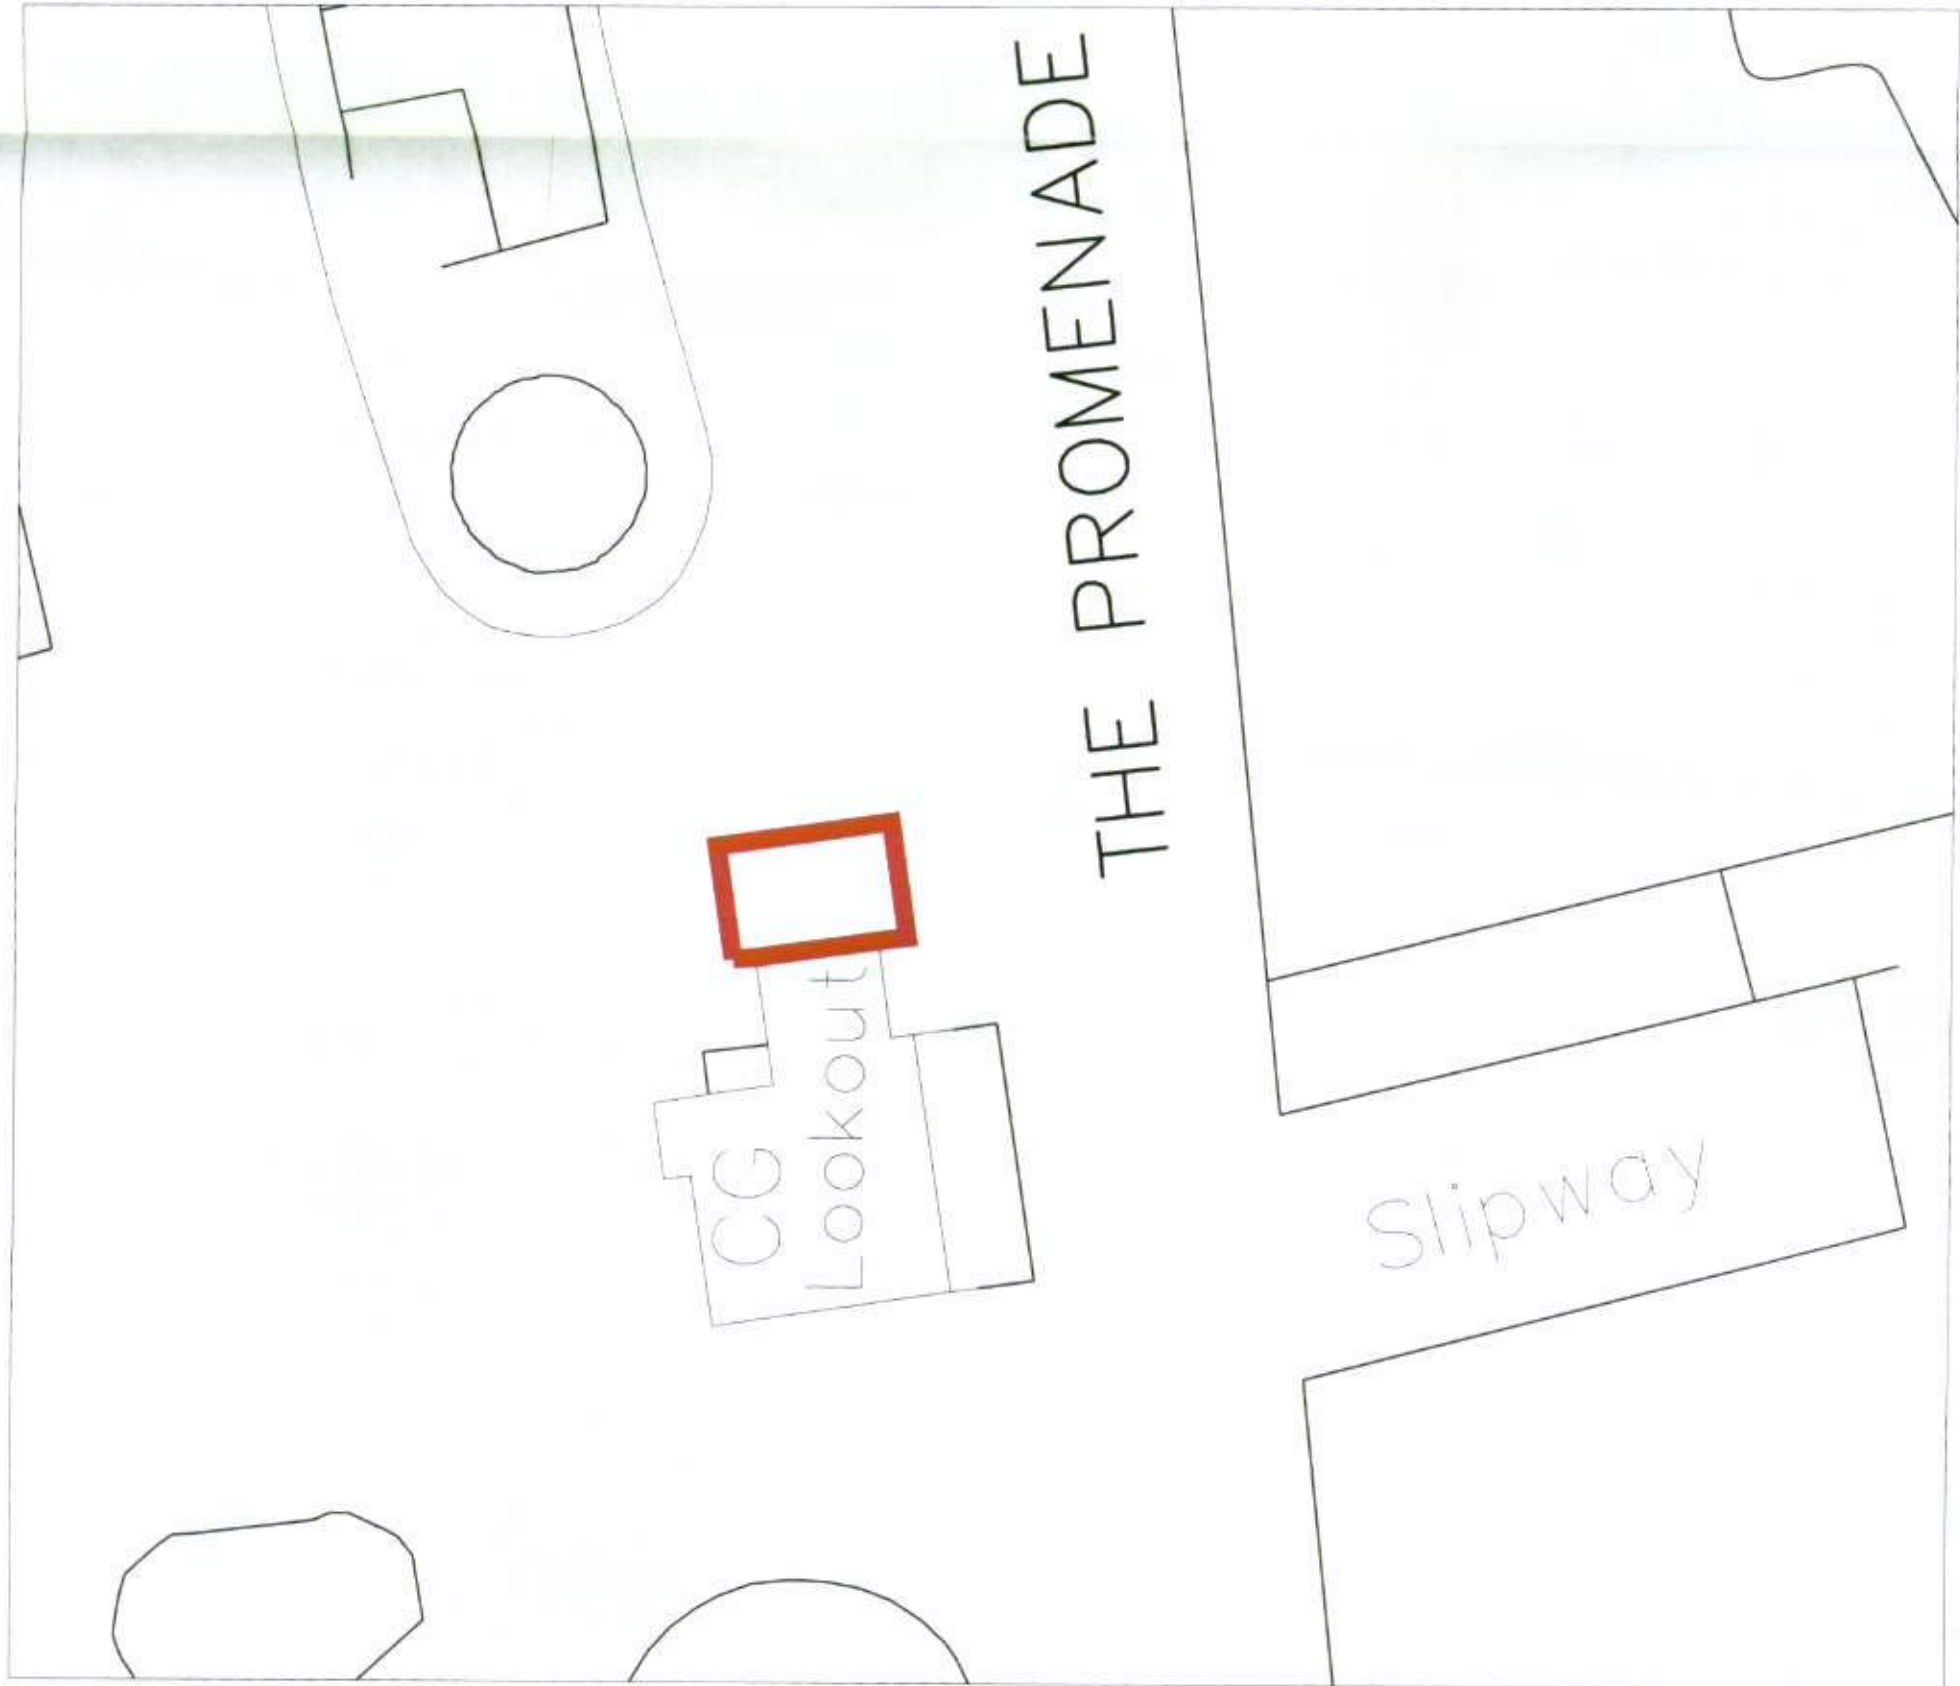

SITE PLAN - SCALE 1:200

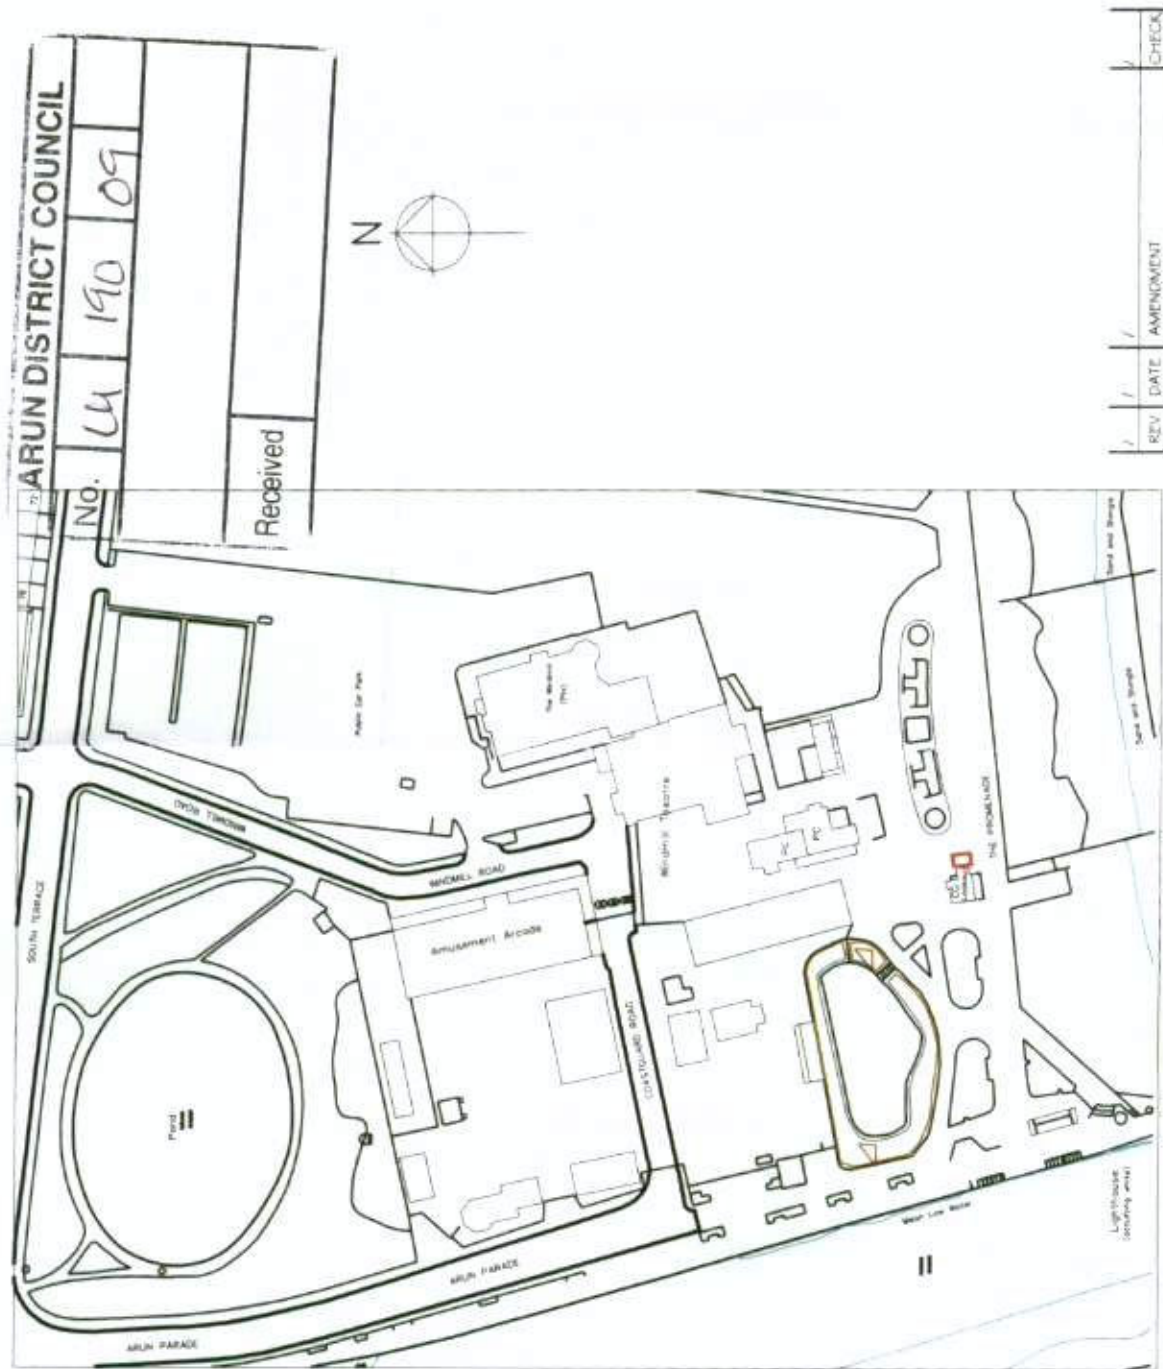

LOCATION PLAN - SCALE 1:2000

- NOTES
1. Do not scale from this drawing except for planning purposes. Use figured dimensions only.
 2. All dimensions must be checked on site prior to commencement of work.
 3. Where applicable this drawing is to be read in conjunction with other consultants drawings.
 4. This drawing is the copyright of M5 Associates Ltd.

REV	DATE	AMENDMENT	CHECK

MSA ASSOCIATES
RICS SURVEYORS AND BUILDING CONSULTANTS
TEL: 01243 539376 FAX: 01243 531070
email: info@theconstructivegroup.com

CLIENT
Mr S Worrall

PROJECT
Littlehampton Coastguard Tower

DRAWING
Location Plan
SCALE
As noted @ A3

DATE: July 09
DRAWN: AW
CHECKED:
DRAWING NUMBER: 2892/01
REVISION: