


NOTE:

9. THIS DRAWING IS FOR PLANNING PURPOSES ONLY.
10. DETAILED SITE INVESTIGATIONS TO BE UNDERTAKEN PRIOR TO ANY WORKS COMMENCING ON SITE
11. NO STRUCTURAL WORKS TO BE UNDERTAKEN WITHOUT ENGINEERS AGREEMENT
12. NO WORKS TO COMMENCE PRIOR TO PLANNING CONSENT AND COMPLIANCE WITH PLANNING CONDITIONS

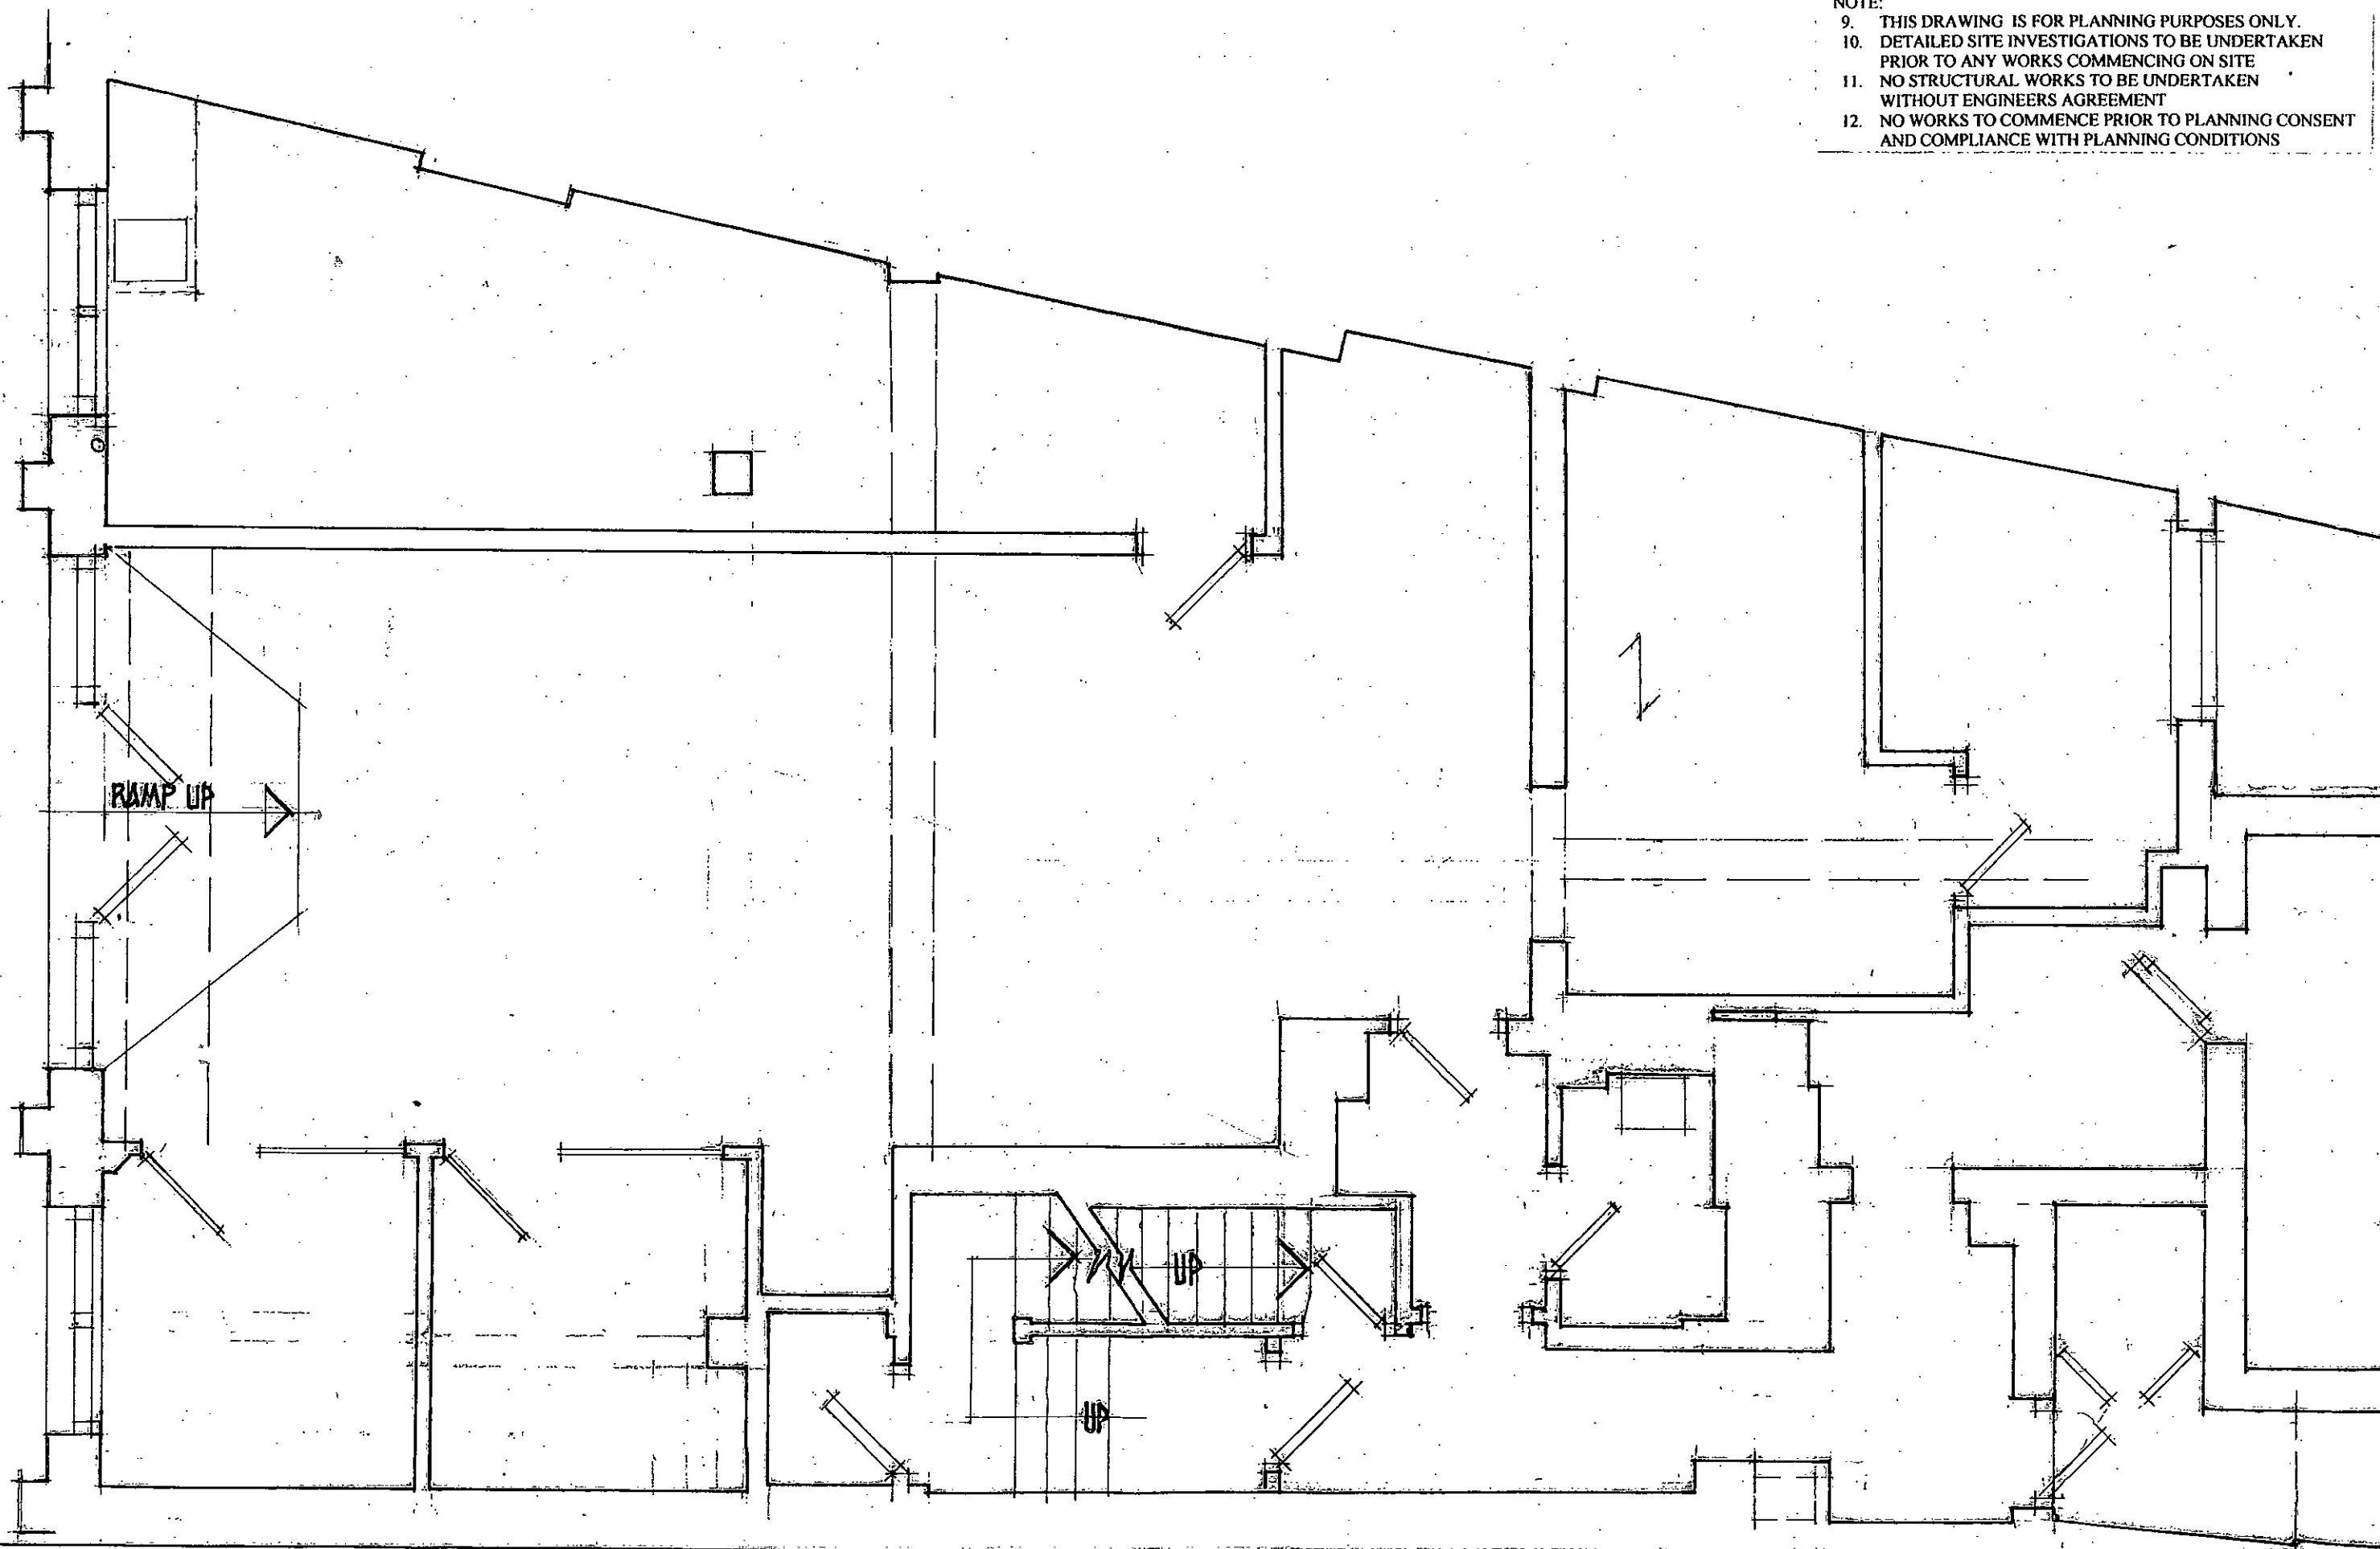

GROUND FLOOR PLAN AS EXISTING / 52 HIGH STREET, LITTLEHAMPTON

GRAHAM NICOLLS LTD, BUILDING DESIGN+TECHNOLOGY, M: 07990 522700

SCALE / 1:50@A3 DATE / 12.02.2019

DWG NO / 040519 / SY.01