



Proposed elevations

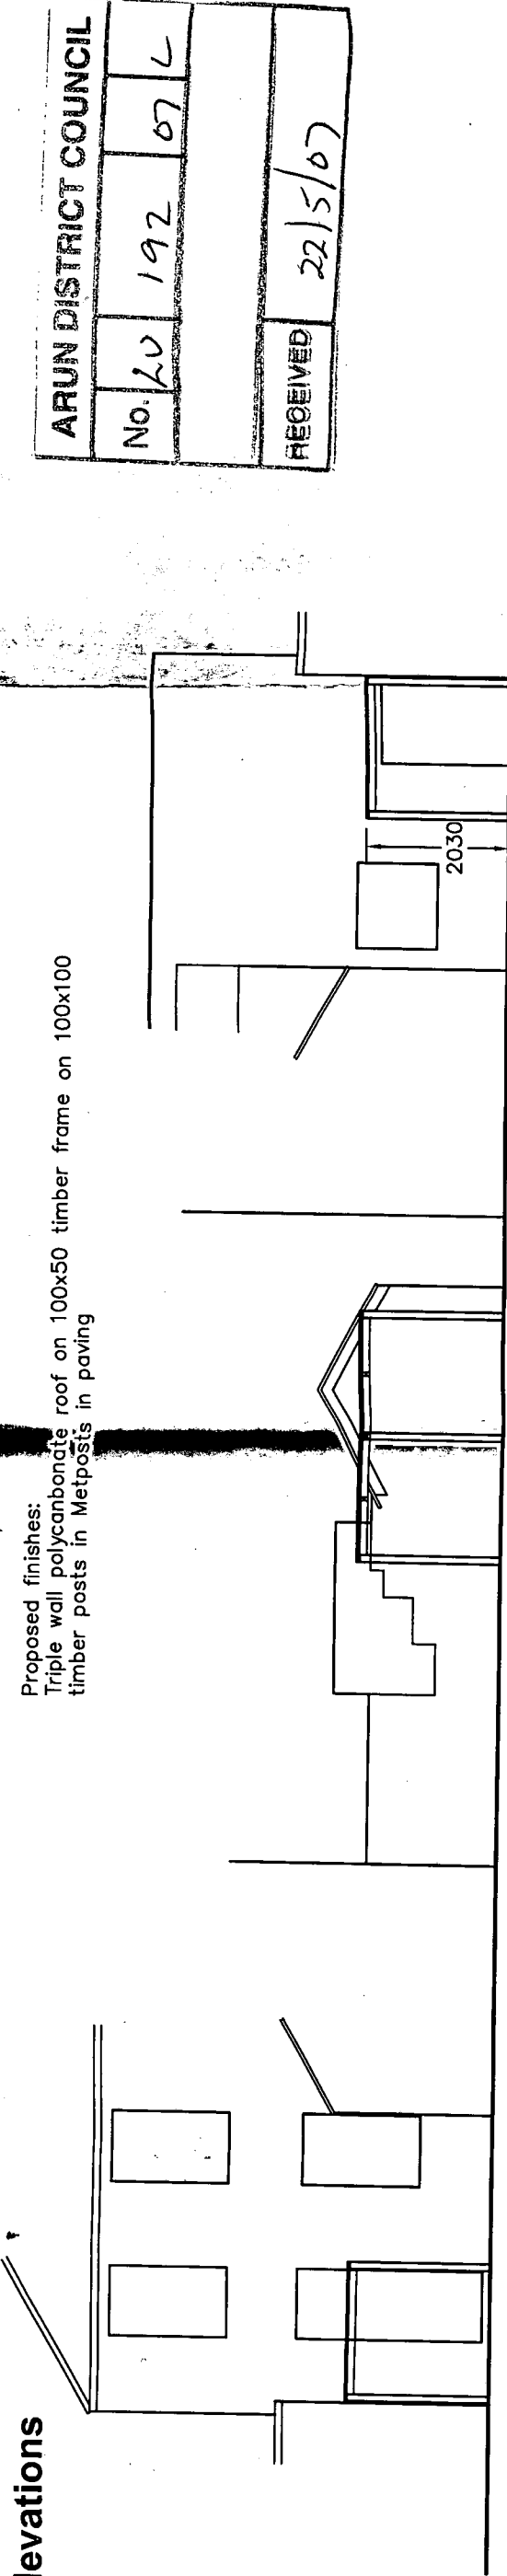


Side - North

Front - West

Side - South

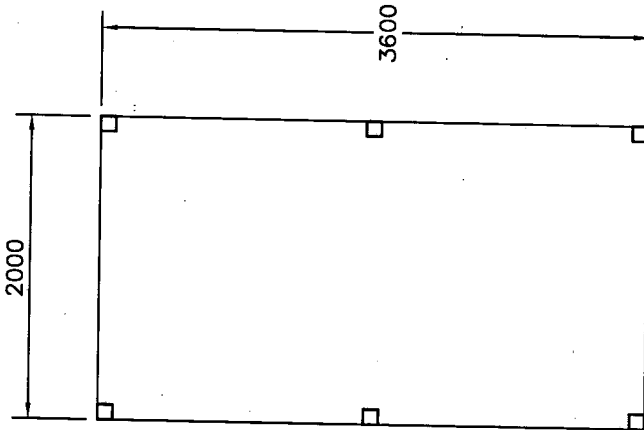

Existing floor plans

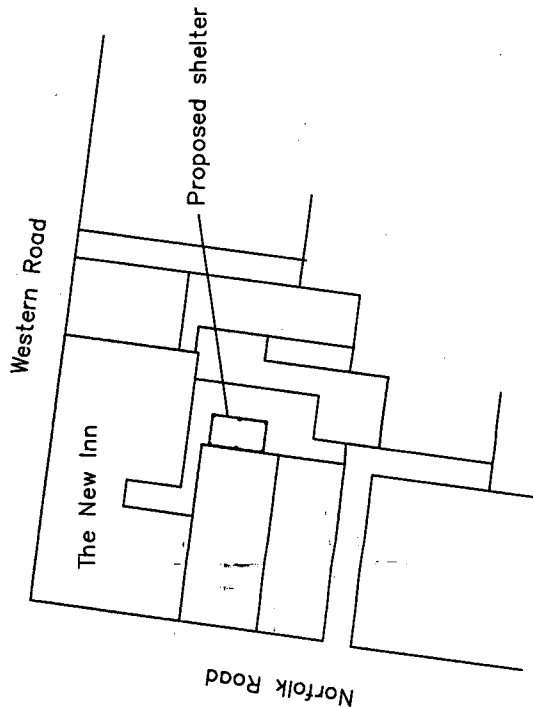

Block plan

Amendments: -

Bryceson Shaw Associates
Surveyors and Designers
2 Wellesley Court, Fitzalan Road, Littlehampton, West Sussex BN17 5TW
Tel. & Fax 01903 734381 Mobile: 07889 651301
E-mail: brycesonshaw@binternet.com

Project: Proposed freestanding smoking shelter in pub garden. The New Inn, 5 Norfolk Road, Littlehampton BN17 5PL	
Drawing: Plans and elevations	
For: The New Inn	
Drawn: PKS	Date: May 2007
Scales: 1:50 1:100 1:500	No: 761/01/01
To scale when printed on A3	