



NOTES
WRITTEN DIMENSIONS TO BE TAKEN IN PREFERENCE TO SCALE. AND
ALL DIMENSIONS TO BE TAKEN TO THE EXTERIOR FACE UNLESS STATED OTHERWISE.
THE DRAWINGS TO BE USED IN CONJUNCTION WITH ALL OTHER
DOCUMENTS RELATING TO THIS PROJECT.
ANY DISCREPANCIES ARE TO BE REFERRED IMMEDIATELY TO THE
PROJECT DESIGNER.
THIS DRAWING IS COPYRIGHT. AND SHOULD NOT BE USED OR
REPRODUCED WITHOUT PERMISSION.
IT IS THE CONTRACTOR'S RESPONSIBILITY TO ENSURE COMPLIANCE
WITH THE BUILDING REGULATIONS.

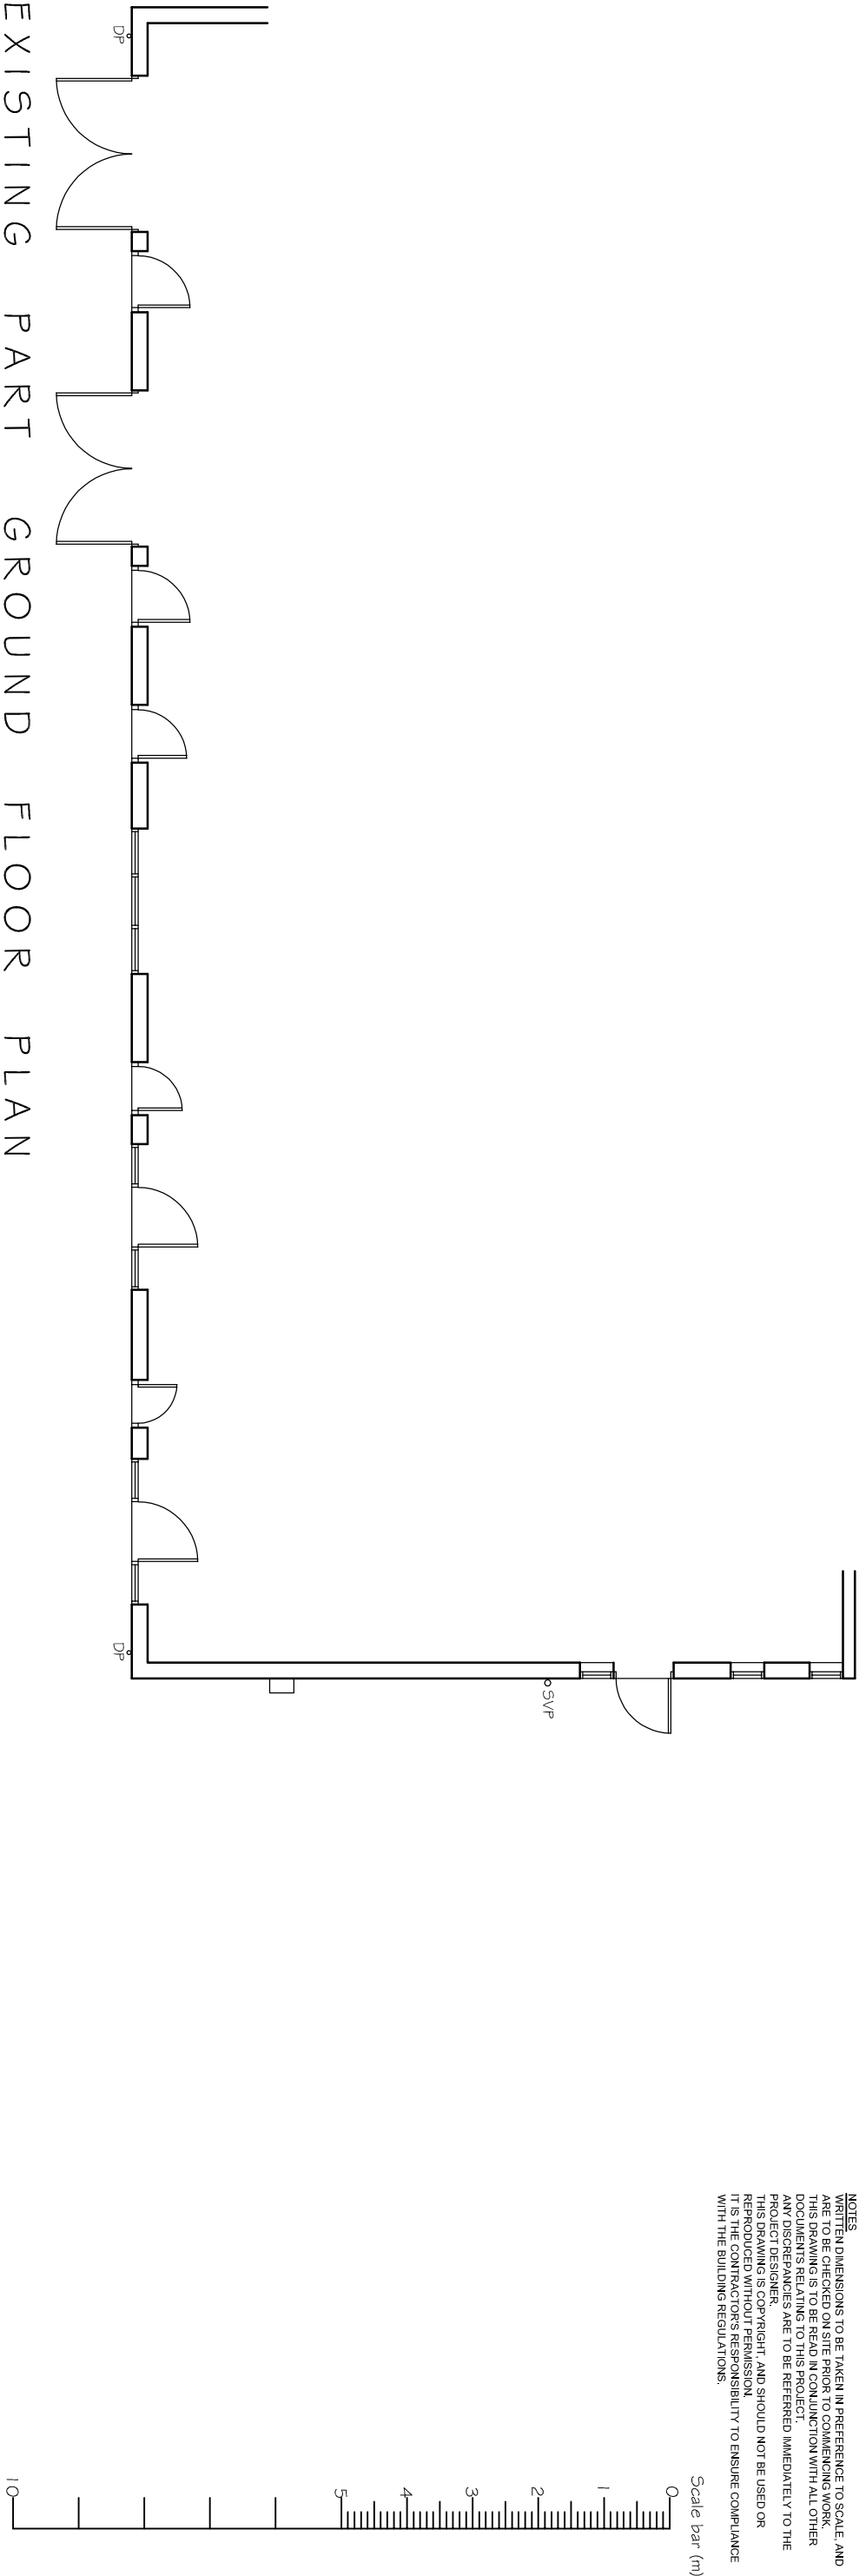

EXISTING PART GROUND FLOOR PLAN

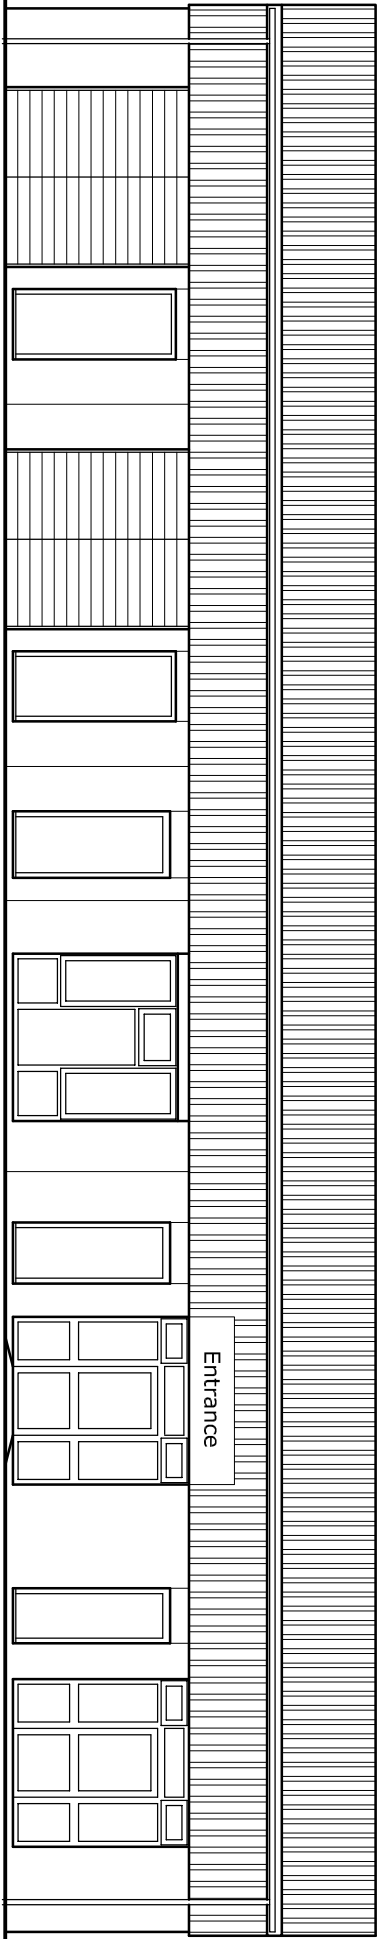

EXISTING WEST ELEVATION



EXISTING SOUTH ELEVATION

CLIENT
SUSSEX ECO SOLUTIONS

SCALE 1:100 @A3
DRAWN BY PLB
DATE JUN 18
DWG NO 783/01
REV.-

PROJECT
ENTERPRISE UNITS
1-5 HARWOOD ROAD
LITTLEHAMPTON
WEST SUSSEX BN17 7AT
DRAWING TITLE
EXISTING PART FLOOR PLAN
AND ELEVATIONS



Unit 3b Woodhorn Business Centre
Woodhorn Lane
Oving Chichester
West Sussex PO20 2BX
Tel 01243 774764
www.sloaneandbrown.co.uk