




NOTES
WRITTEN DIMENSIONS TO BE TAKEN IN PREFERENCE TO SCALE, AND ARE TO BE CHECKED ON THE RISE PRIOR TO COMMENCING WORK. THIS DRAWING IS TO BE READ IN CONJUNCTION WITH ALL OTHER PROJECT DOCUMENTS. ANY DISCREPANCIES ARE TO BE REFERRED IMMEDIATELY TO THE PROJECT DESIGNER.
THIS DRAWING IS COPYRIGHT, AND SHOULD NOT BE USED OR REPRODUCED WITHOUT PERMISSION.
IT IS THE CONTRACTOR'S RESPONSIBILITY TO ENSURE COMPLIANCE WITH THE BUILDING REGULATIONS.

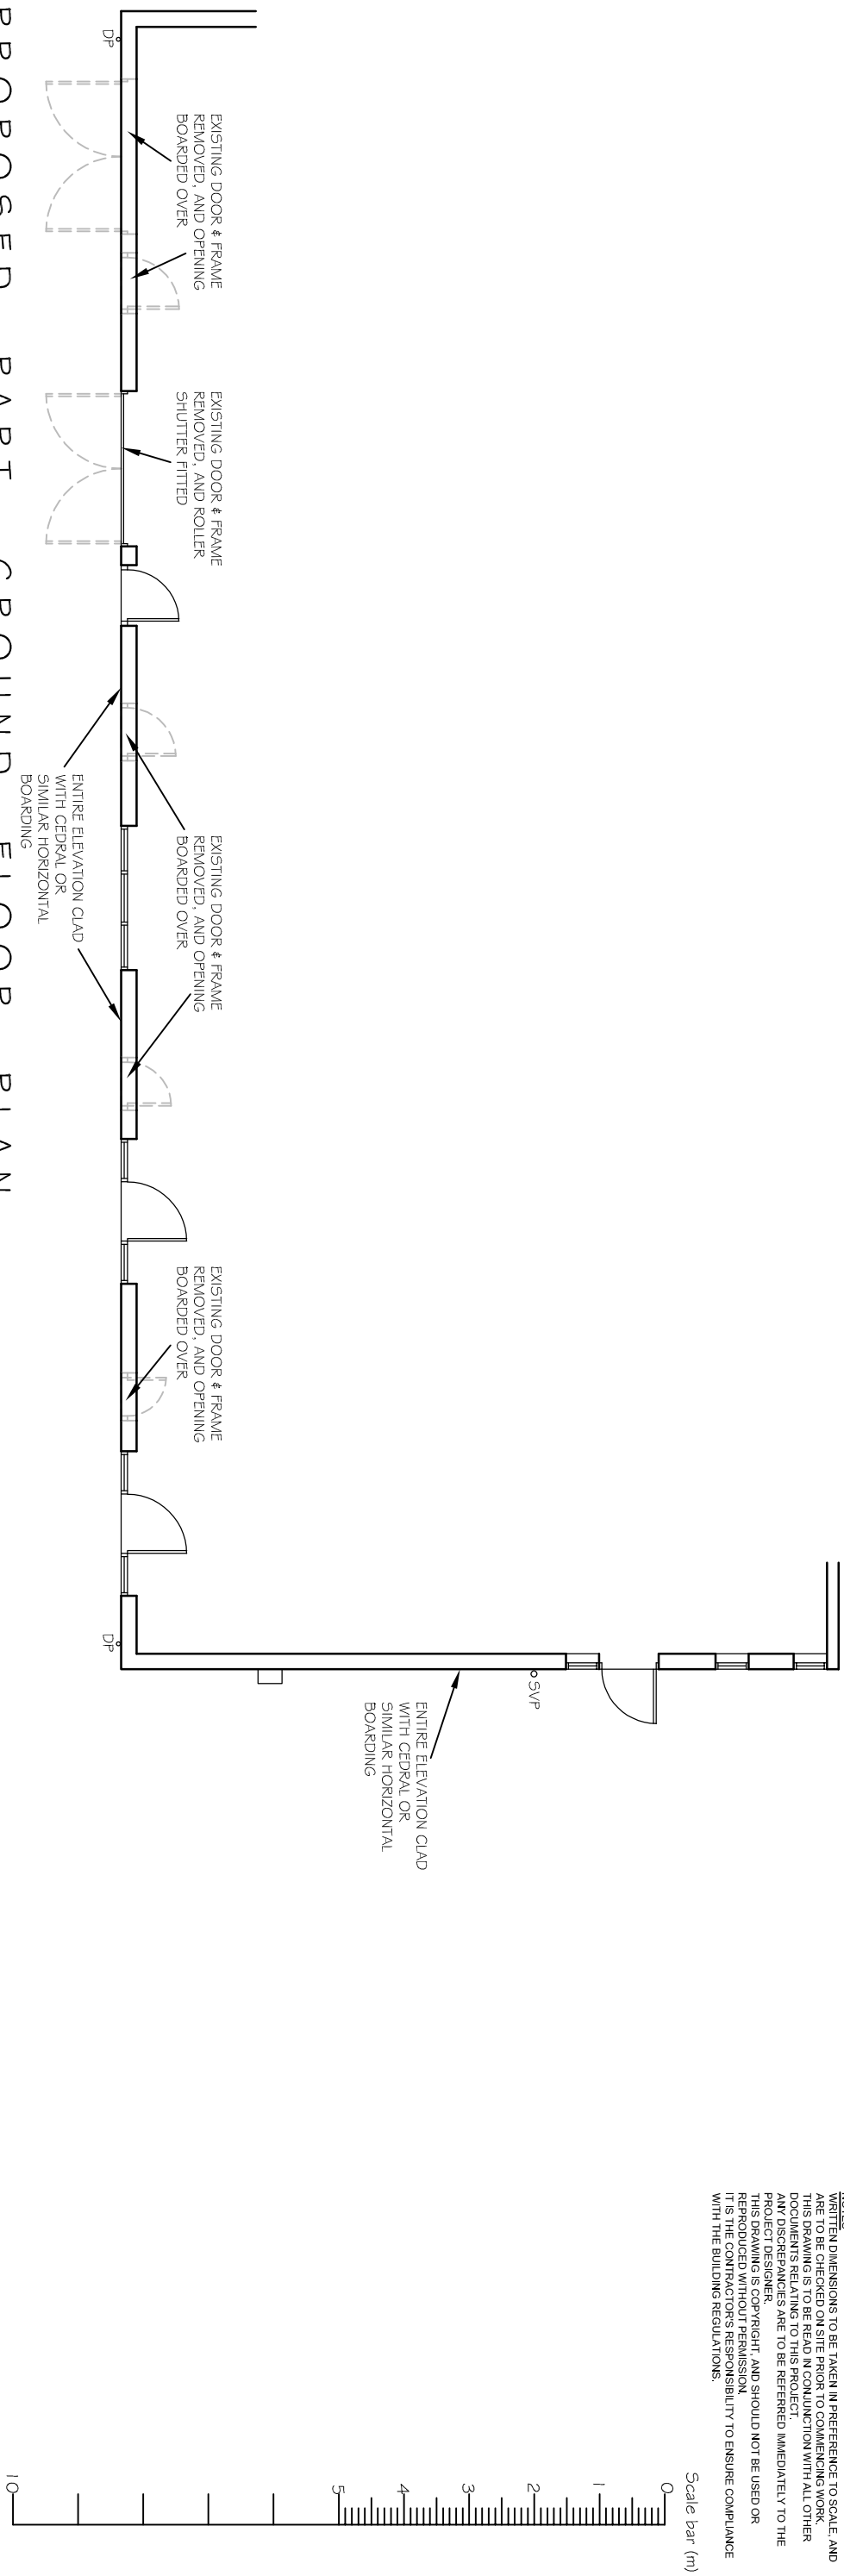

PROPOSED PART GROUND FLOOR PLAN

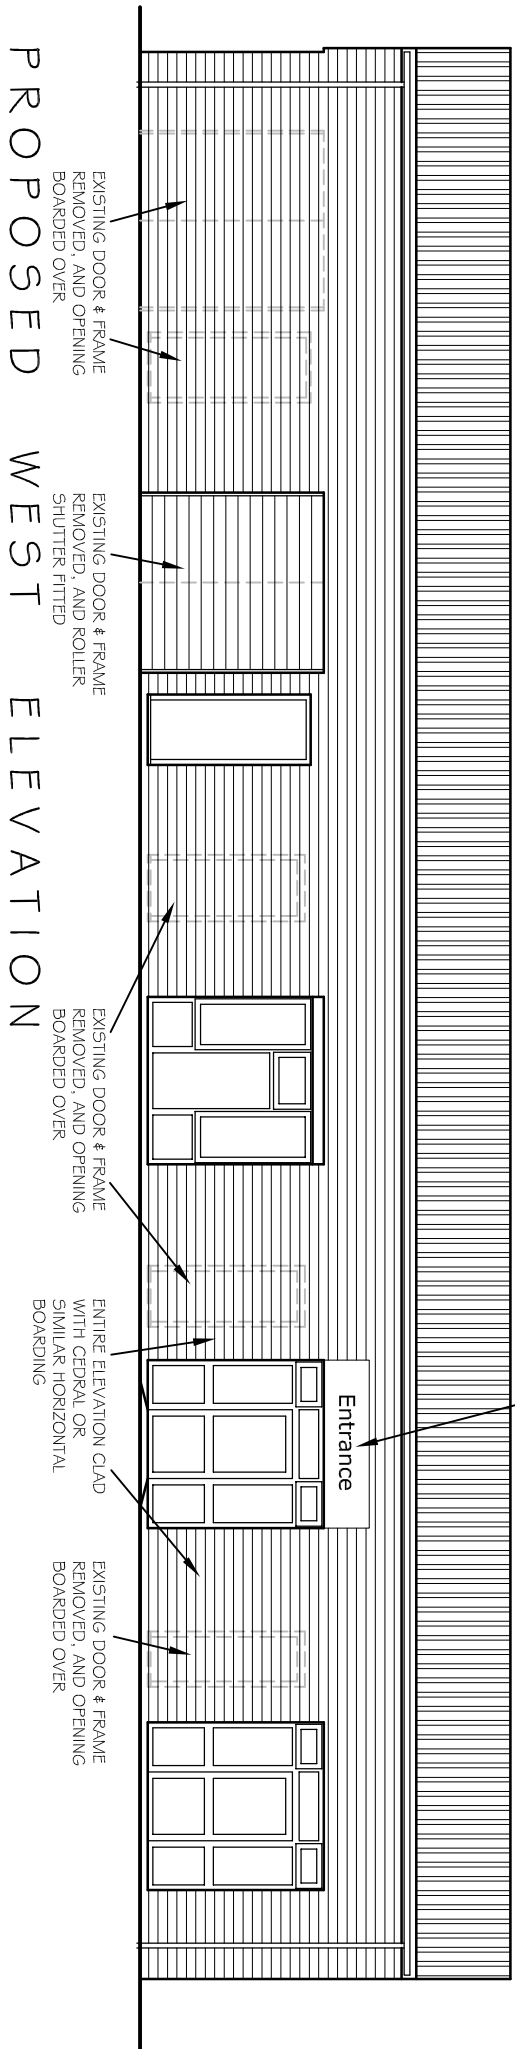

PROPOSED WEST ELEVATION

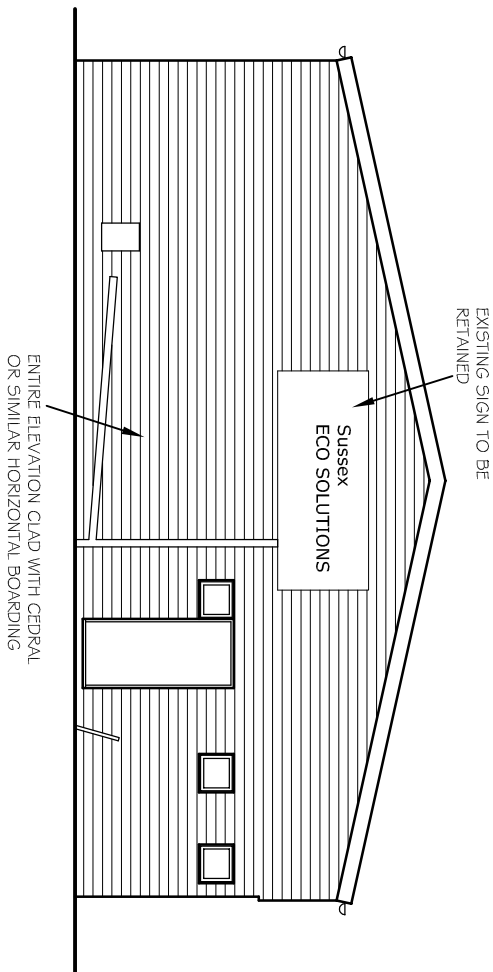

PROPOSED SOUTH ELEVATION

CLIENT

SUSSEX ECO SOLUTIONS

SCALE

1:100 @A3

DRAWN BY

PLB

DATE _____

JUN 18

DWG NO 783/02

REV. 1-1-80

REV DESCRIPTION DATE

PROJECT
ENTERPRISE UNITS
1-5 HARWOOD ROAD
LITTLEHAMPTON
WEST SUSSEX BN17 7AT

DRAWING TITLE
PROPOSED PART FLOOR PLAN
AND ELEVATIONS

CHARTERED BUILDING SURVEYORS

SLOANE
BROWN

ARCHITECTURAL SERVICES

Unit 3b Woodhorn Business Centre
Woodhorn Lane
Oving Chichester
West Sussex PO20 2BY
Tel 01243 774766
www.sloaneandbrown.co.uk