


THIS DRAWING IS THE PROPERTY OF STEPHEN BROMLEY ASSOCIATES
THE USER MUST BE RESPONSIBLE FOR THE ACCURACY OF THE INFORMATION
AND THE DESIGNER IS NOT RESPONSIBLE FOR THE INFORMATION
AND THE DESIGNER IS NOT RESPONSIBLE FOR THE INFORMATION
AND THE DESIGNER IS NOT RESPONSIBLE FOR THE INFORMATION

EXISTING






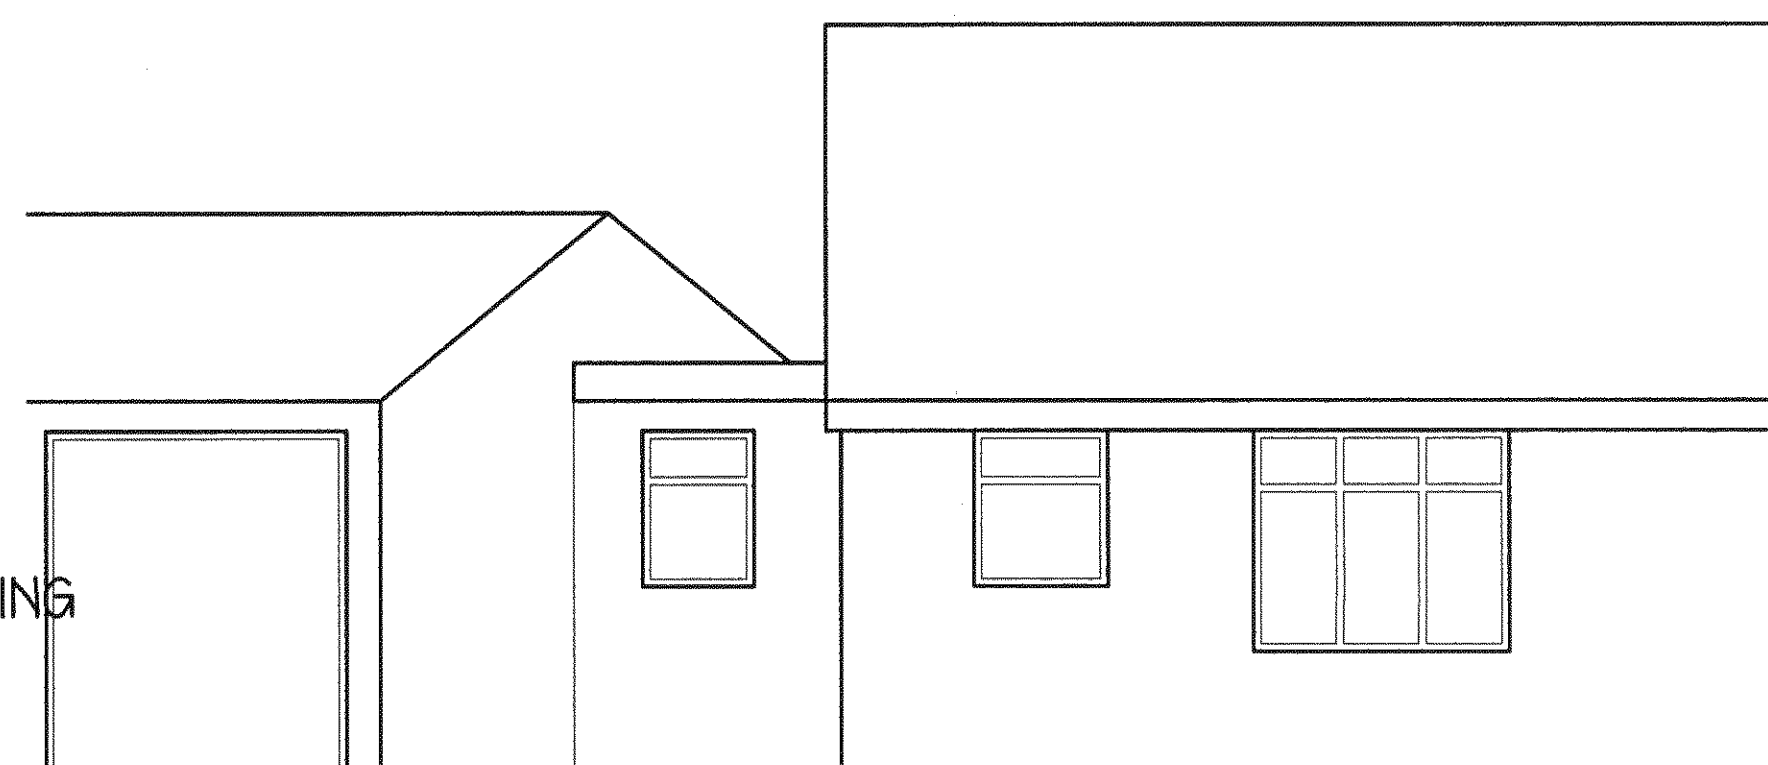


front elevation


side elevation

rear elevation

PROPOSED

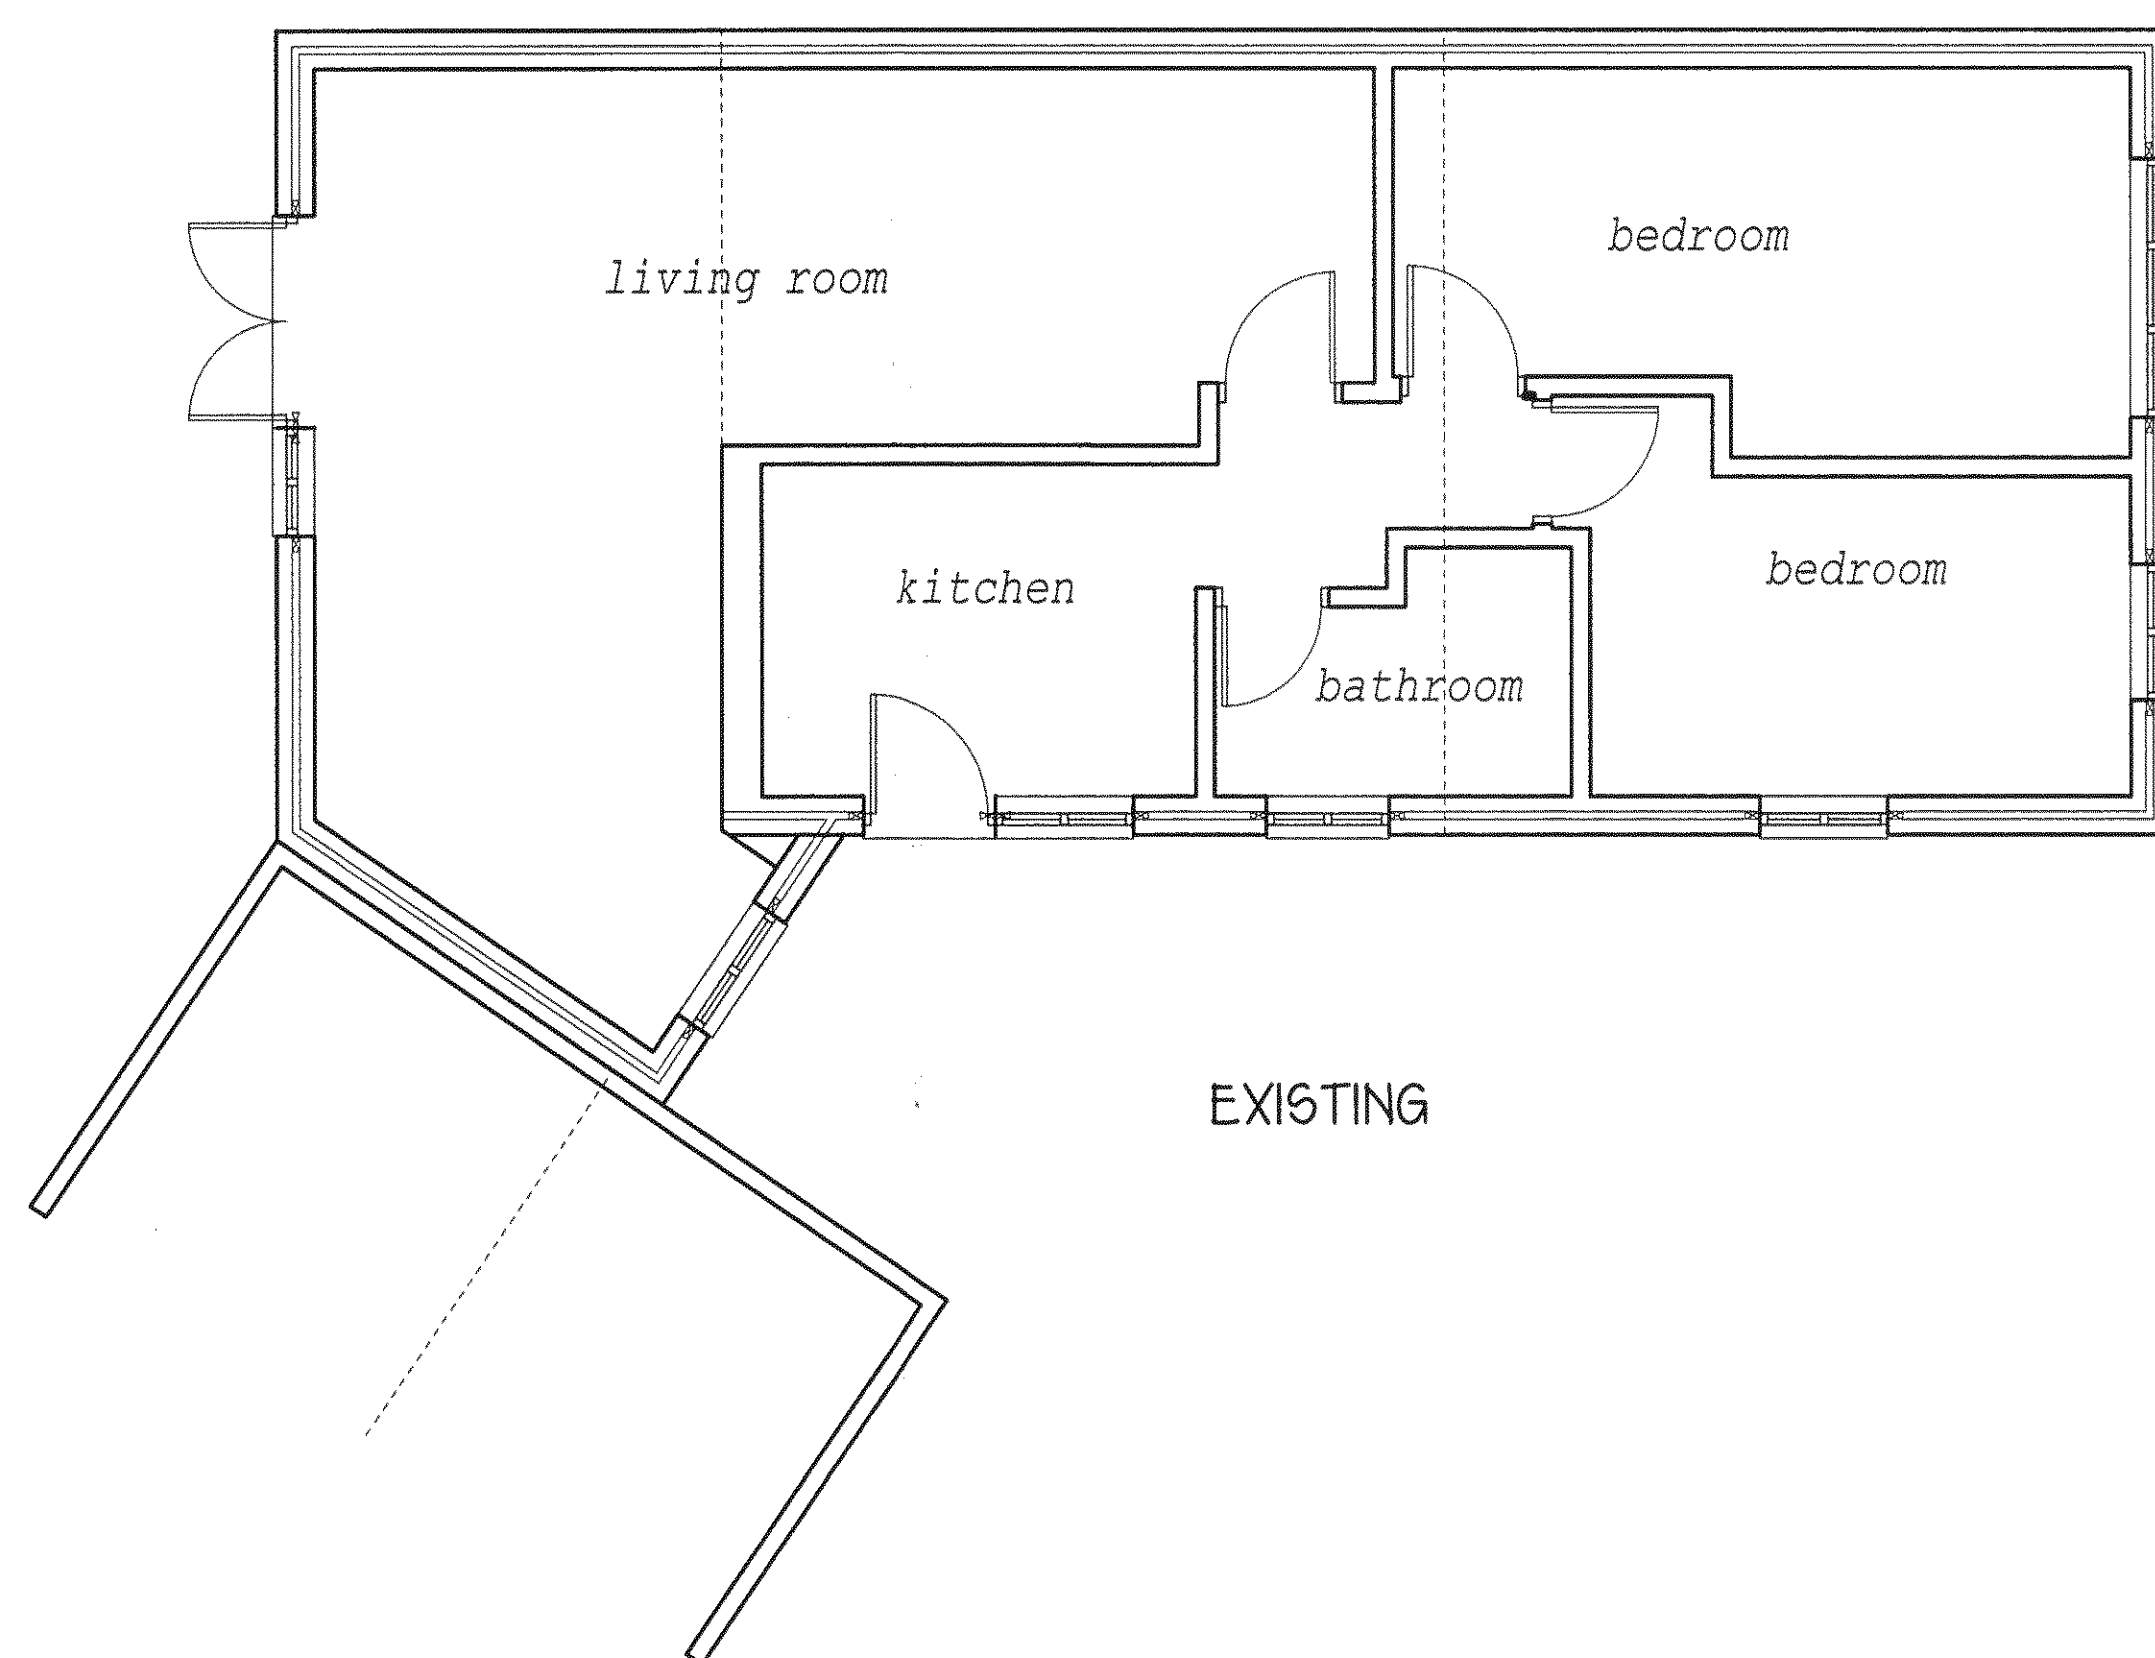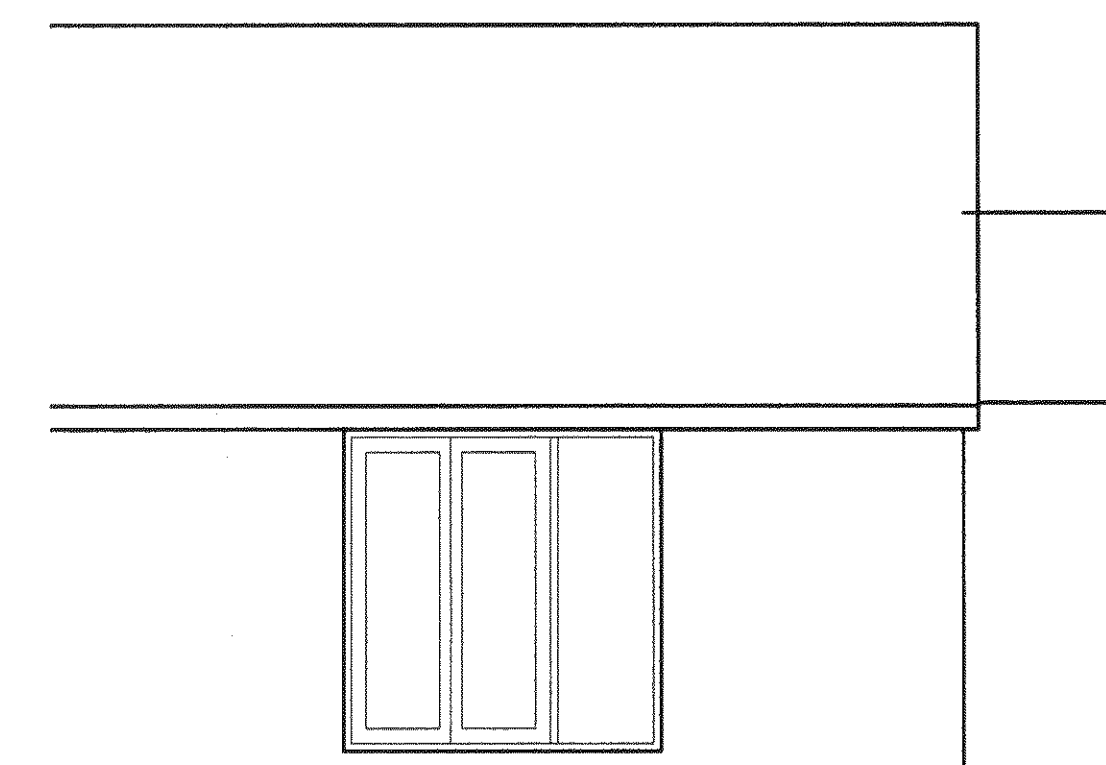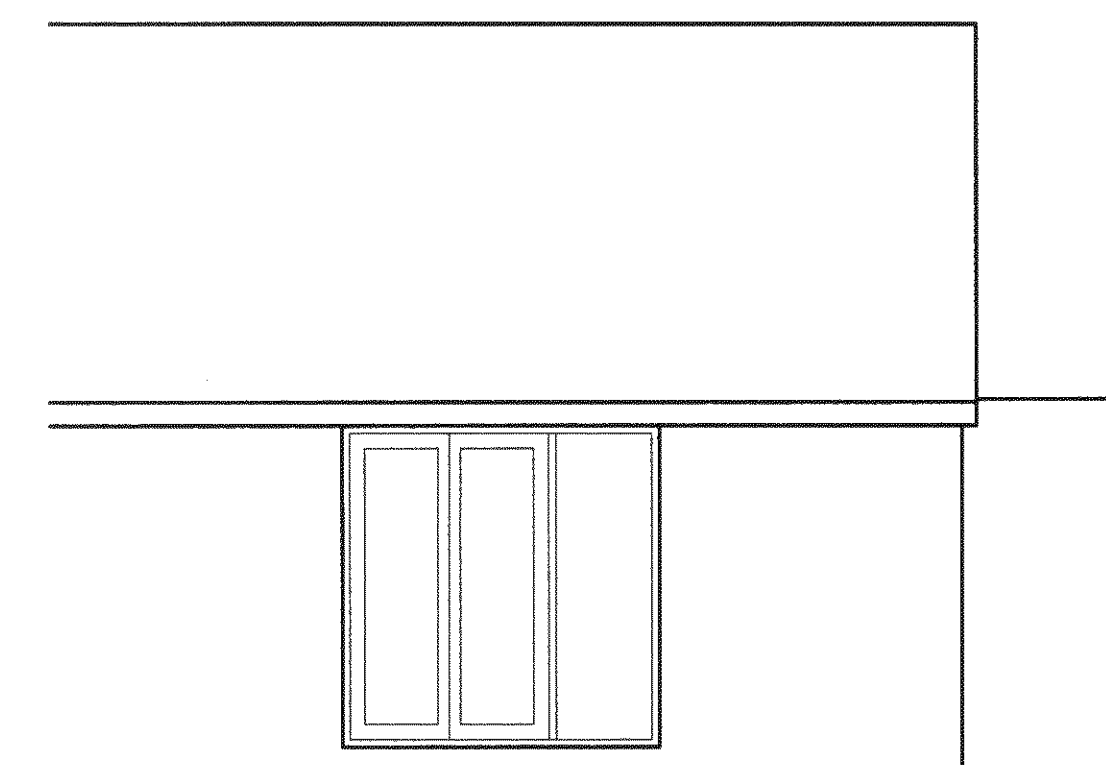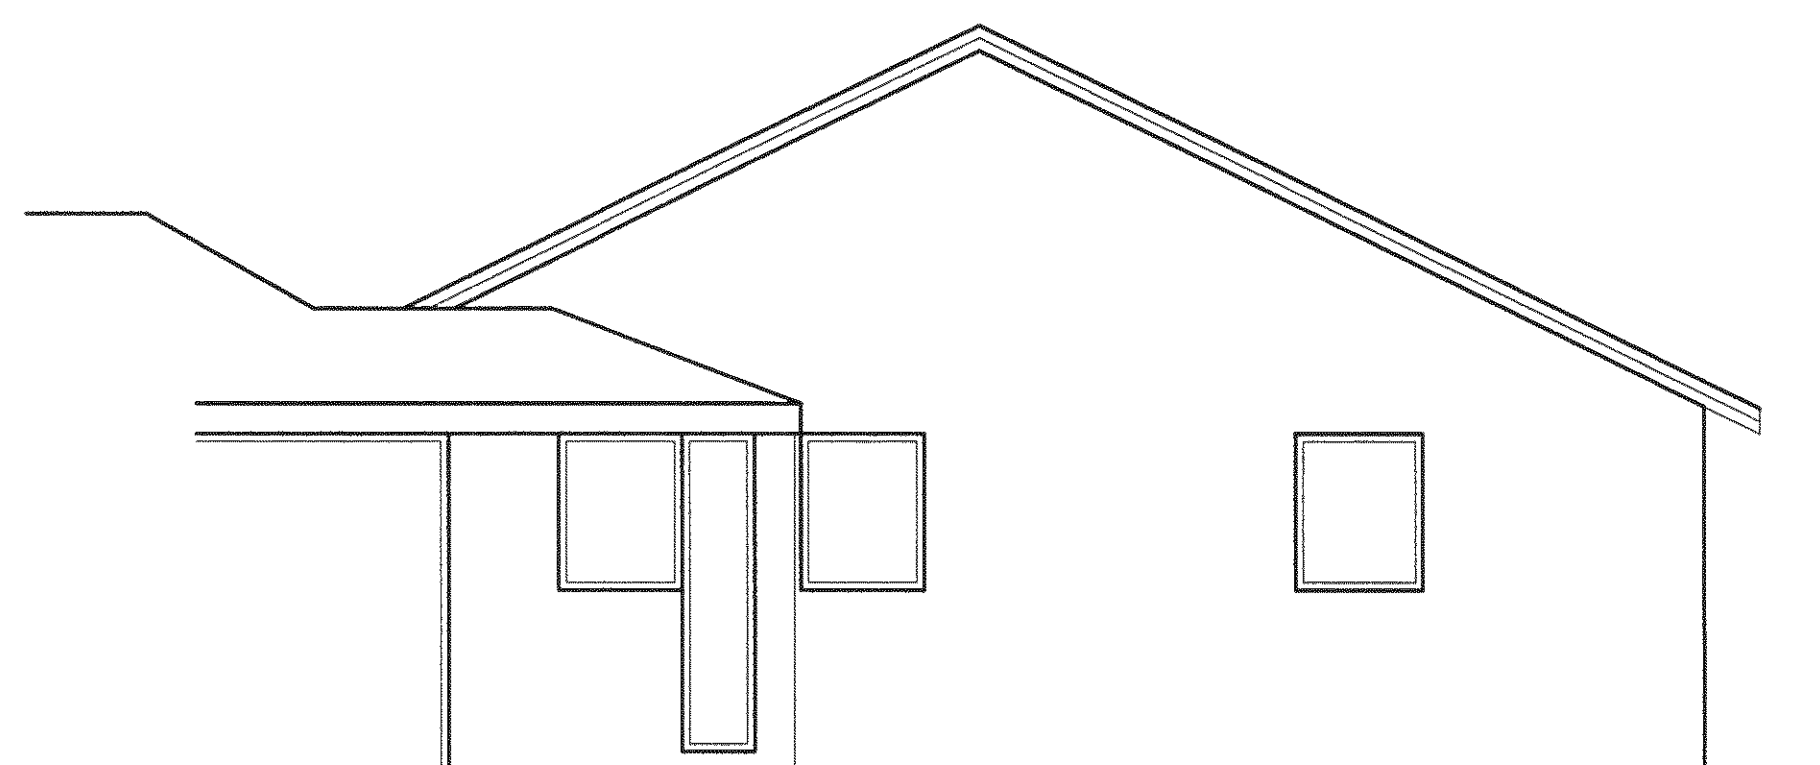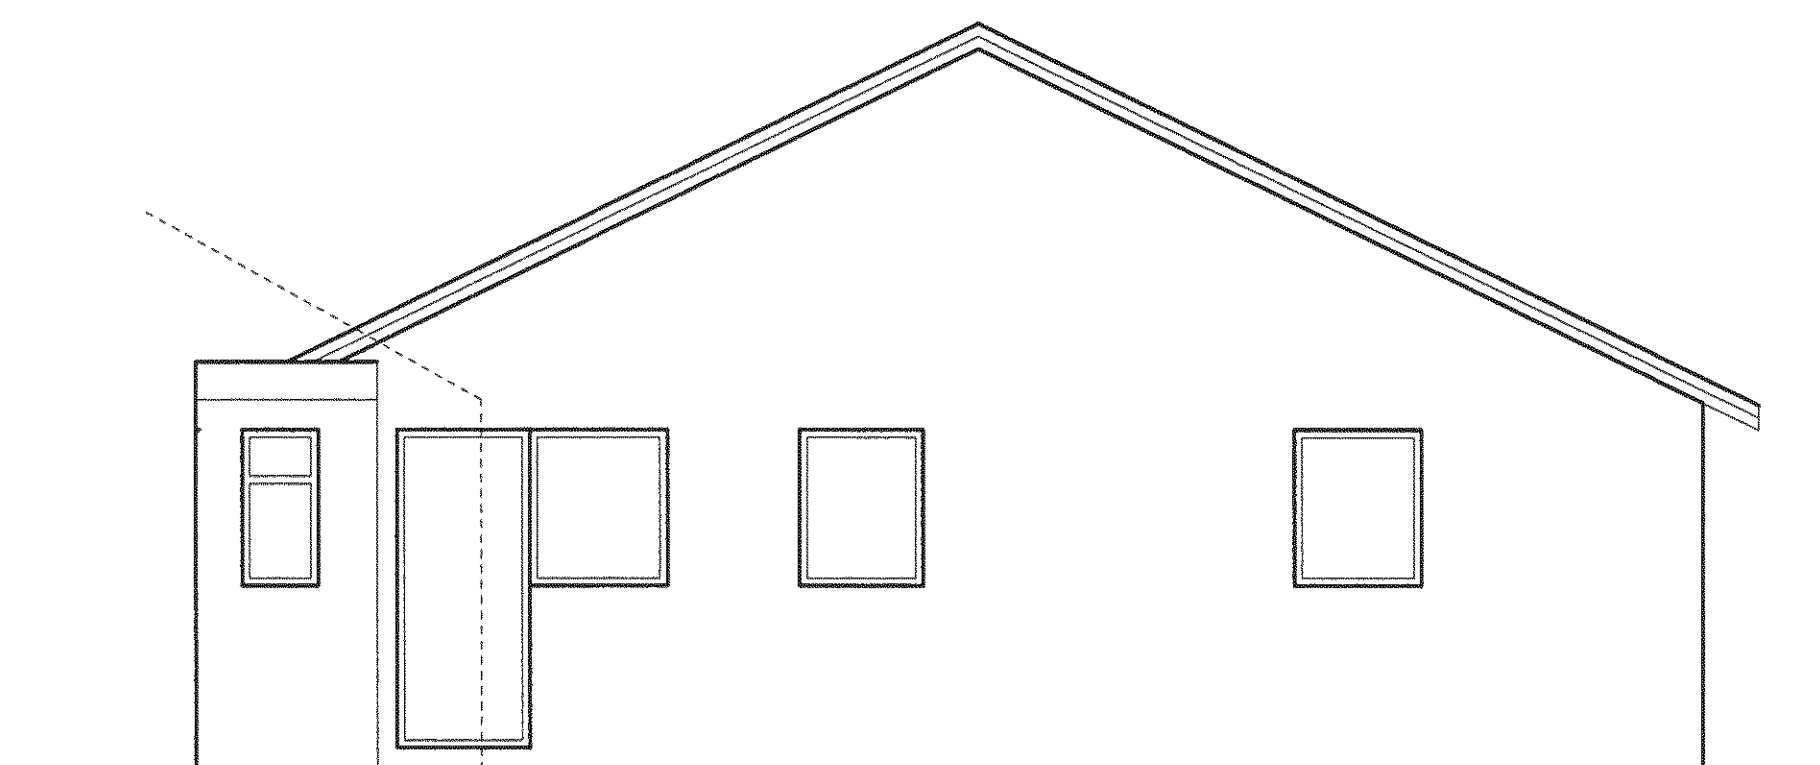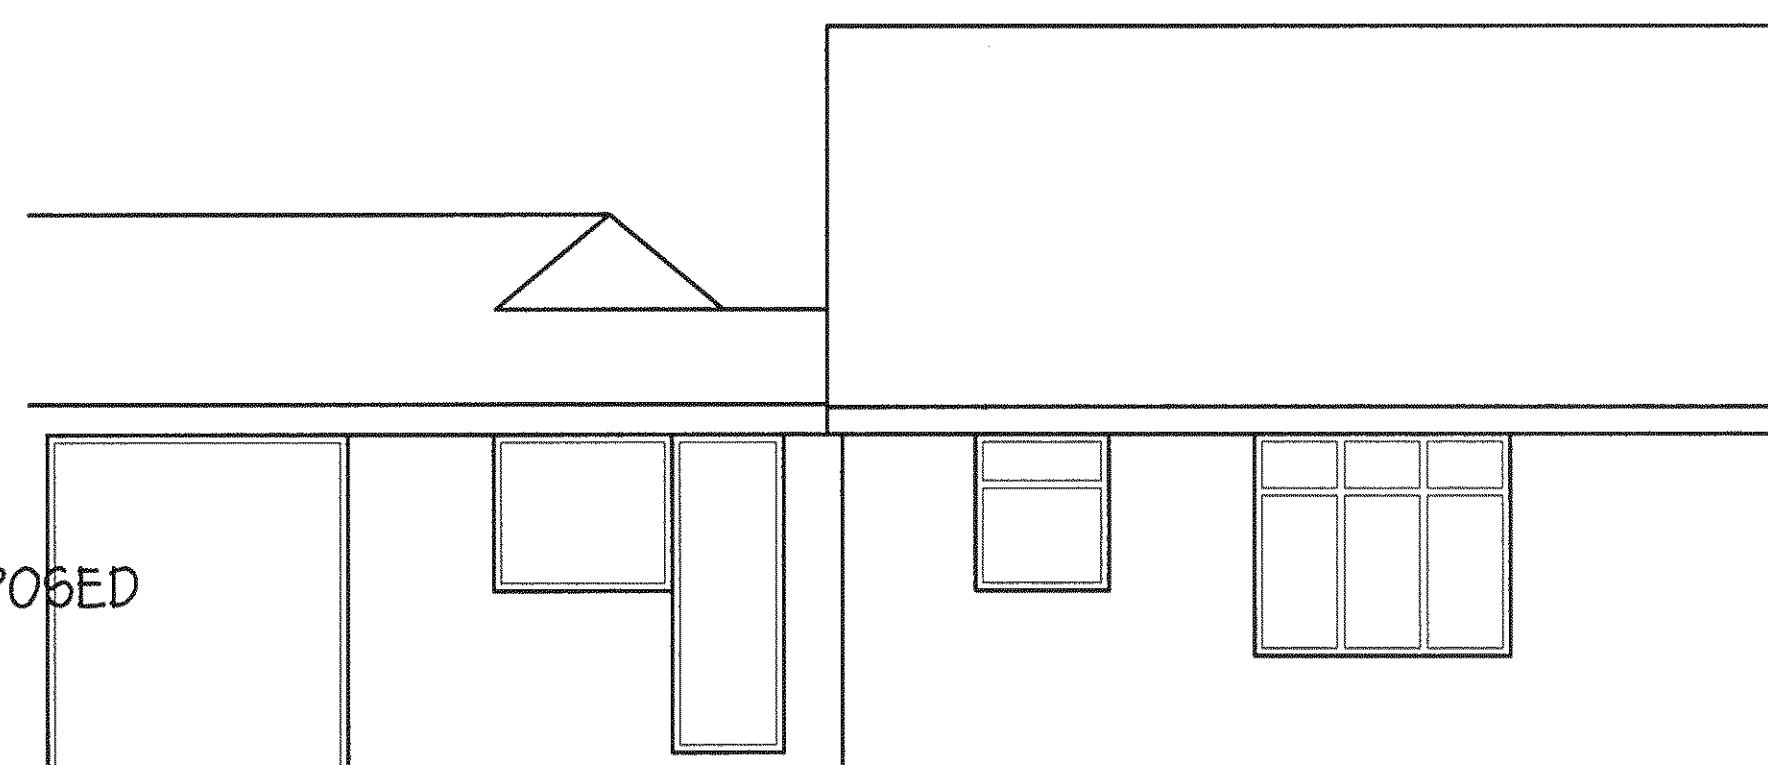

EXISTING

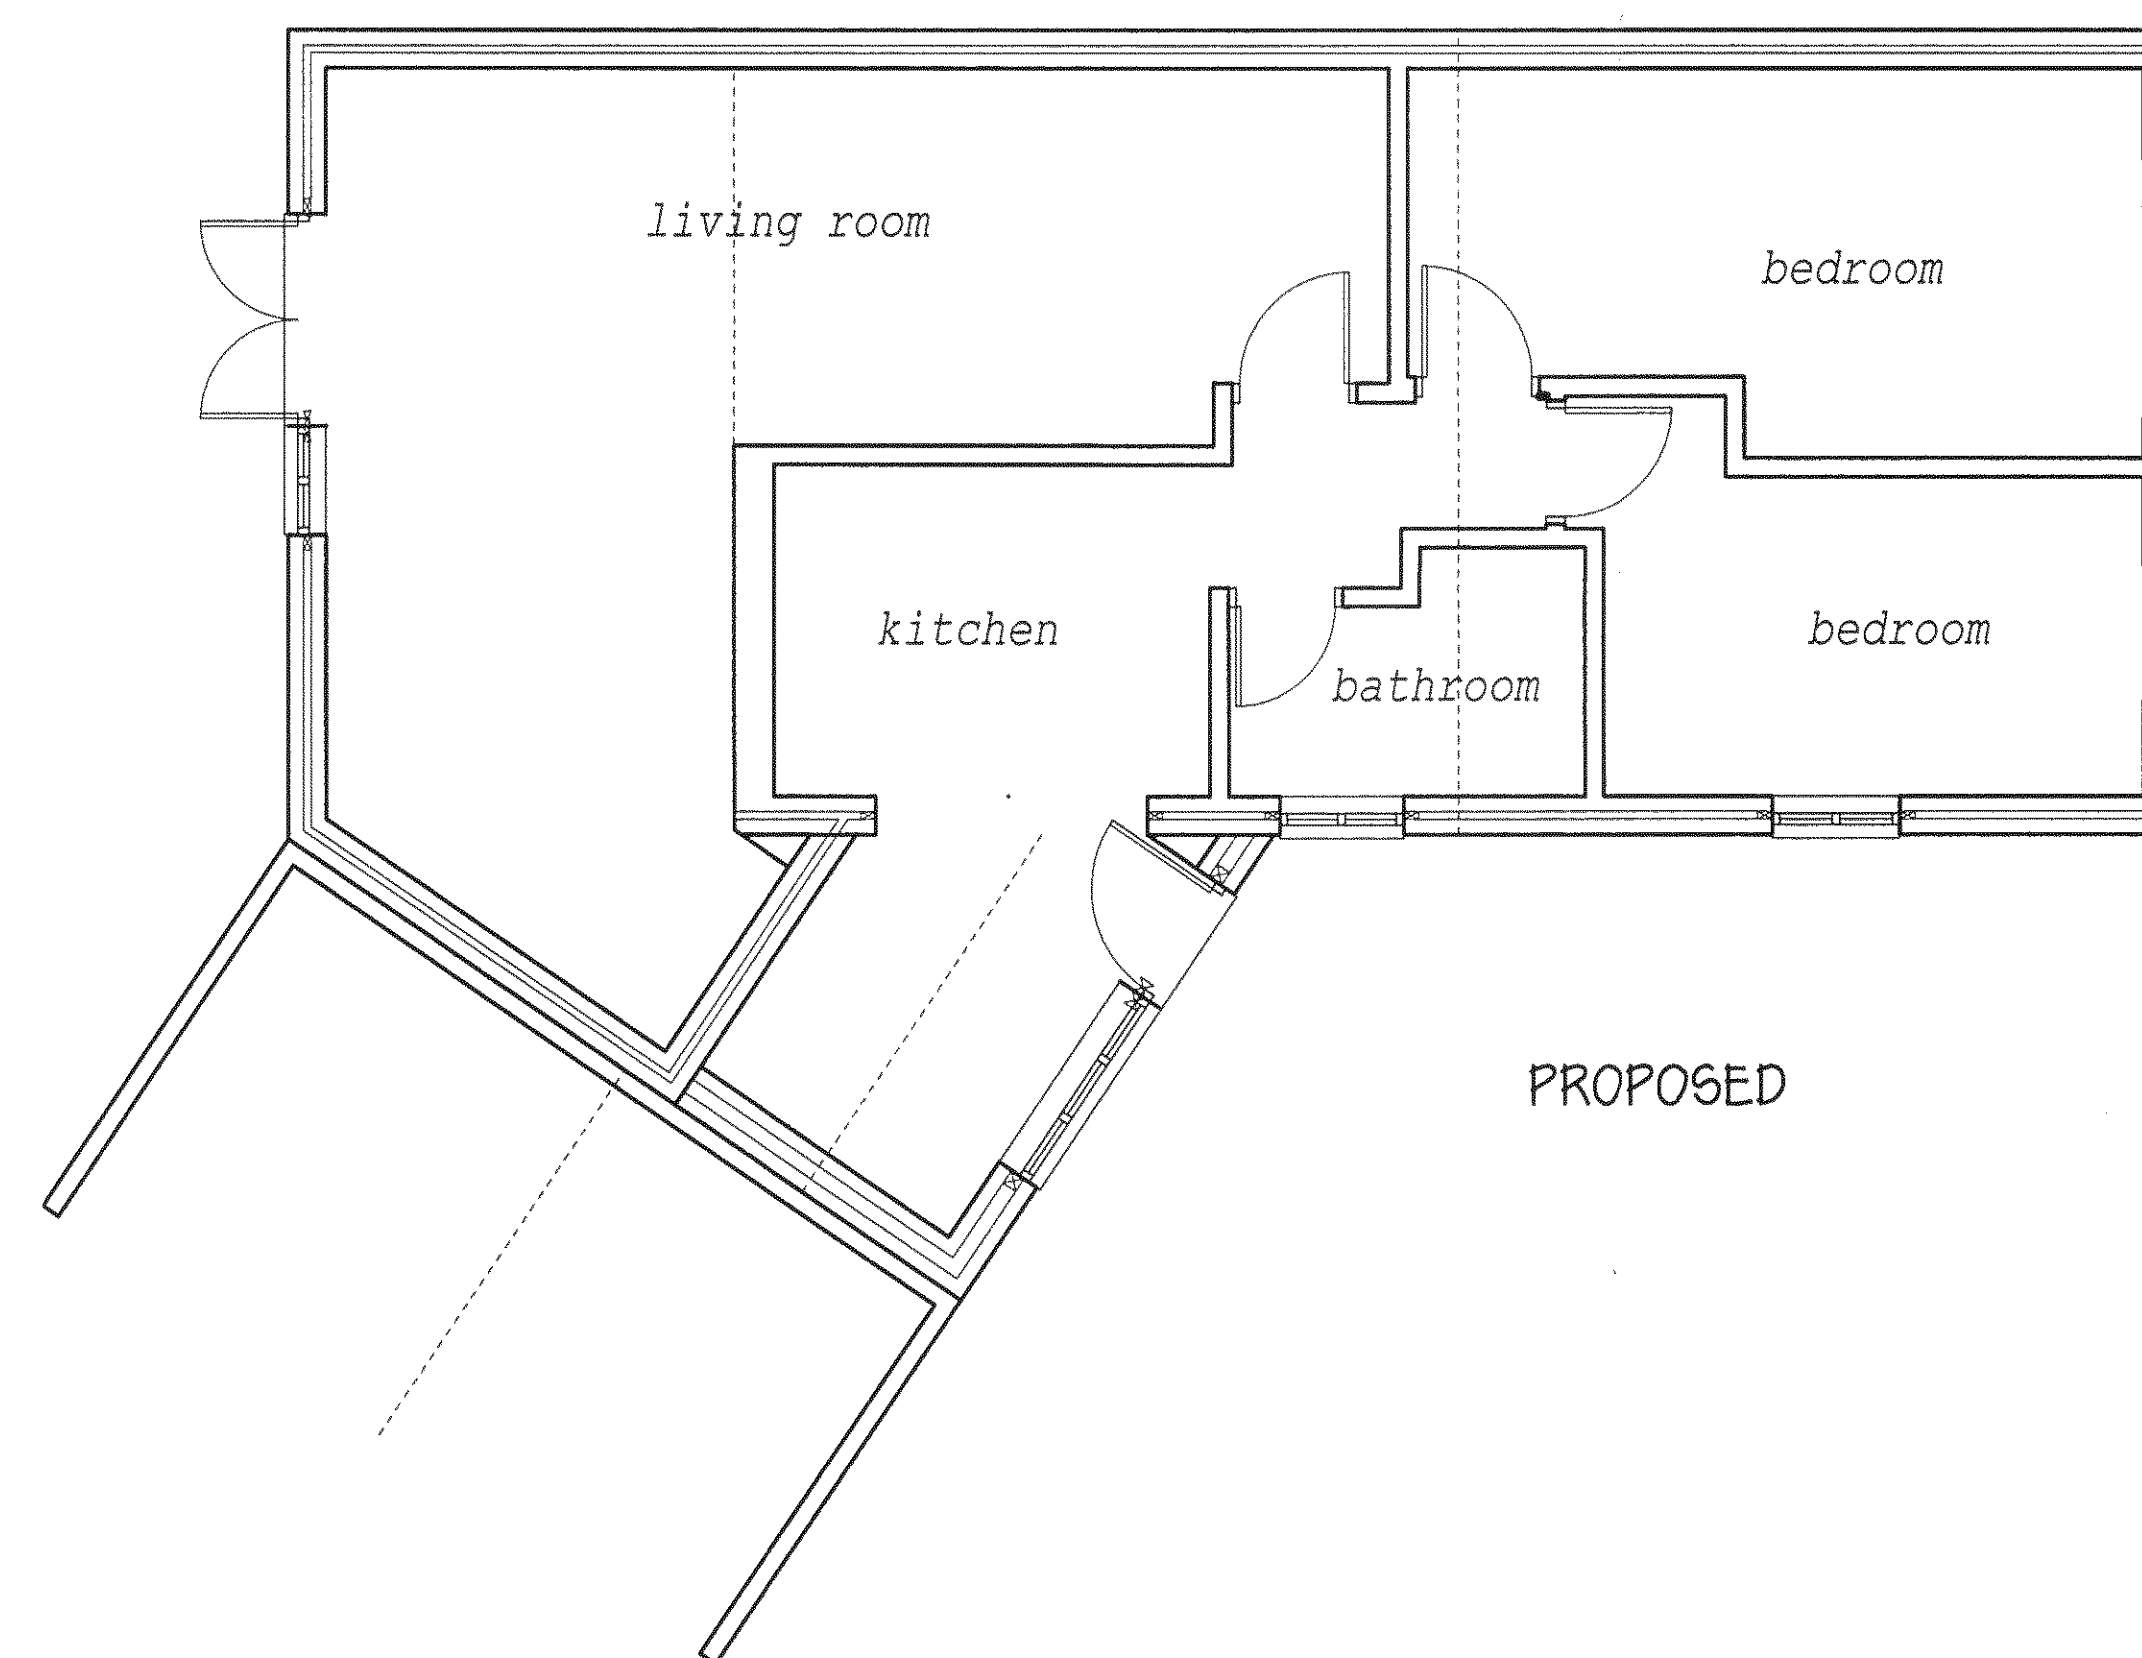

PROPOSED

STEPHEN BROMLEY ASSOCIATES
5 WEST ST SHOREHAM BY SEA
WEST SUSSEX

PROPOSED EXTENSION

AT SCALE 1:50

67 FASTNET WAY LITTLEHAMPTON

Drawing no 9971-1