




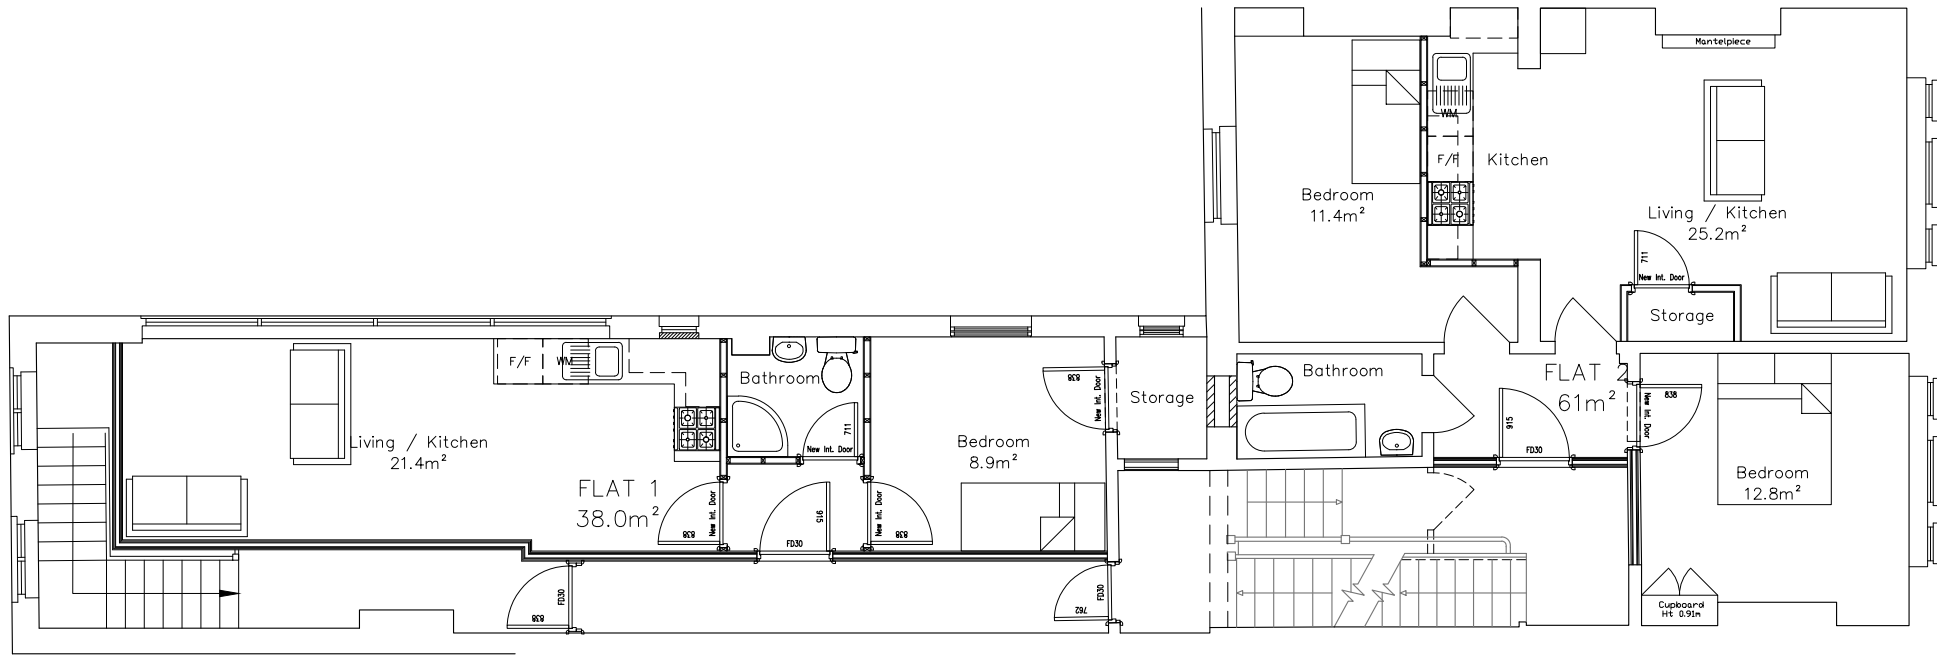

FIRST FLOOR

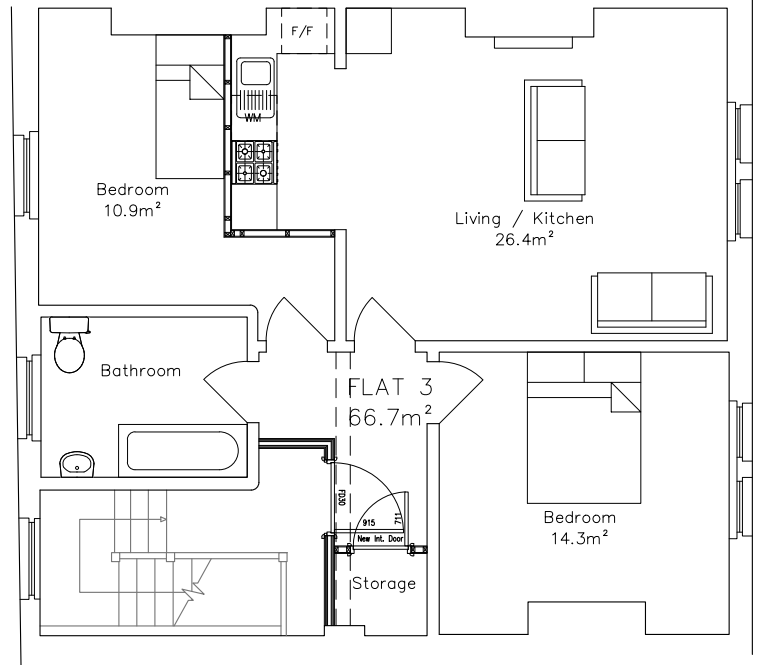

SECOND FLOOR

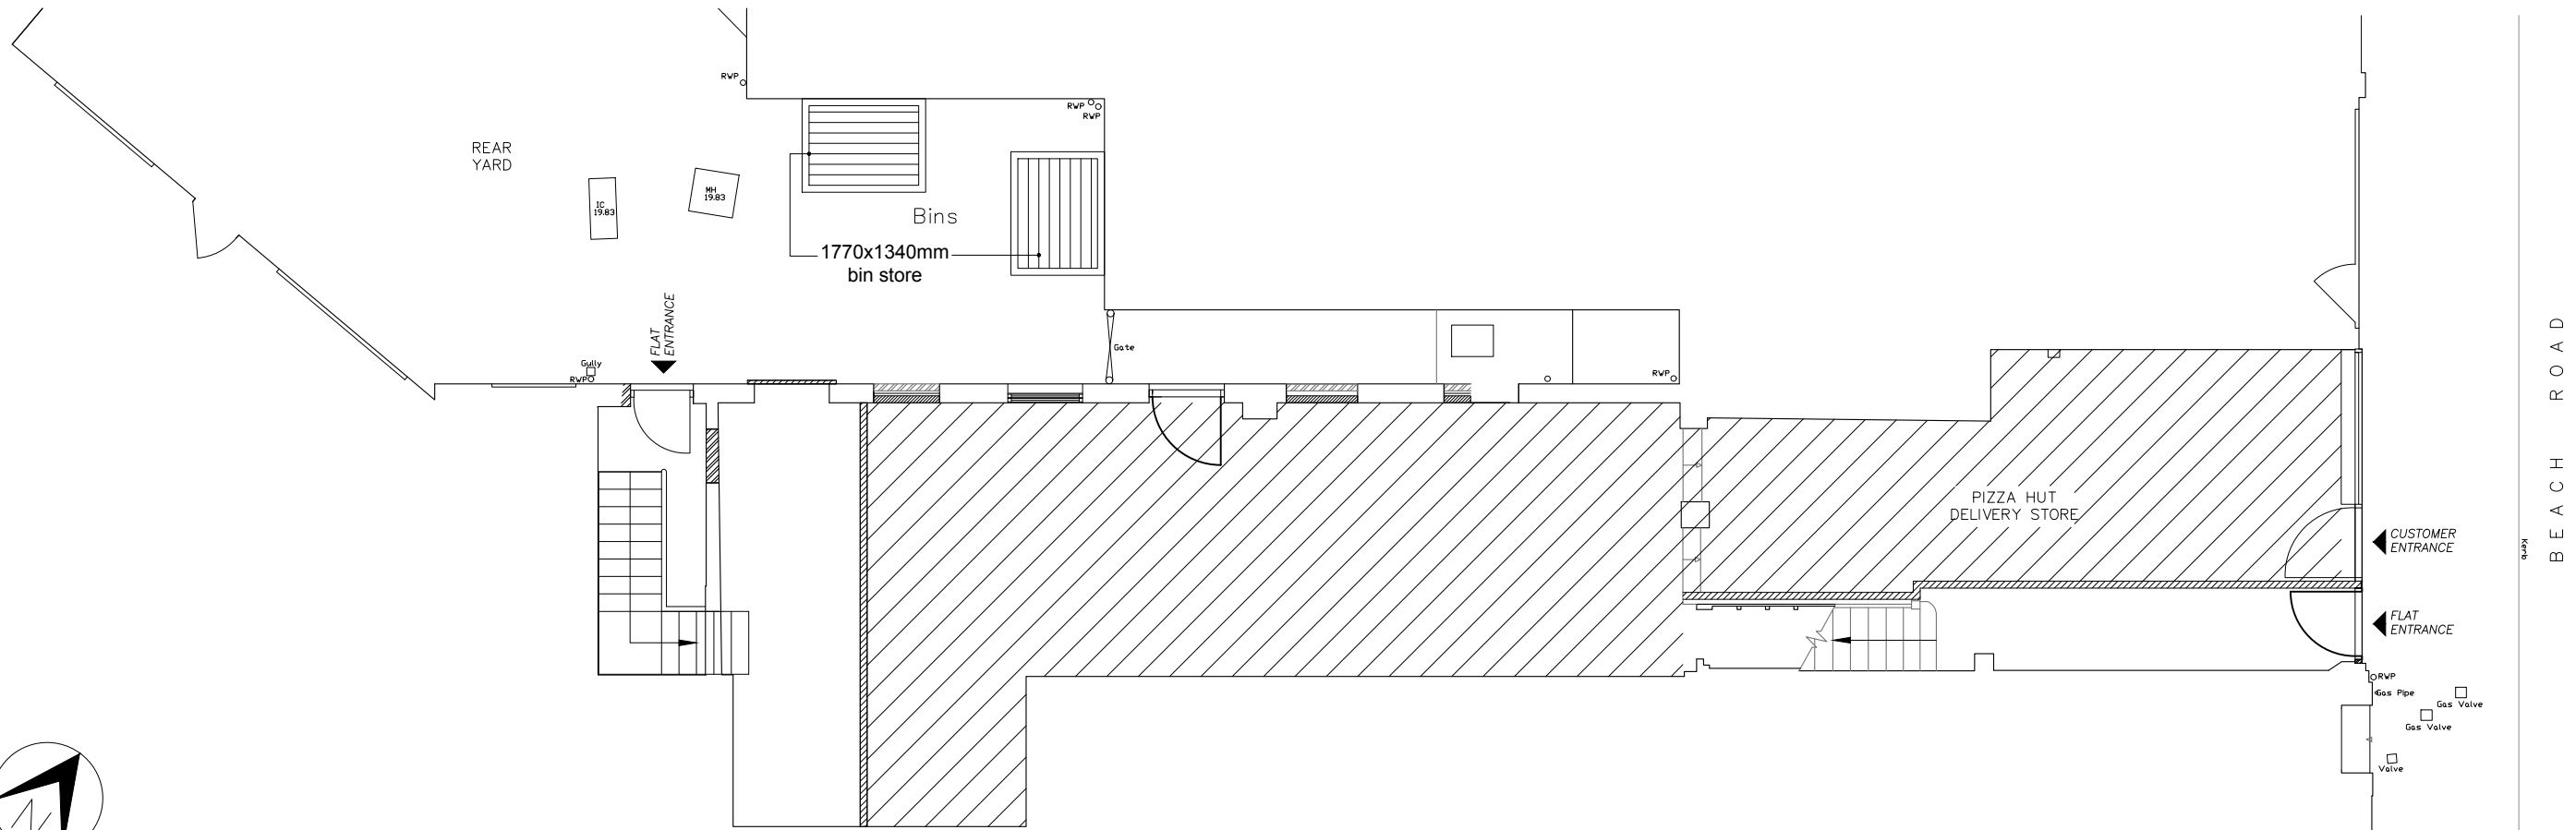

GROUND FLOOR



FOR PLANNING

GENERAL NOTES:
1. To be read in conjunction with other consultants drawings.
2. Check site conditions prior to commencement of work.
3. Any discrepancies to be reported directly to the AW Architectural Design Ltd.
5. All dimensions to be checked on site.
6. All drawings are the copyright of AW Architectural Design Ltd.

SCALE:
1:100 @ A3

JOB NO:
LHG17

DATE:
18/09/17

DRG NO:
61

REV:
A

CLIENT:
Southern Creations

PROJECT:
LITTLEHAMPTON

ADDRESS:
22 BEACH ROAD, LITTLEHAMPTON, BN17 5JA

DRAWING TITLE:
PROPOSED FLOOR PLANS

ARCHITECTURAL
DESIGN
1 The Willows, Mill Farm Courtyard, Beachampton,
Milton Keynes, Buckinghamshire, MK19 6DS
T: 01525 240800
E: admin@aw-architectural.co.uk
W: www.aw-architectural.co.uk