

NOTES:
1. To be read in conjunction with all other consultants drawings.
2. Contractors to check site conditions prior to commencement of work.
3. Any discrepancies to be reported directly to the AW Architectural Design Ltd.
4. Do not scale off drawing. Use figured dimensions only.
5. All dimensions to be checked on site.
6. All drawings are the copyright of AW Architectural Design Ltd.


FOR COMMENT

KEY

Green line represents trickle window vent, ref: model Greenwood 5000EA



01 SHOPFRONT
1:100

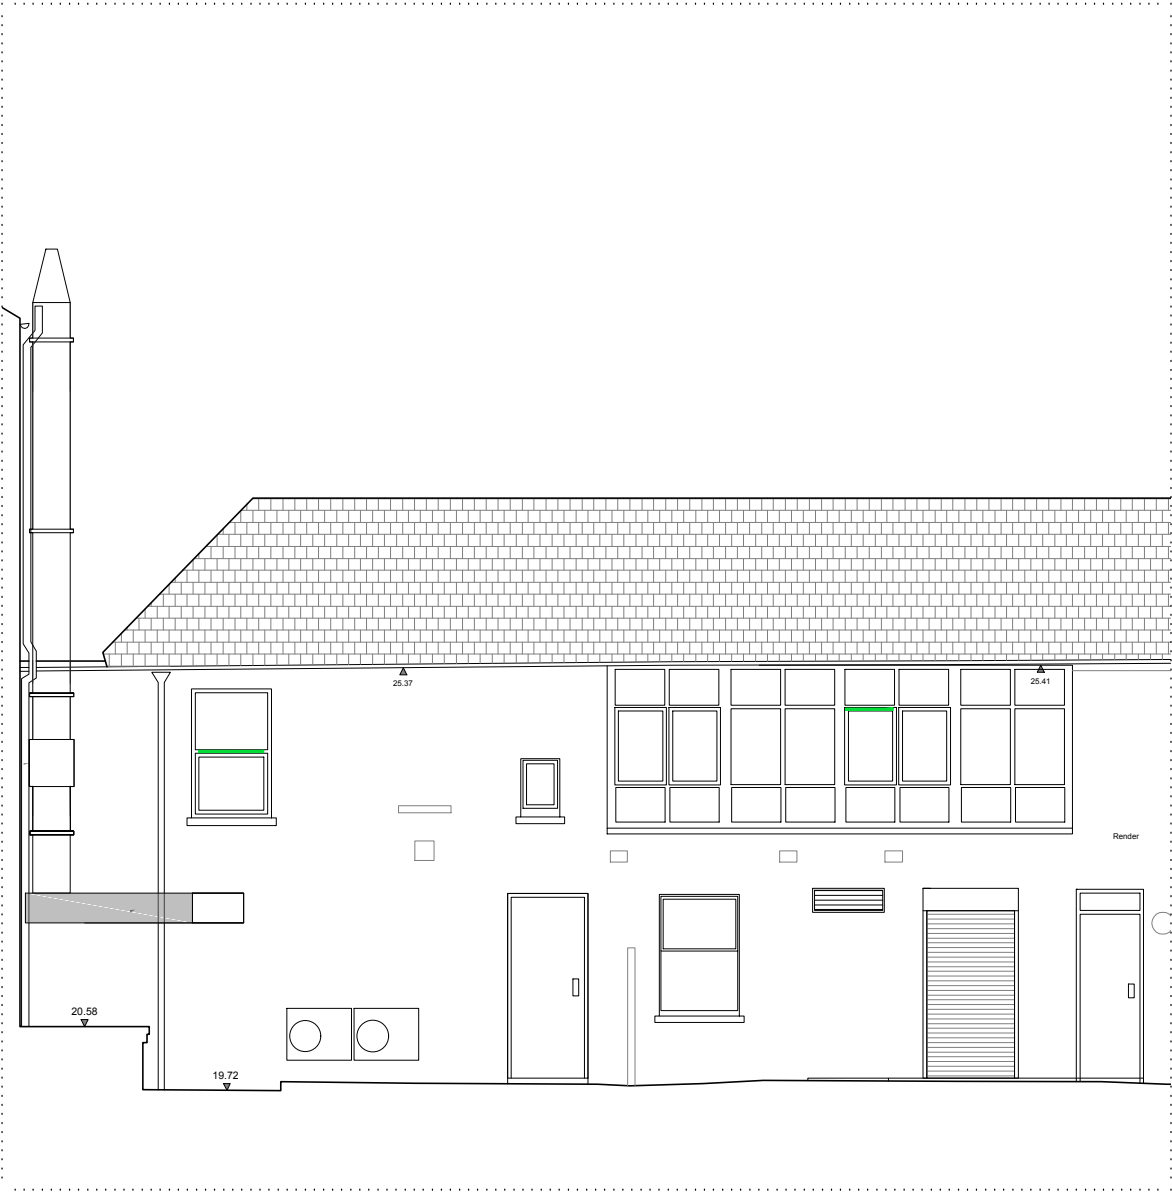

02 REAR ELEVATION
1:100



DRAWING TITLE:
PROPOSED TRICKLE VENTS

SCALE: 1:100 @ A3	DATE: Sept 2019
JOB NO: LHG17	DRG NO: 10
DRAWN BY: NJ	CHECKED BY: AW

AW ARCHITECTURAL DESIGN
1 The Willows, Mill Farm Courtyard, Beachampton,
Milton Keynes, Buckinghamshire, MK19 6DS
T: 01525 240800
E: admin@aw-architectural.co.uk
W: www.aw-architectural.co.uk