


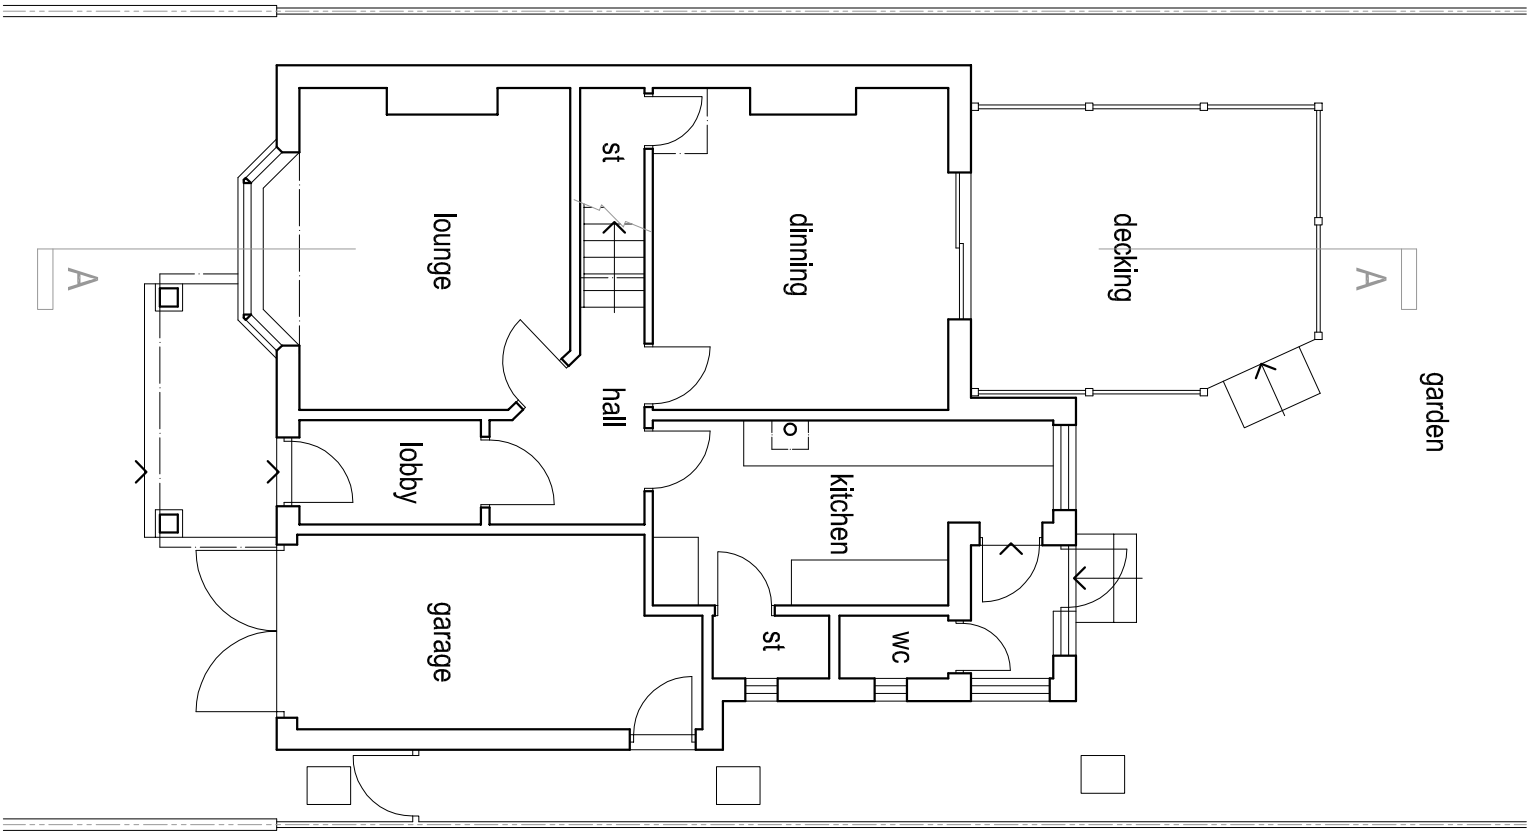


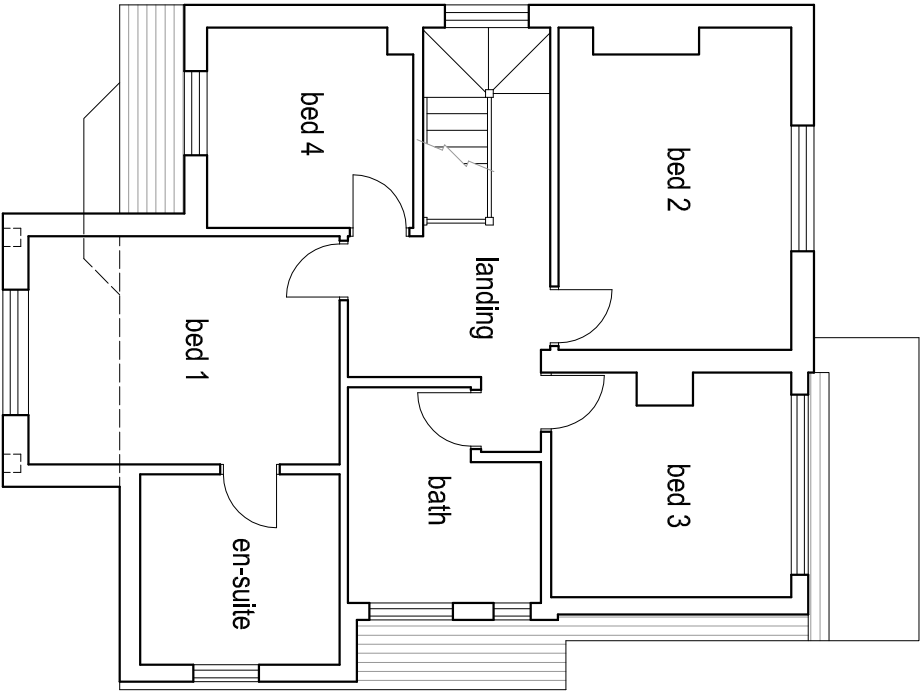

Ground Floor Plan @ 1:100

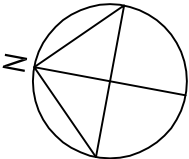

First Floor Plan @ 1:100

 

Rev	Description	Date
Job Reference: Rear Extension 54 Parkside Avenue Littlehamton BN17 6BQ		Client: Mr & Mrs Woods Drawing Title: Ground & First Floor Plans As Existing
Scale: 1:100 @ A3	Dwg No: TG13001	Drawn: TCG Date: 08.04.15
All dimensions to be checked on site and do not scale from this drawing. This drawing should be approved by Local Authority Building Control or other appropriate checking authority prior to commencement of work. This drawing should not be reproduced without the prior consent of the author		