




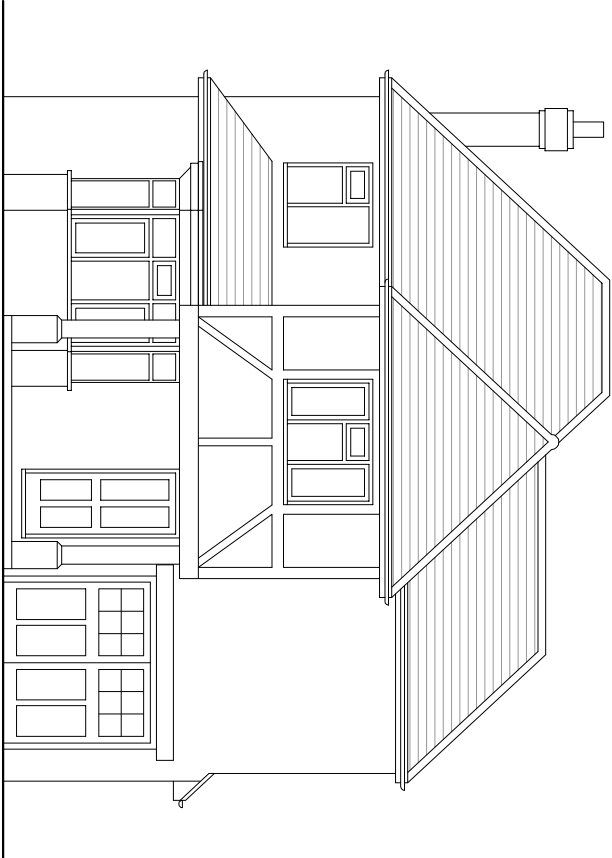


Front Elevation @ 1:100

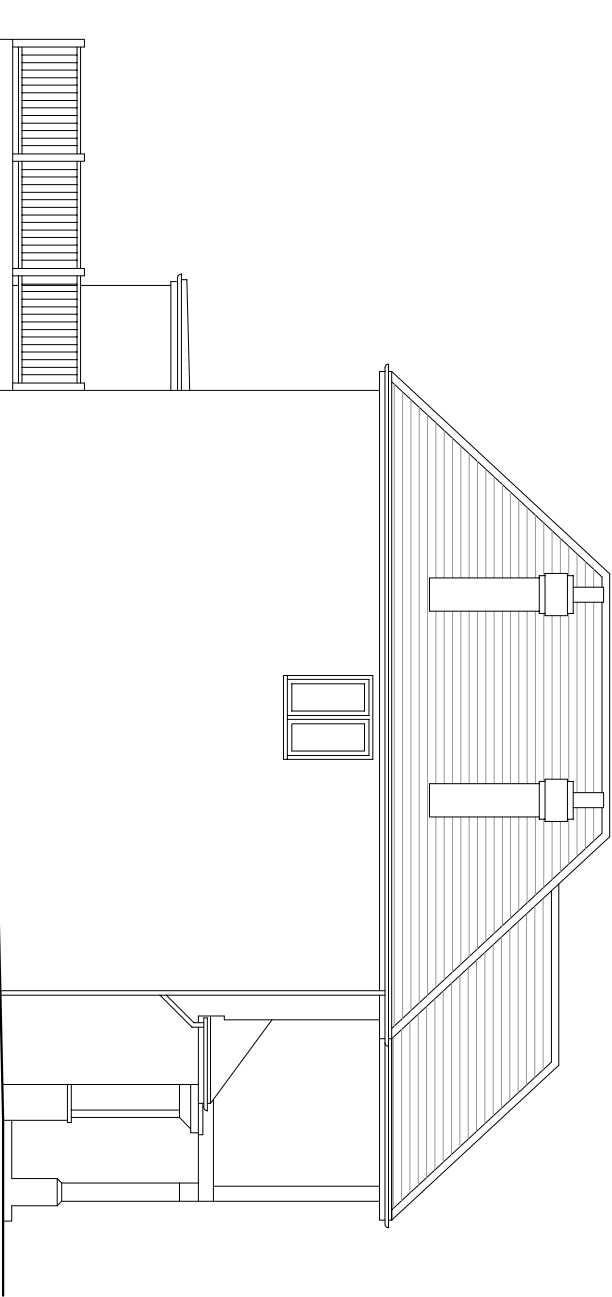


Side Elevation @ 1:100

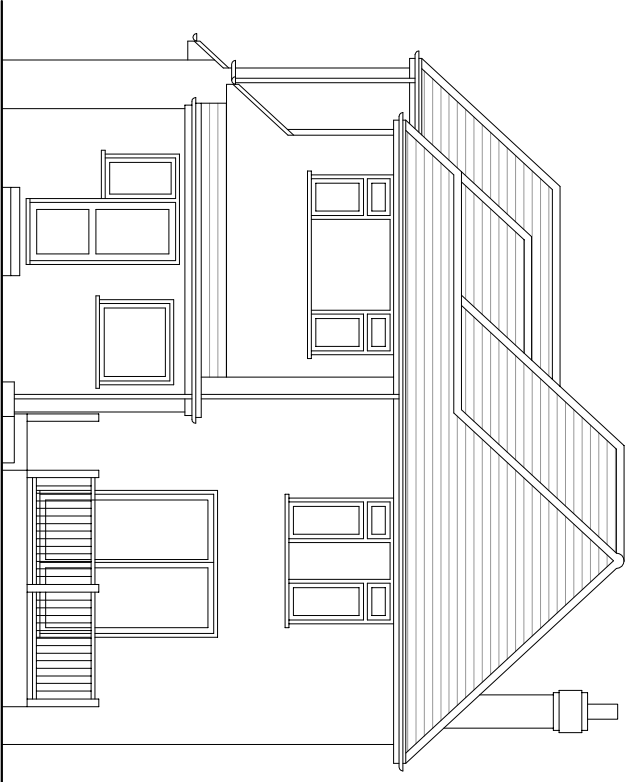


Rear Elevation @ 1:100

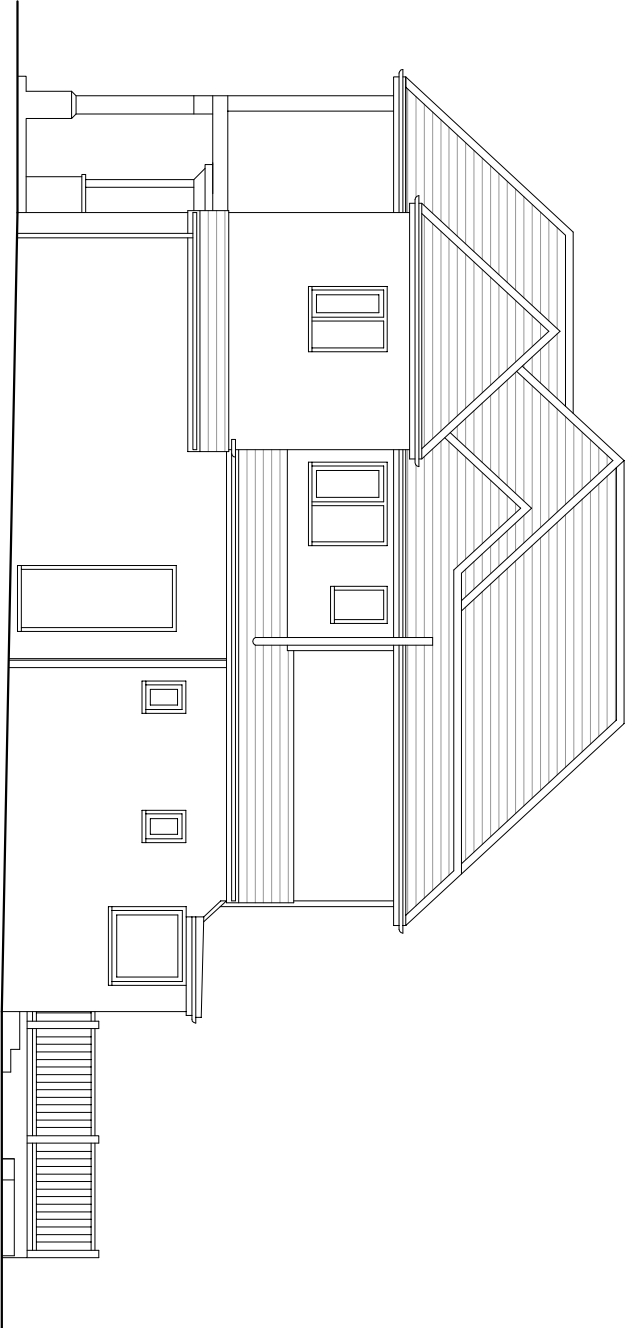

Side Elevation @ 1:100

 

Scale 1:100

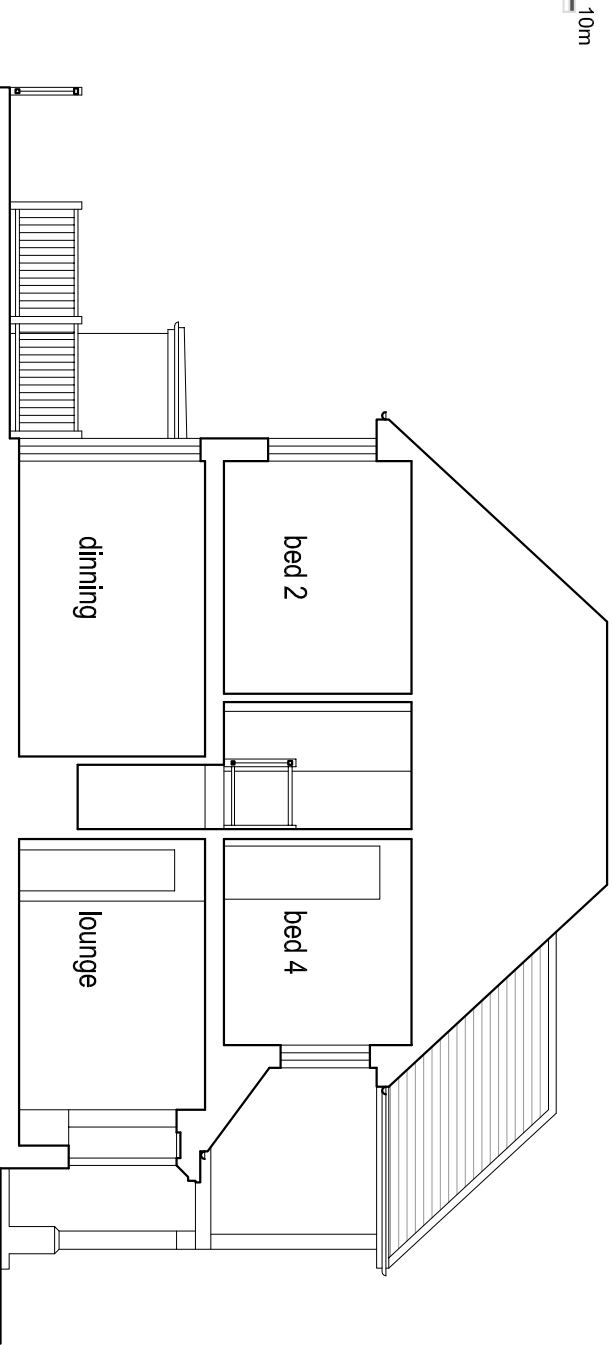

Section @ 1:100

Rev	Description	Date
Job Reference: Rear Extension 54 Parkside Avenue Littlehamton BN17 6BQ		Client: Mr & Mrs Woods Drawing Title: Section & Elevations As Existing
Scale: 1:100 @ A3	Dwg No: TG13002	Drawn: TCG
All dimensions to be checked on site and do not scale from this drawing. This drawing should be approved by Local Authority Building Control or other appropriate checking authority prior to commencement of work. This drawing should not be reproduced without the prior consent of the author		Date: 08.04.15