




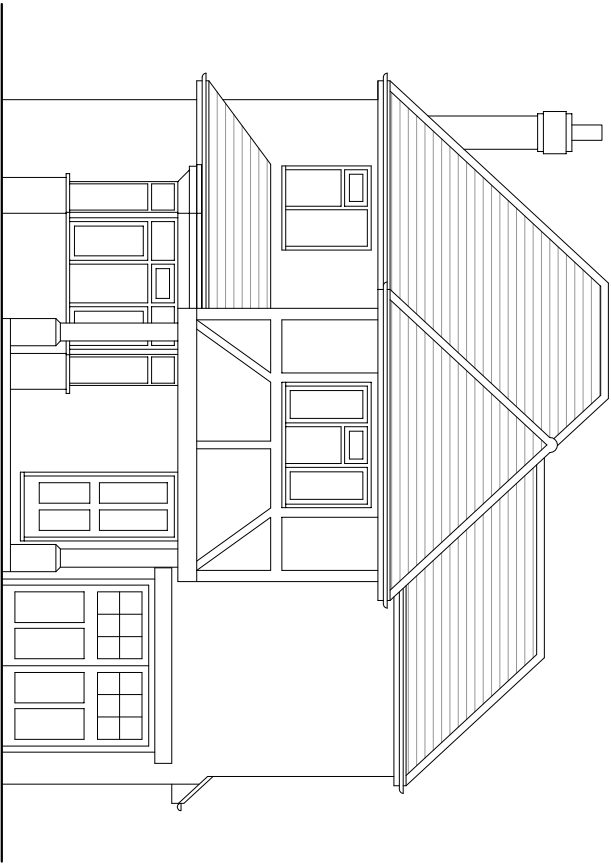


Front Elevation @ 1:100

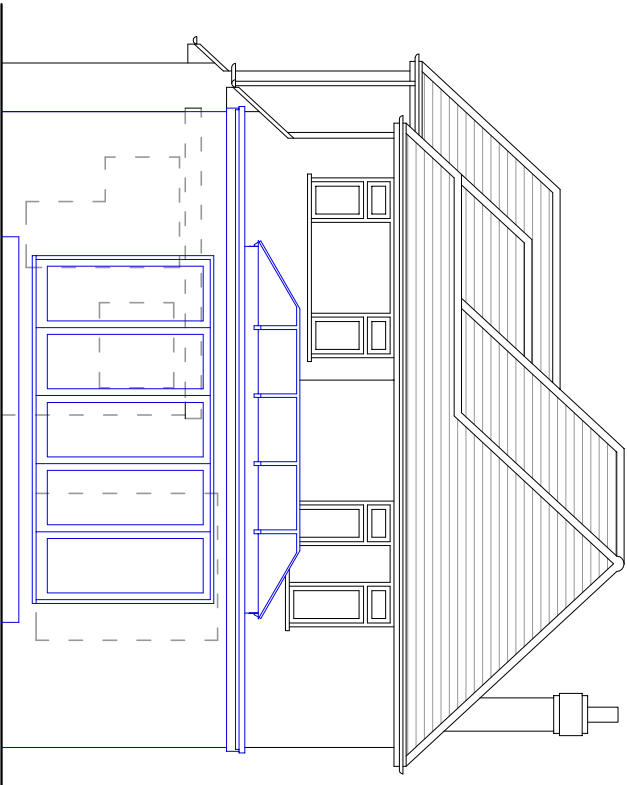


Rear Elevation @ 1:100

 


Scale 1:100

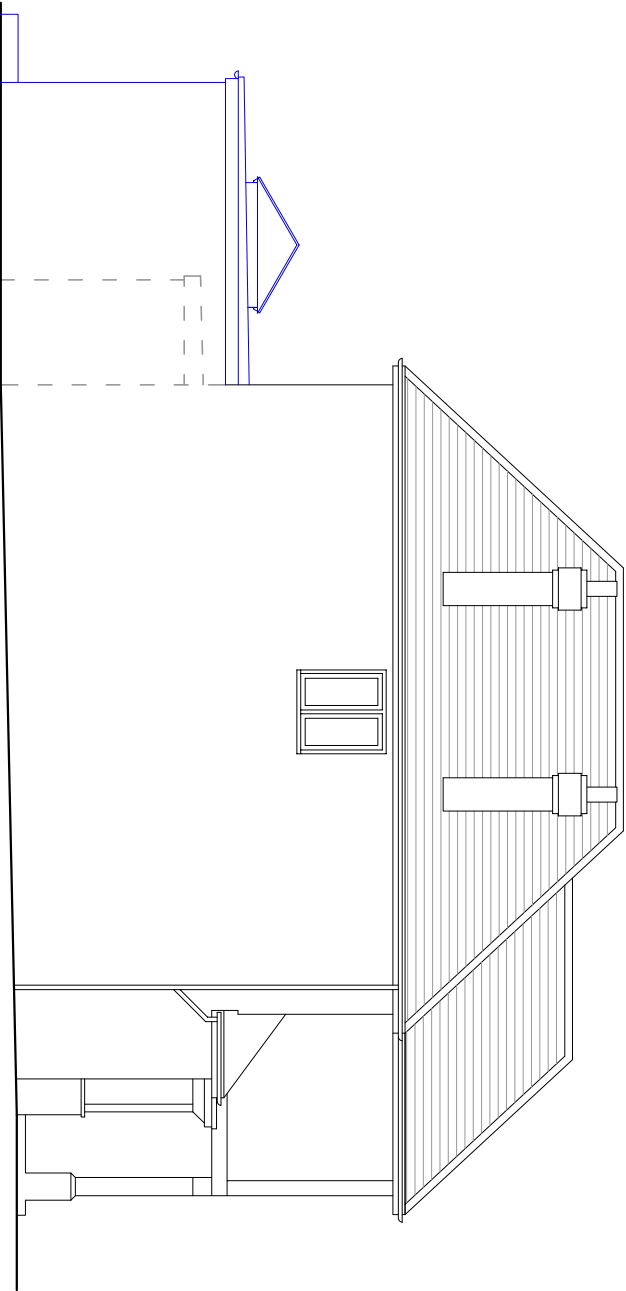

Side Elevation @ 1:100

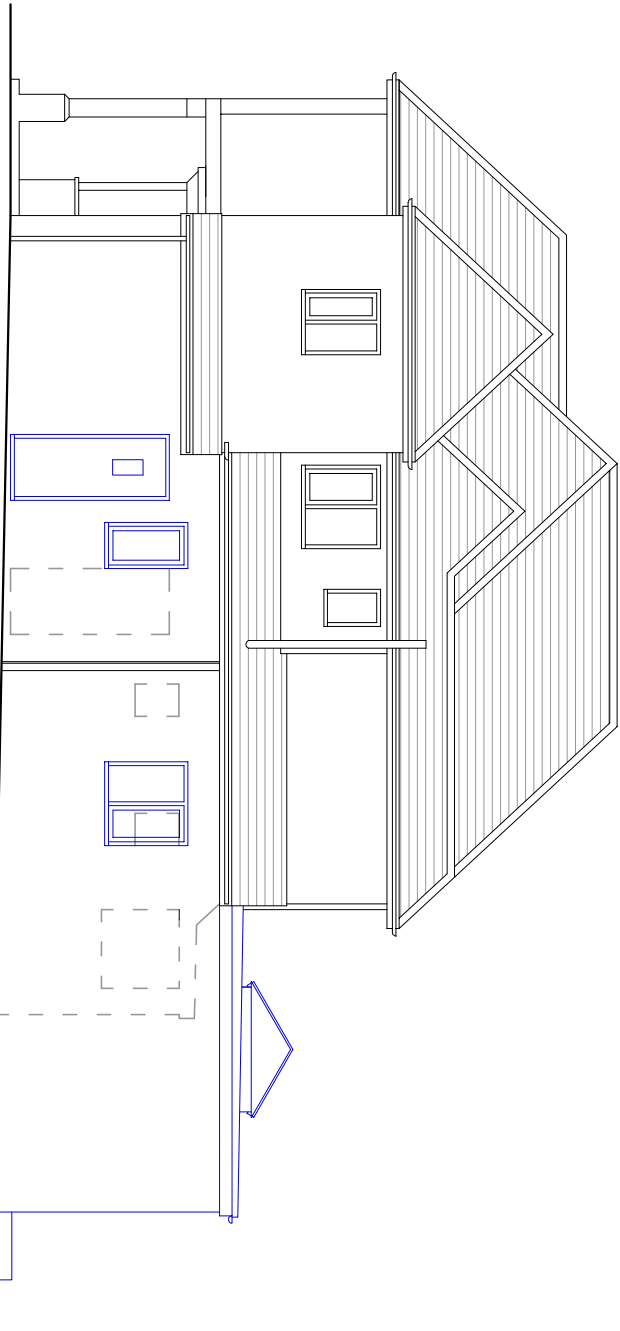

Side Elevation @ 1:100

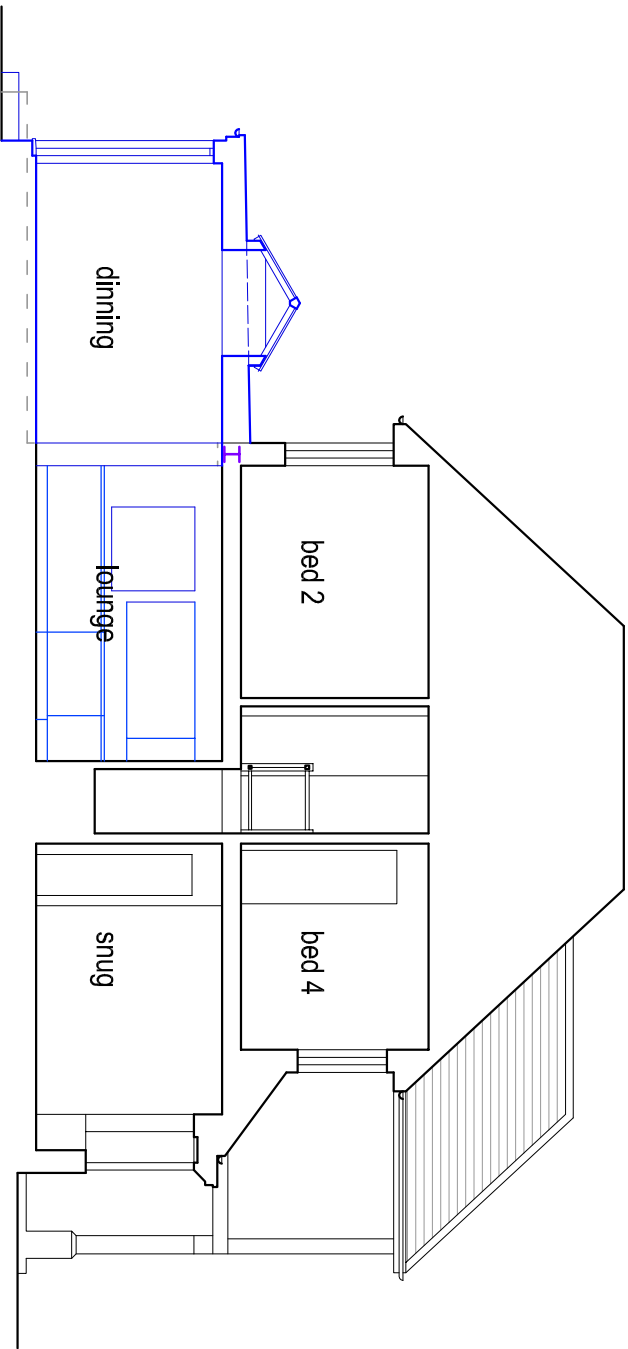

Section @ 1:100

Rev	Description	Date
	Job Reference: Rear Extension 54 Parkside Avenue Littlehamton BN17 6BQ Client: Mr & Mrs Woods Drawing Title: Section & Elevations As Proposed	
	Scale: 1:100 @ A3 Dwg No: TG13004 Drawn: TCG Date: 08.04.15	
All dimensions to be checked on site and do not scale from this drawing. This drawing should be approved by Local Authority Building Control or other appropriate checking authority prior to commencement of work. This drawing should not be reproduced without the prior consent of the author		
RUN DISTRICT COUNCIL LU/195/15/HH		