



NOTE


ALL FINISHES
TO MATCH EXISTING

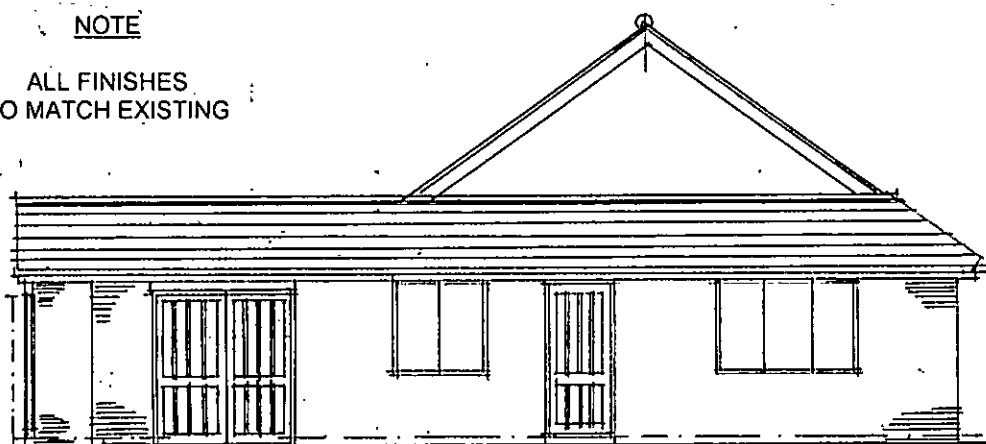


SOUTH (front) 1/100

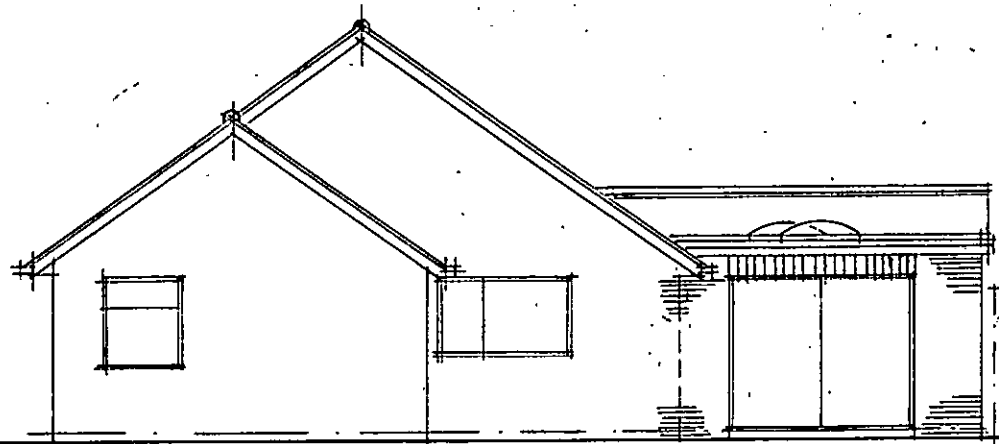


NORTH 1/100

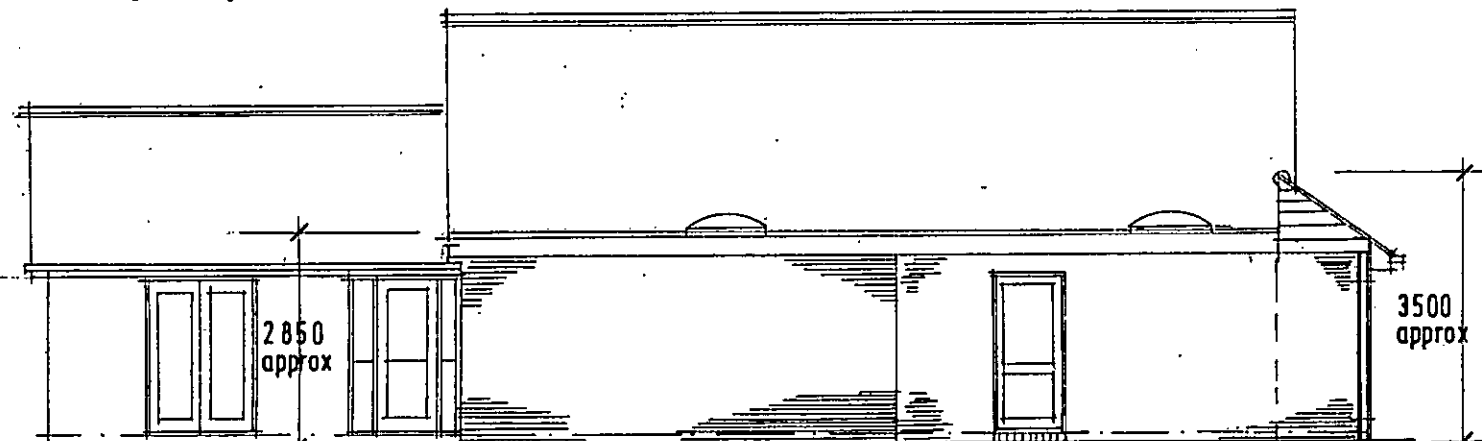


WEST 1/100

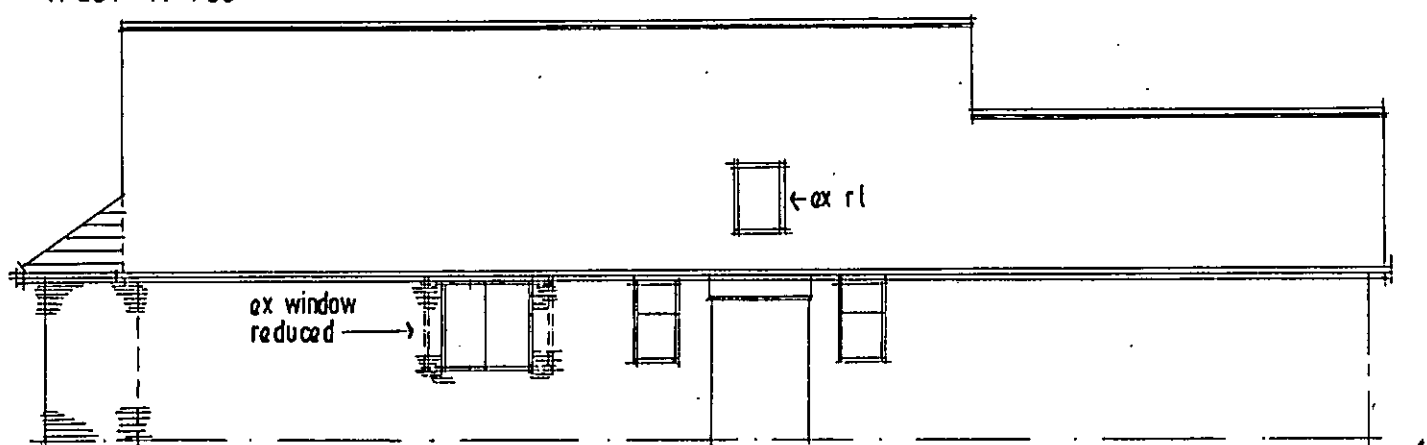


EAST 1/100

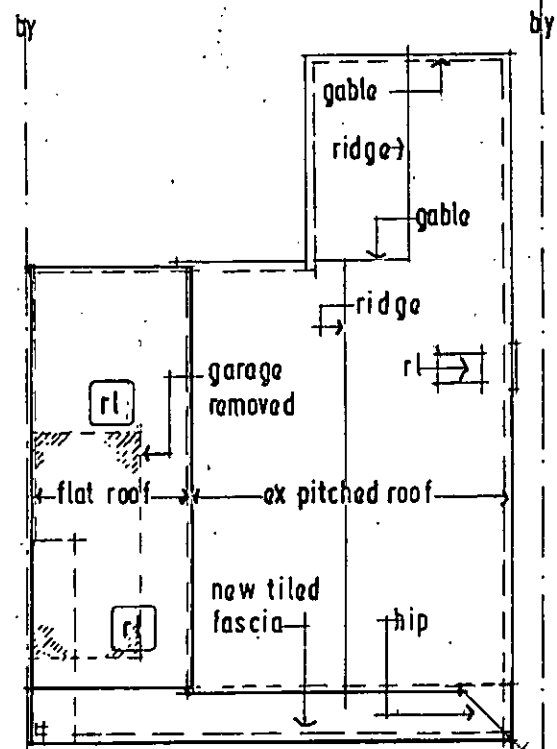

ROOF PLAN 1/200

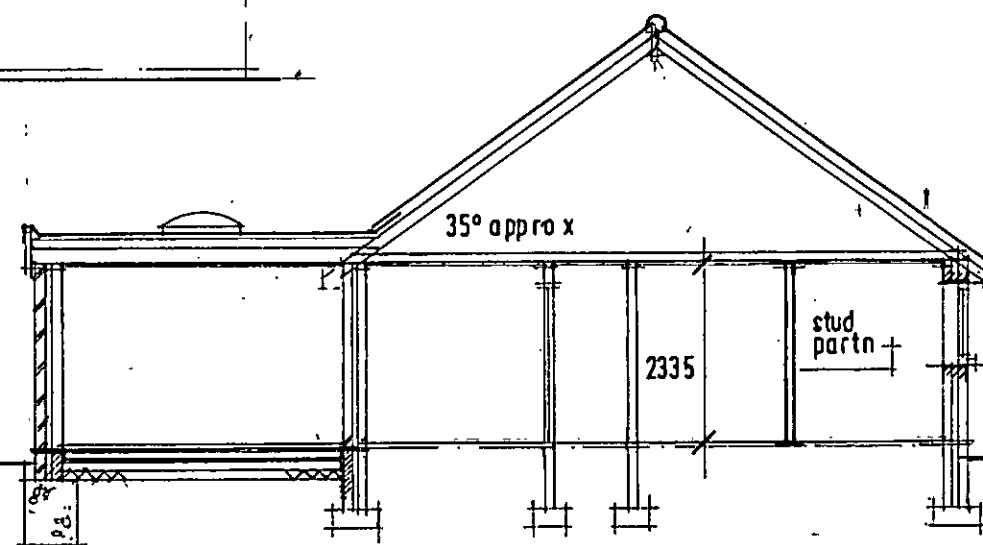

SECTION A: A 1/100

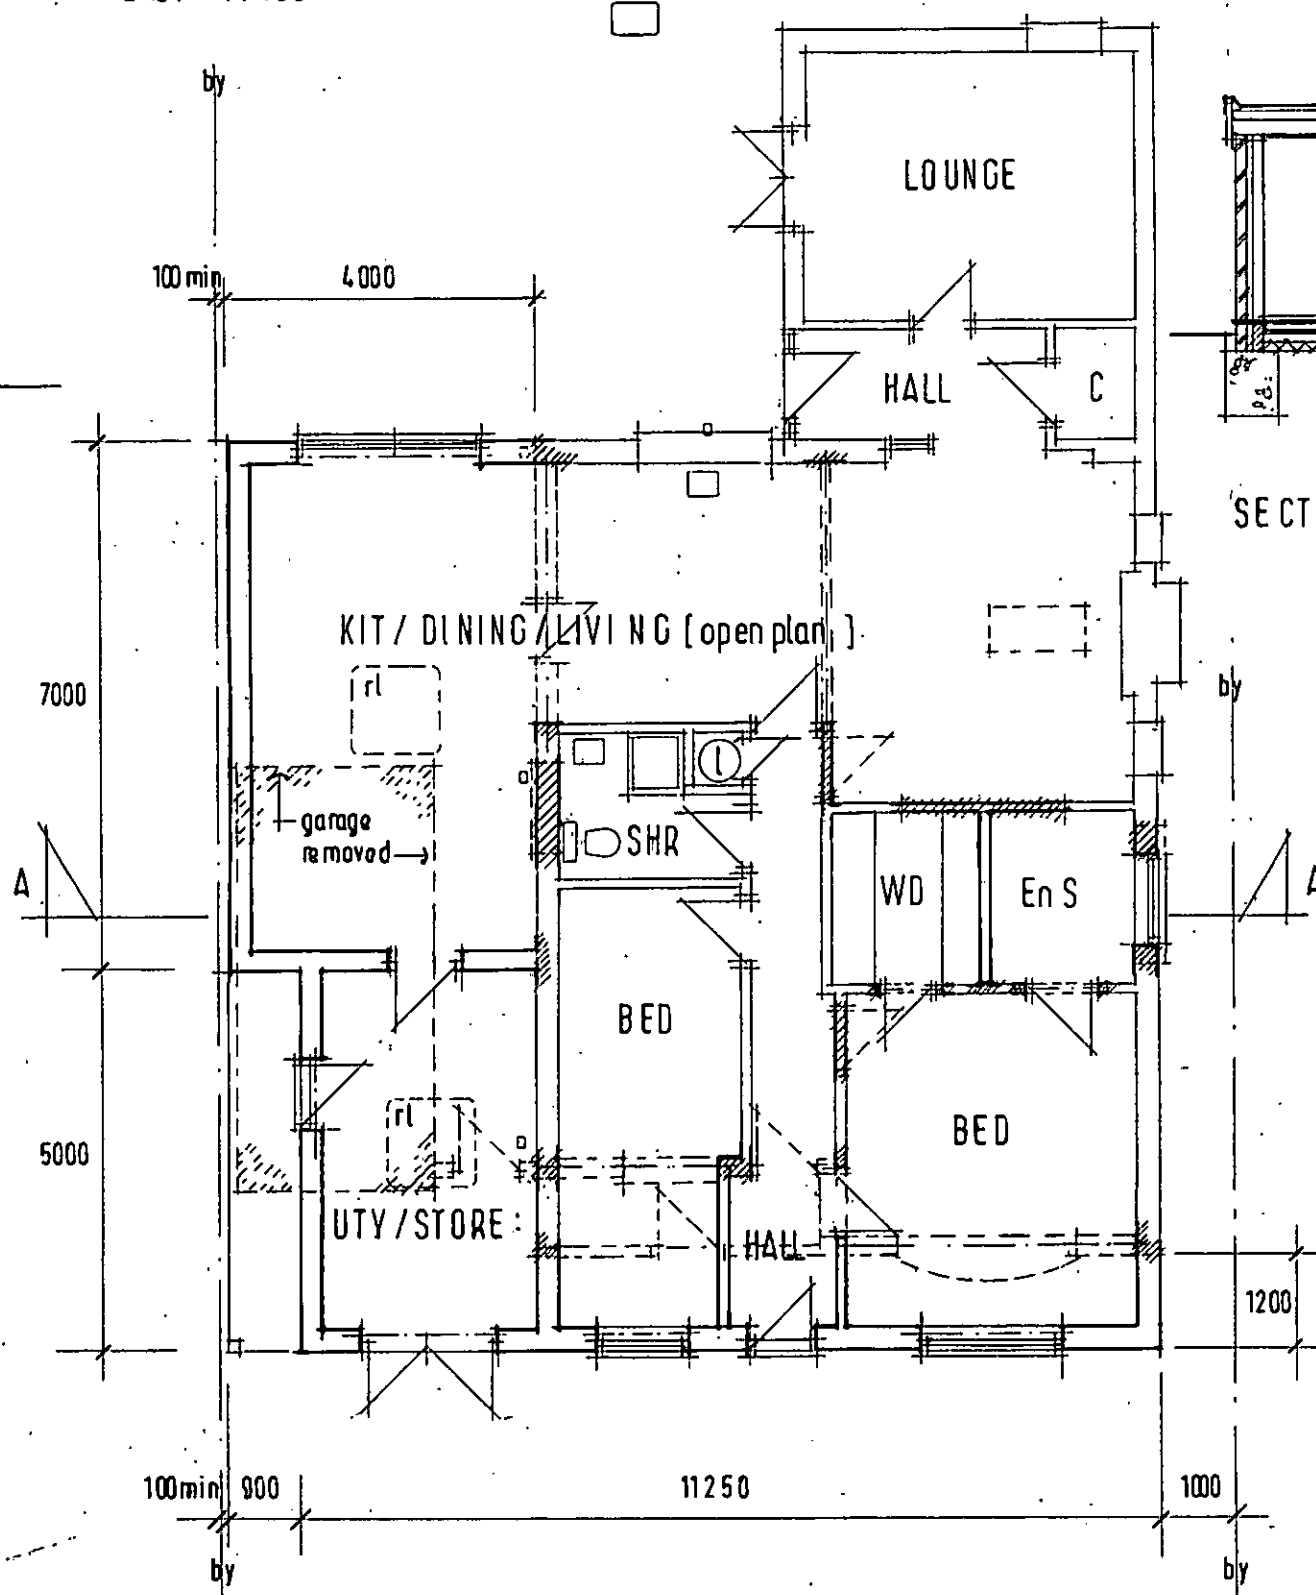

FLOOR PLAN 1/100

TREVOR E. UNSTED LTD

55-57 SEA LANE • RUSTINGTON • WEST SUSSEX • BN16 2RQ Tel: 01903 859090

Client: MR & MRS B. HOLLAND.

Project: EXTENSION/ALTERATION AT:
13, BLAKEHURST WAY, LITTLEHAMPTON;
W/SUSSEX; BN17 6HA.

Drawing: PROPOSED

Scale: AS SHOWN

Drawing No.:

Date: JUNE 2015

15/4265/2

Drawn: tu

Revisions:

Copyright:

The contractor must check all dimensions and levels on site and no dimensions are to be taken from drawings.

It is the contractor's responsibility to ensure compliance with all statutory authority requirements, carry out works with total regard to existing and retained structure. Works and materials to latest CP/BS.

Drawing to be read in strict accordance with engineer's information where applicable.

All structural timber C16 unless otherwise noted. All structural and external timber pressure impregnated with preservative, cut ends site swabbed with Cuprinol or similar treatment.

Local authority to witness satisfactory test on all new and affected foul/storm drainage.