


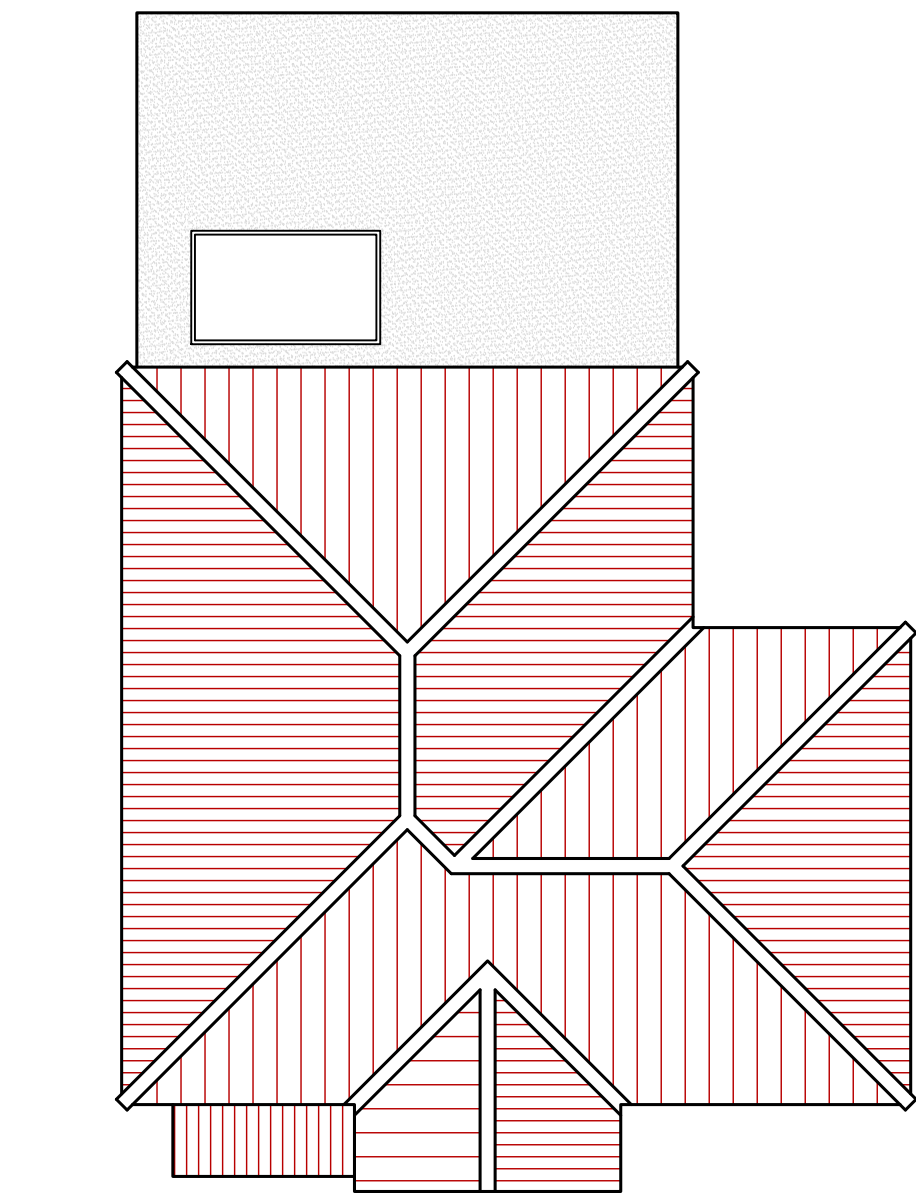


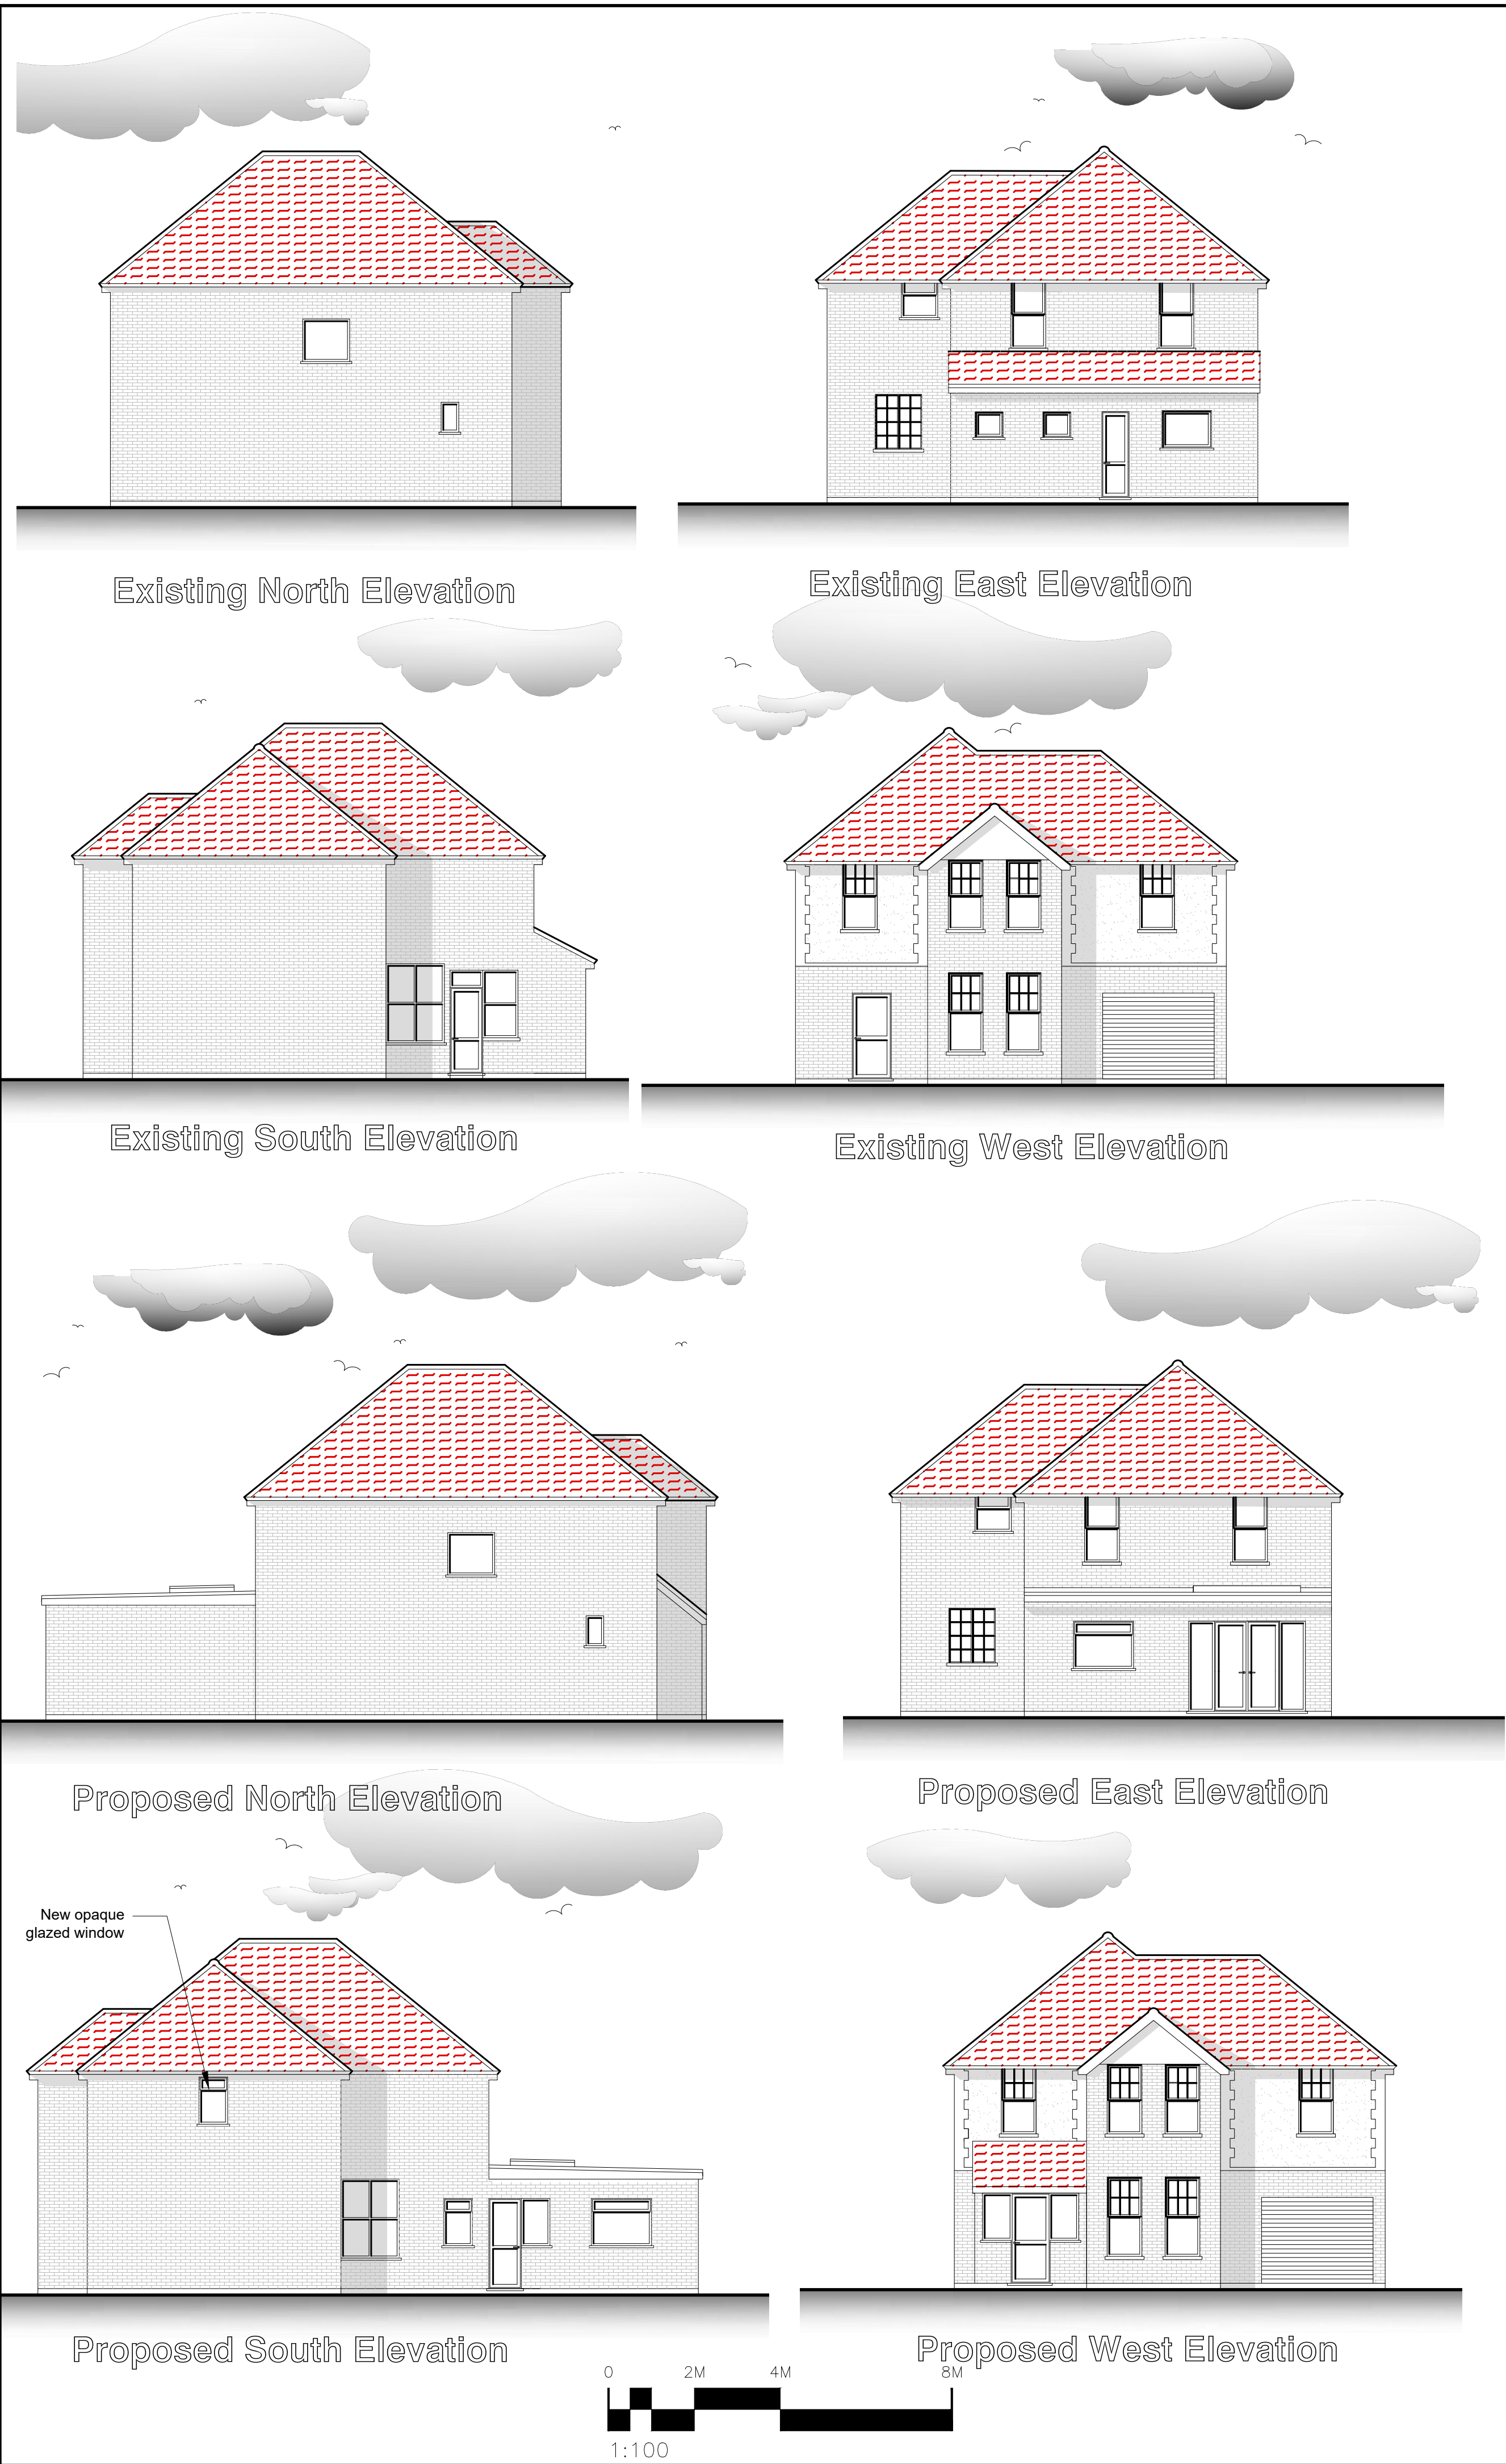

Proposed Roof Plan

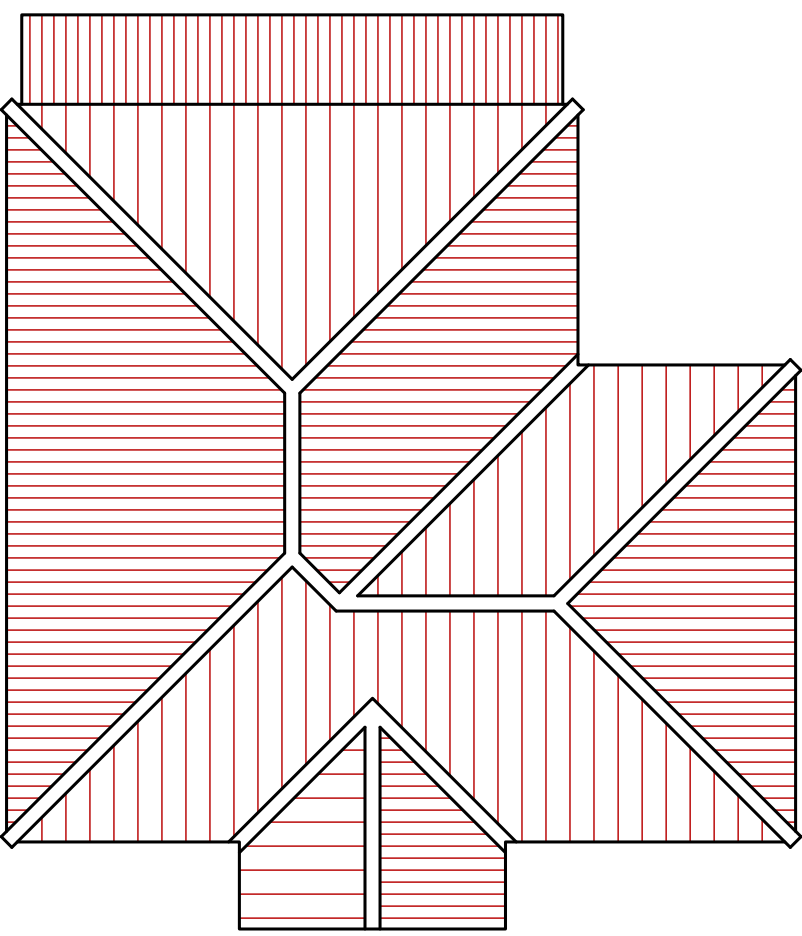



Existing Roof Plan

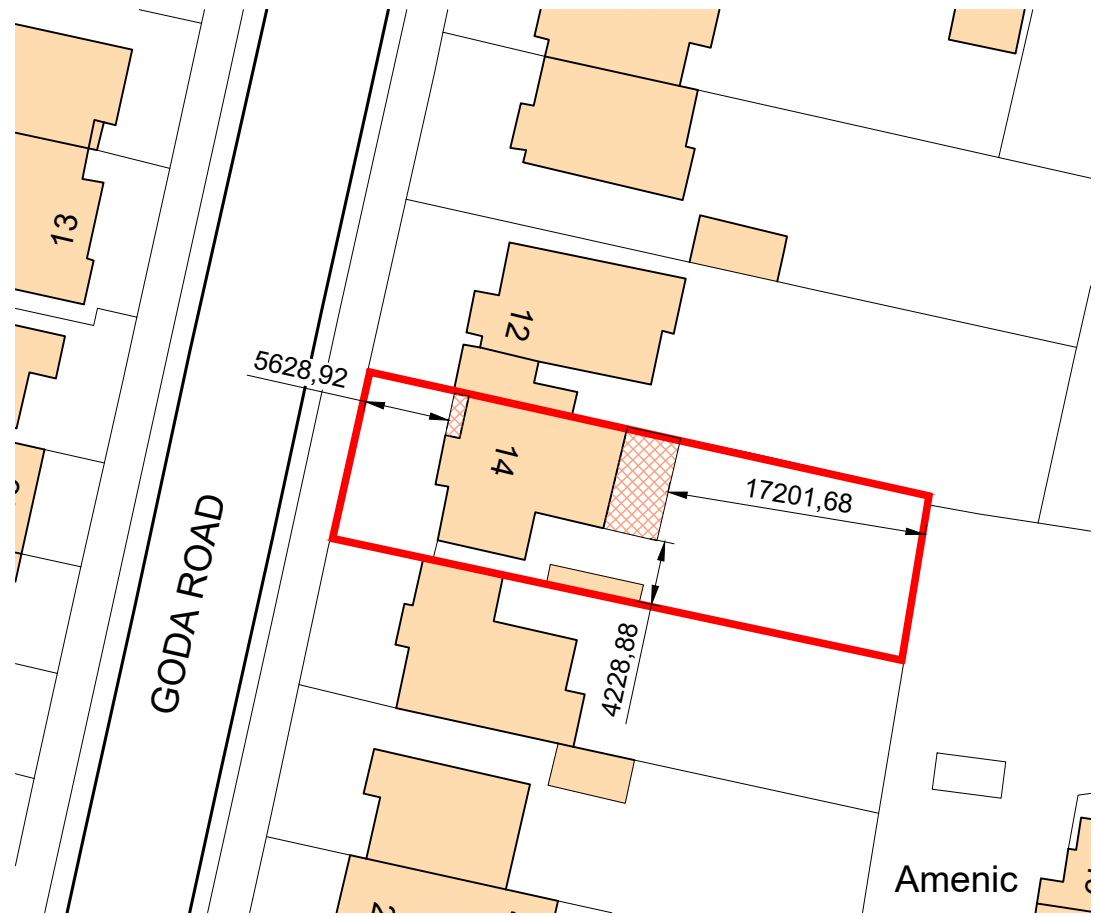


SITE PLAN 1:500 @ A1



Location Plan 1:1250 @ A1

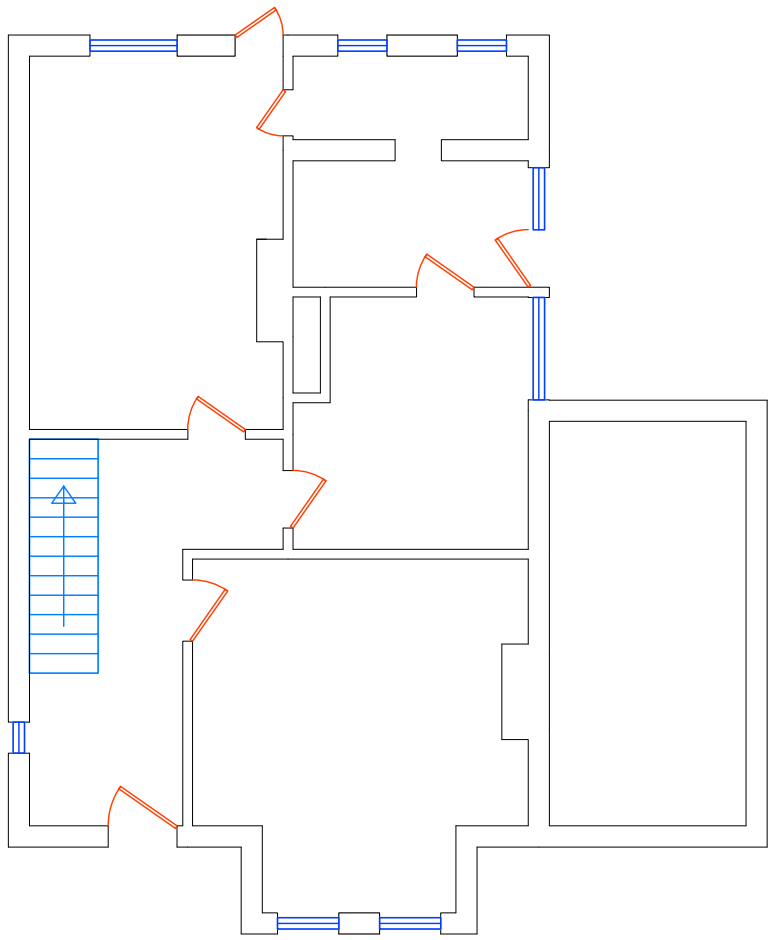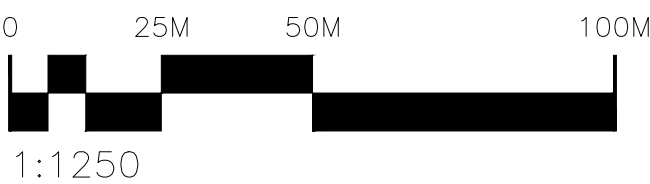

Existing Ground Floor Plan

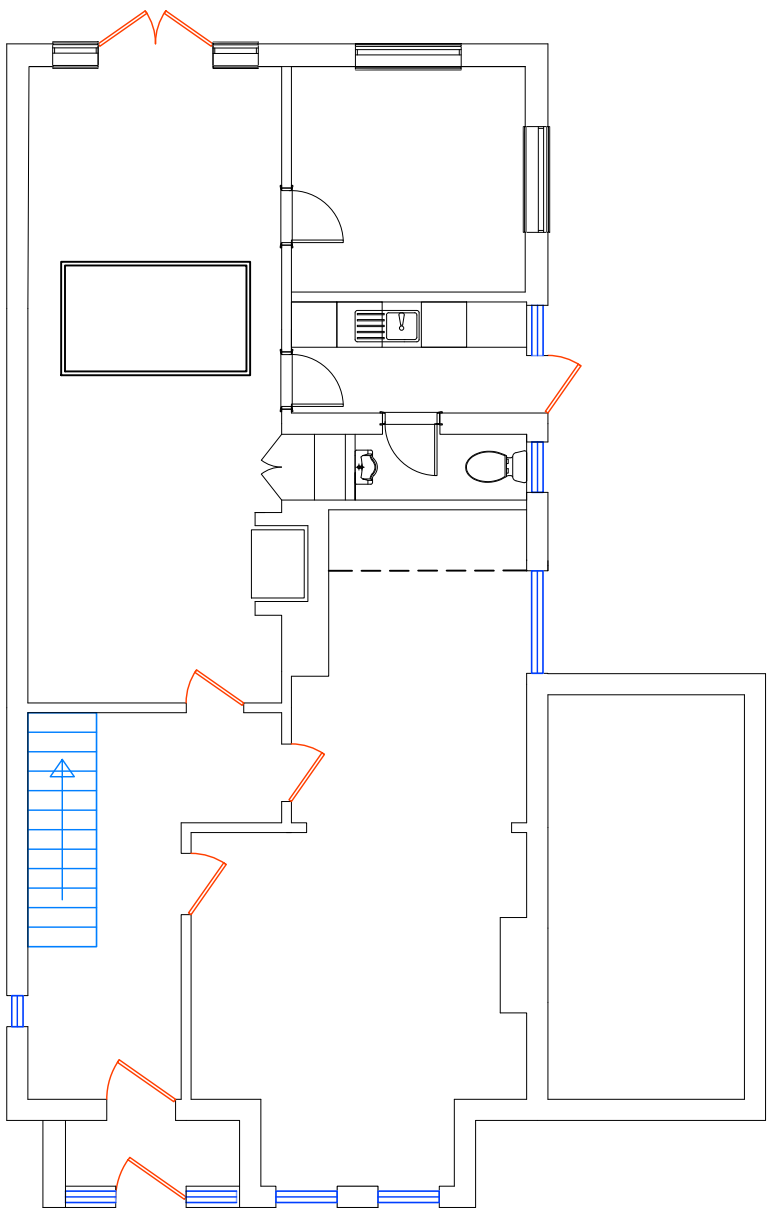

Proposed Ground Floor Plan

General Notes:

1. Do not scale from the drawing, except for planning purposes.
2. All dimensions to be verified on site prior to work being commenced and any discrepancy reported to Encompass Surveying.
3. Any discrepancies between the drawings and the written specification are to be reported to Encompass Surveying.
4. The drawing to be read in conjunction with relevant consultants and specialist drawings.
5. all works to comply with the relevant British Standards Code of Practice and building regulations.
6. If in doubt about any aspect of the work please consult Encompass Surveying.
7. The drawing is the copyright of Encompass Surveying and is not to be reproduced in any form without prior written consent.

Drawing Notes:

1. Proposed Development Shown in Red
2. Existing Levels shown in black
3. Proposed levels shown in red
4. Levels shown in Meters

Revision Description

Drawn By: L.G

Drawing Status

For Planning

Project : **Rear Extension & Front porch**

Mr Evans
14 Goda Road
BN17 6AS
Littlehampton

Drawing

**Elevations, Floor Plans,
Site plan & Location Plan.**

Scale : **1:100 /1:500/1:1250 @A1**

Job No: **A-098**

Drawing No : **098 / 03**

Revision : -