



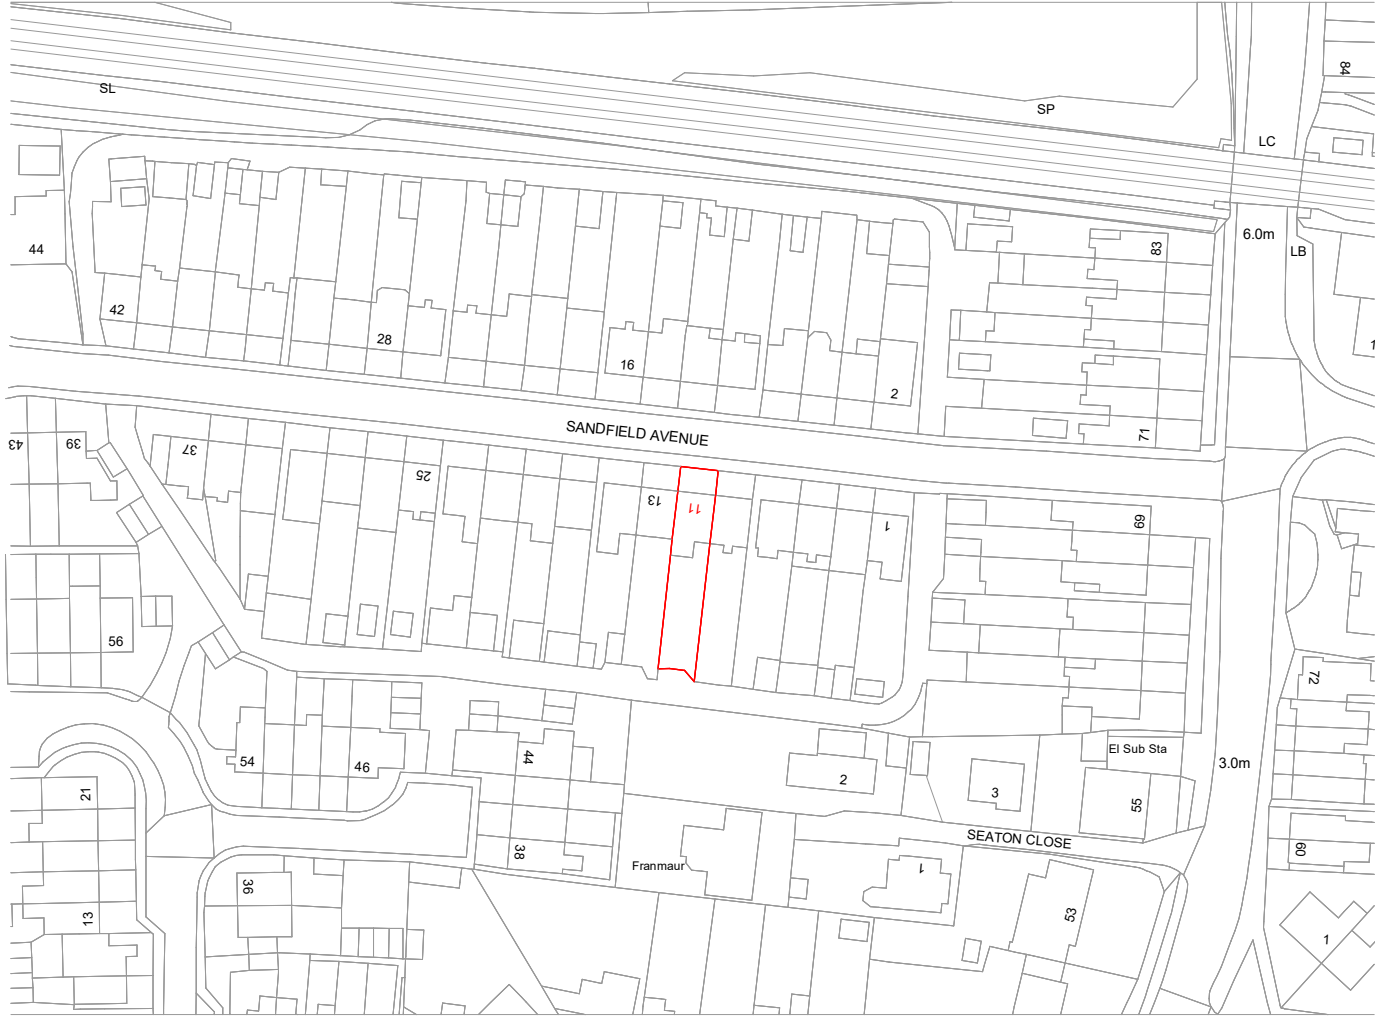

Location Plan

1:1250

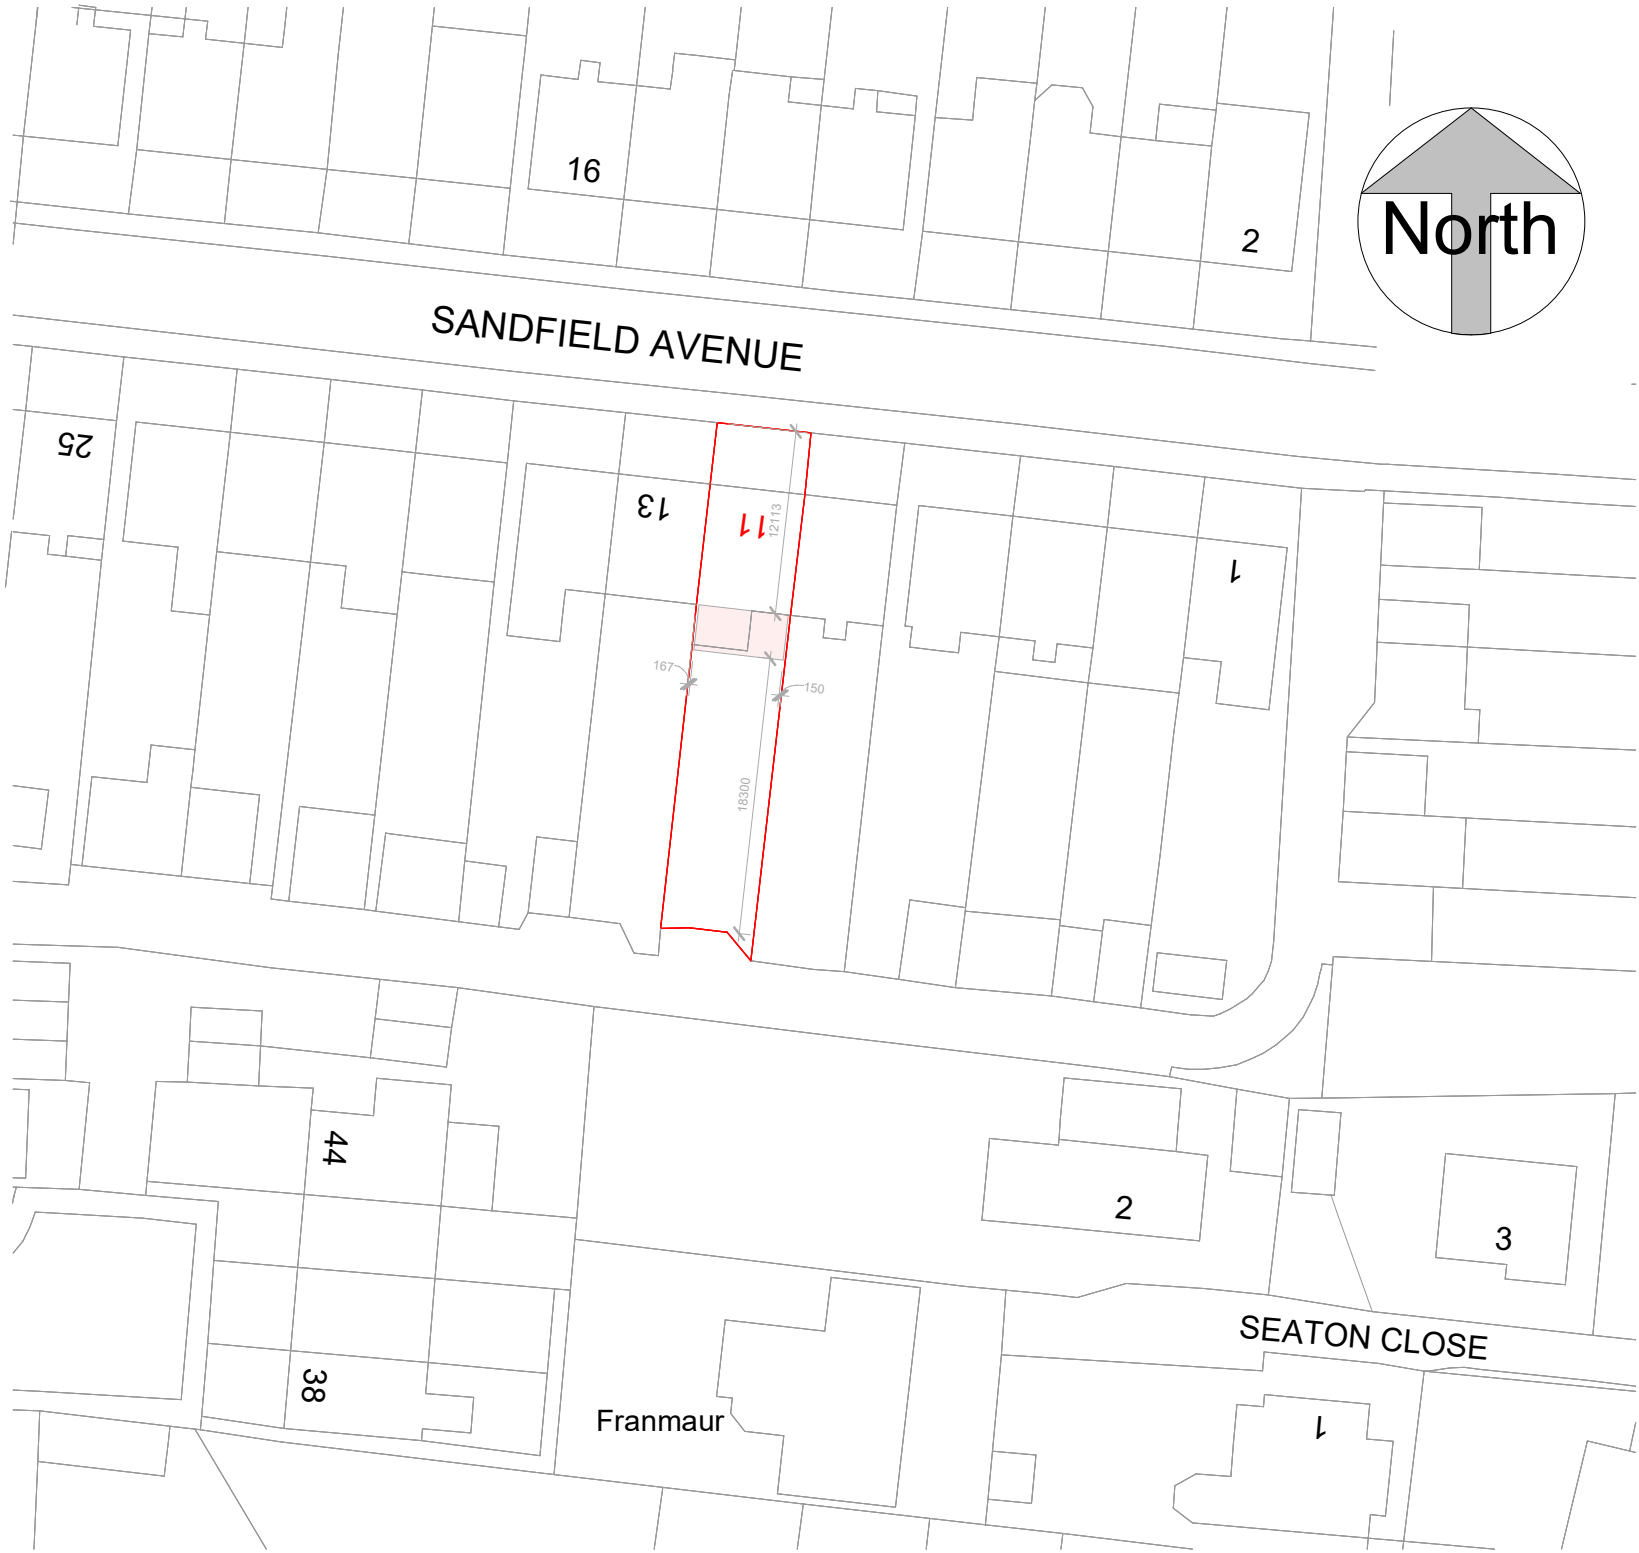

Block Plan

1:500

ReRequestAPlan
Map number: TQRQM26173104248555
Title: 11 Sandfield Avenue, BN17 7LL
Map Produced for: Parkers Design
© Crown copyright and database rights 2026 OS 100042768



**parkers
design**

Parkers Design Limited - No.3 - PO9 6AH

www.parkersdesign.co.uk

info@parkersdesign.co.uk

Tel: 07776 008822

1:500		50
1:200		20
1:100		10
1:50		5

All measurement to be checked on site prior to any comment

(C) Copyright of Parkers Design (Southern) Limited. Any reproduction of these drawings will require written authority from the copyright owner.

PROJECT	11 Sandfield Avenue BN17 7LL		CLIENT Bagley	
	SHEET Site Plan		Date Issue Date Scale (@ A3) As indicated	Rev As indicated
		Drawn by SW	DRAWING NUMBER P 0	
		Checked by SR		