


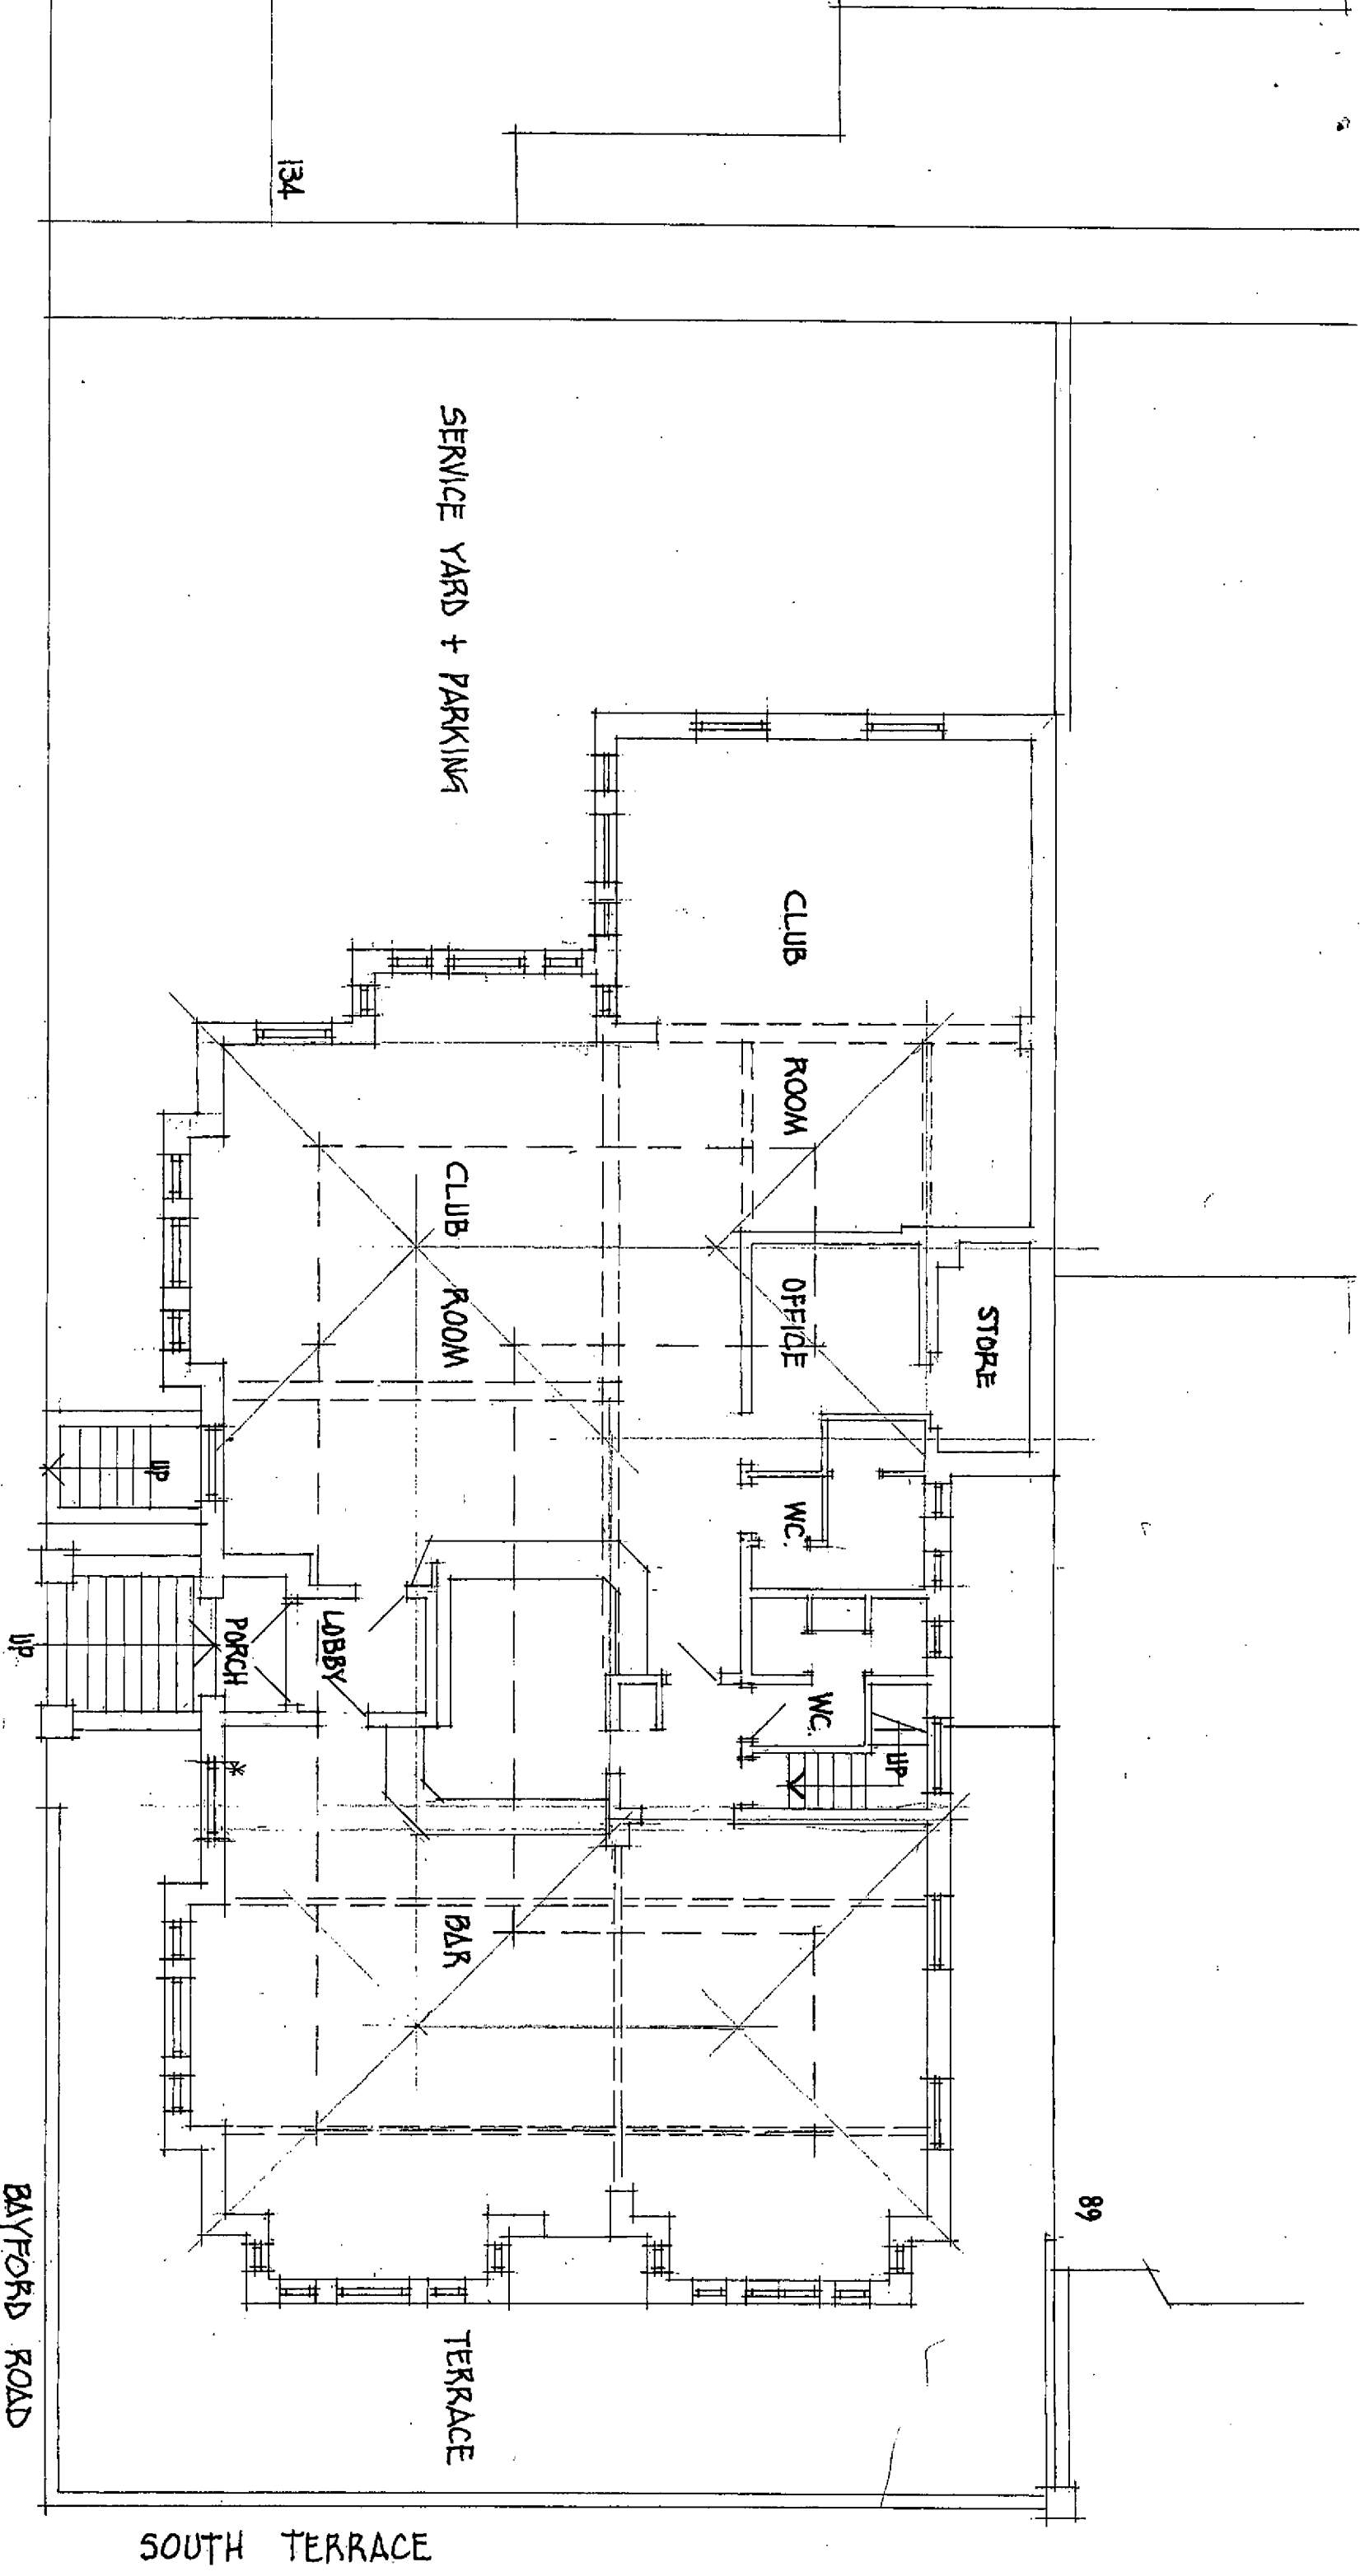

SURVEY AS EXISTING - GROUND FLOOR PLAN

90-91 SOUTH TERRACE

LITTLEHAMPTON, SUSSEX

GRAHAM NICOLLS LTD, BUILDING DESIGN+TECHNOLOGY

SCALE / 1:100 @ A3

DATE / 08.06.2017

DWG No / 030617/SY 01