


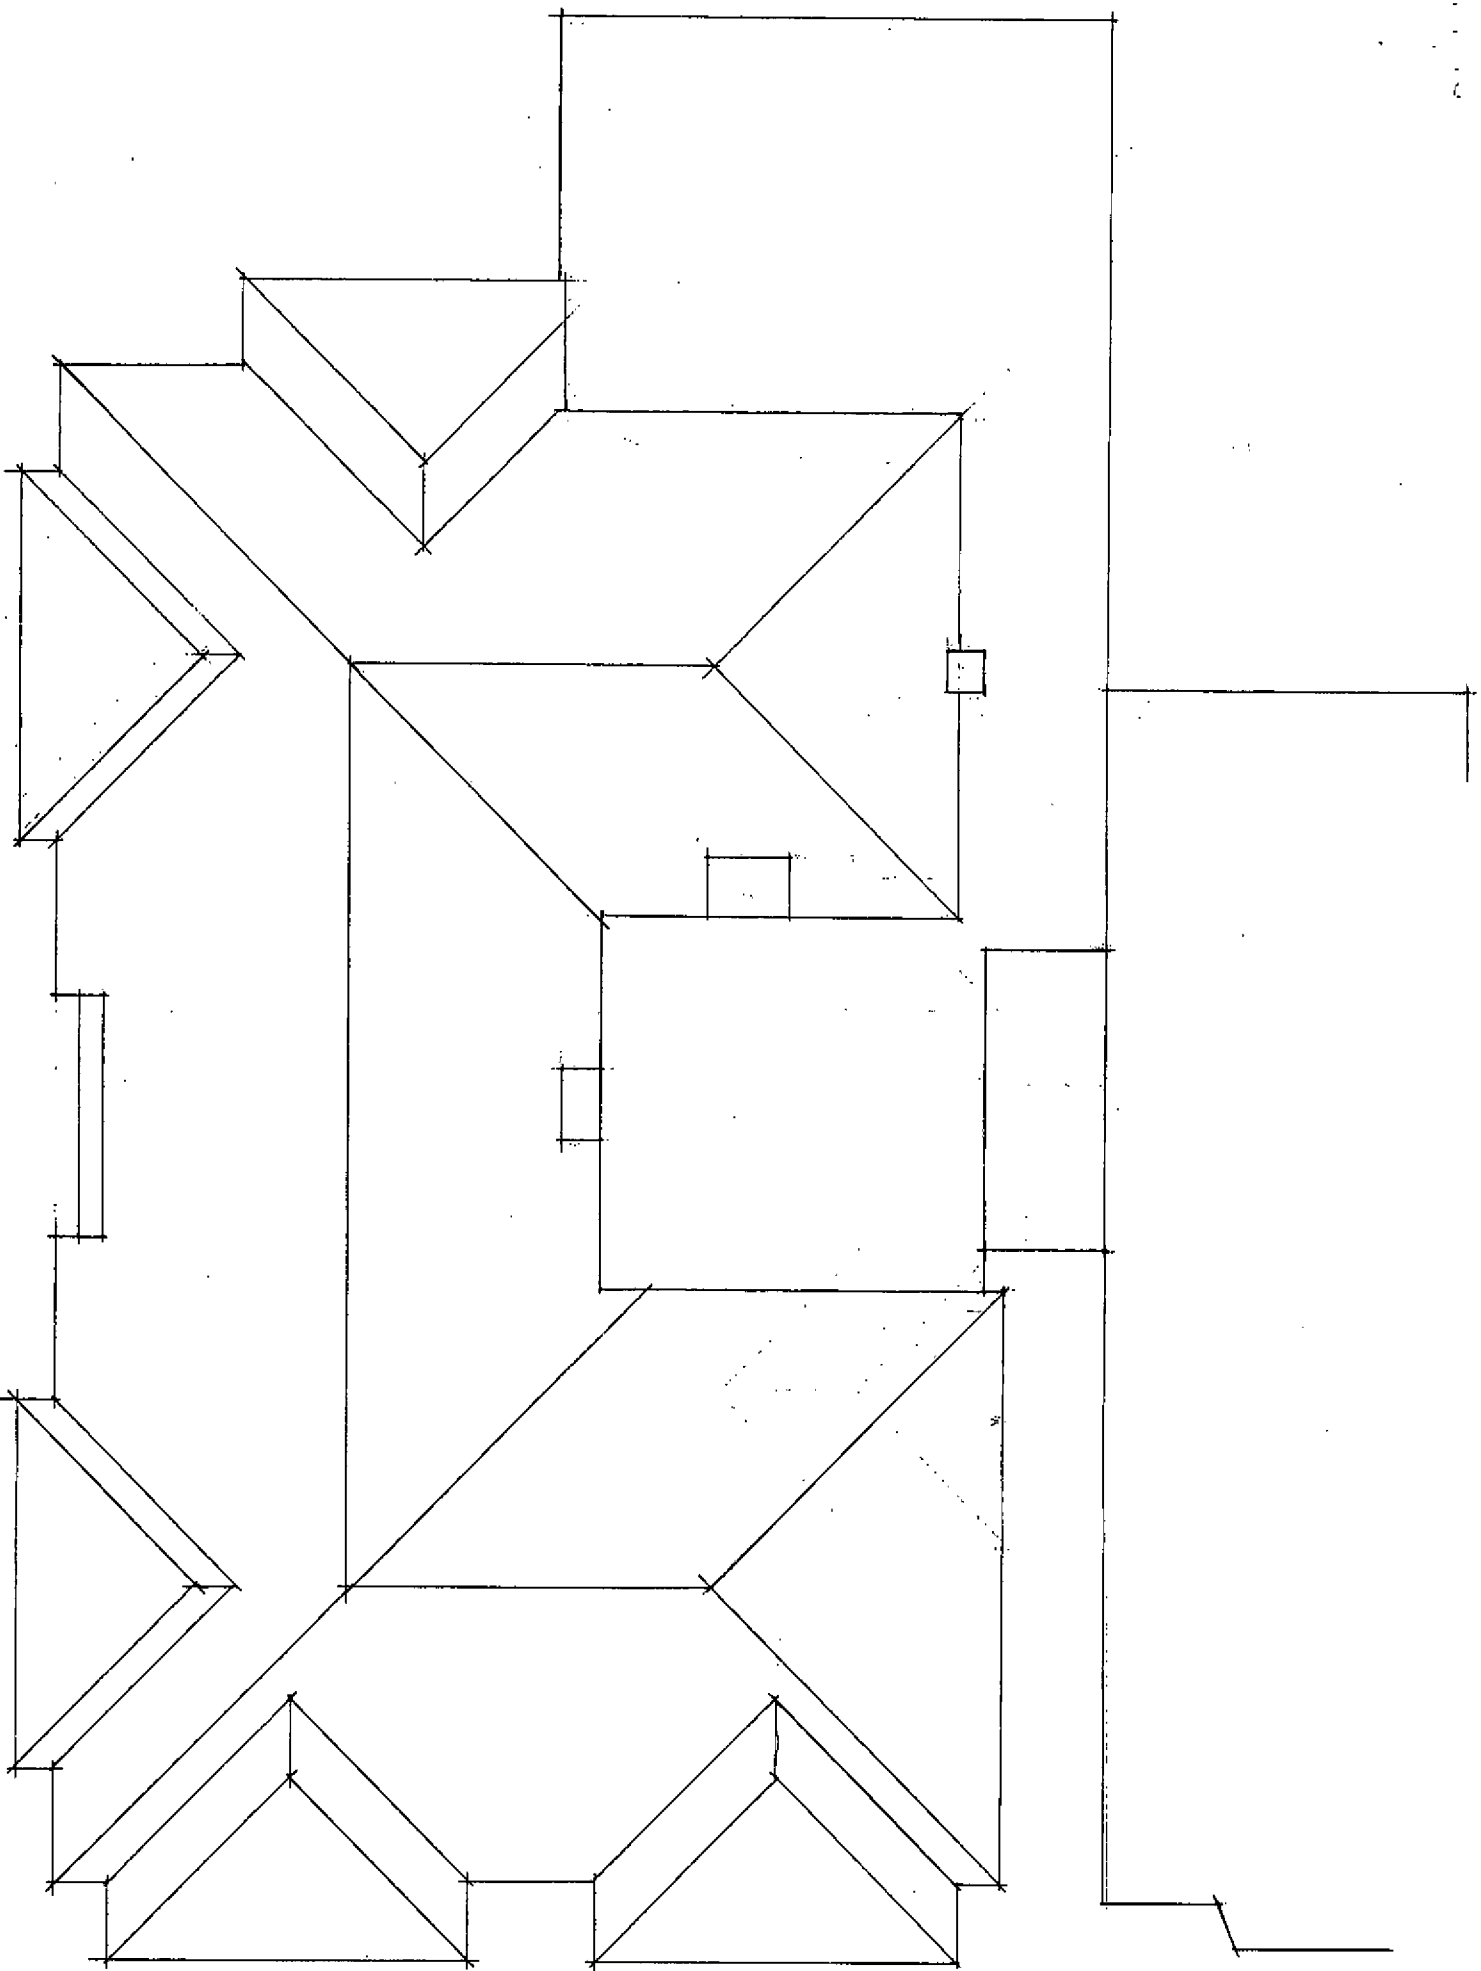

SURVEY AS EXISTING - ROOF PLAN

90-91 SOUTH TERRACE LITTLEHAMPTON SUSSEX.

GRAHAM NICCOLLS LTD. BUILDING DESIGN + TECHNOLOGY

SCALE / 1:100 @ A3

DATE / 08.06.2017

DWG NO / 030617/5Y.03