


NORTH ELEVATION AS EXISTING

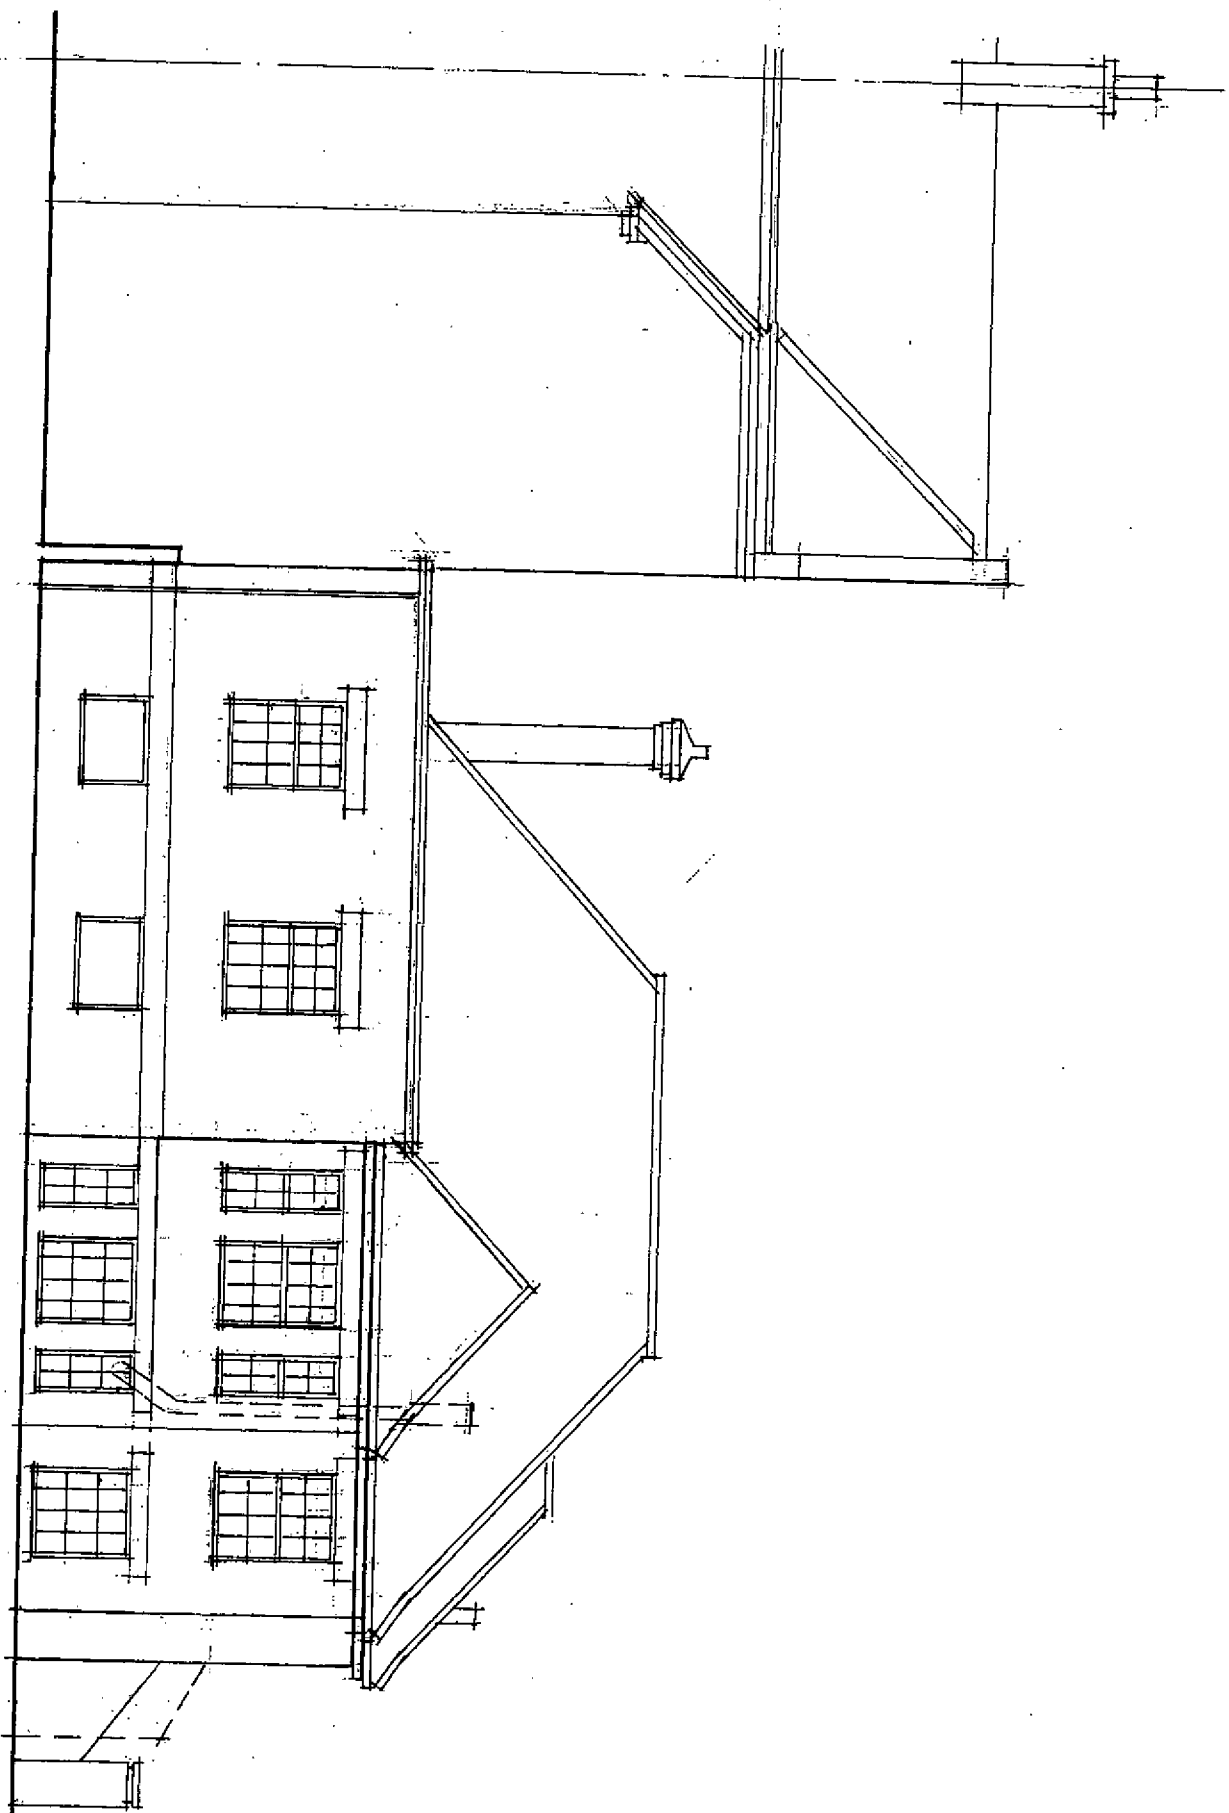

SURVEY AS EXISTING, NORTH ELEVATION

90-91

SOUTH TERRACE

LITTLEHAMPTON, SUSSEX.

GRAHAM NICOLLS LTD. BUILDING DESIGN + TECHNOLOGY



SCALE / 1:100 @ A3

DATE / 08.06.2017

DWG. NO / 030617/5Y.05