


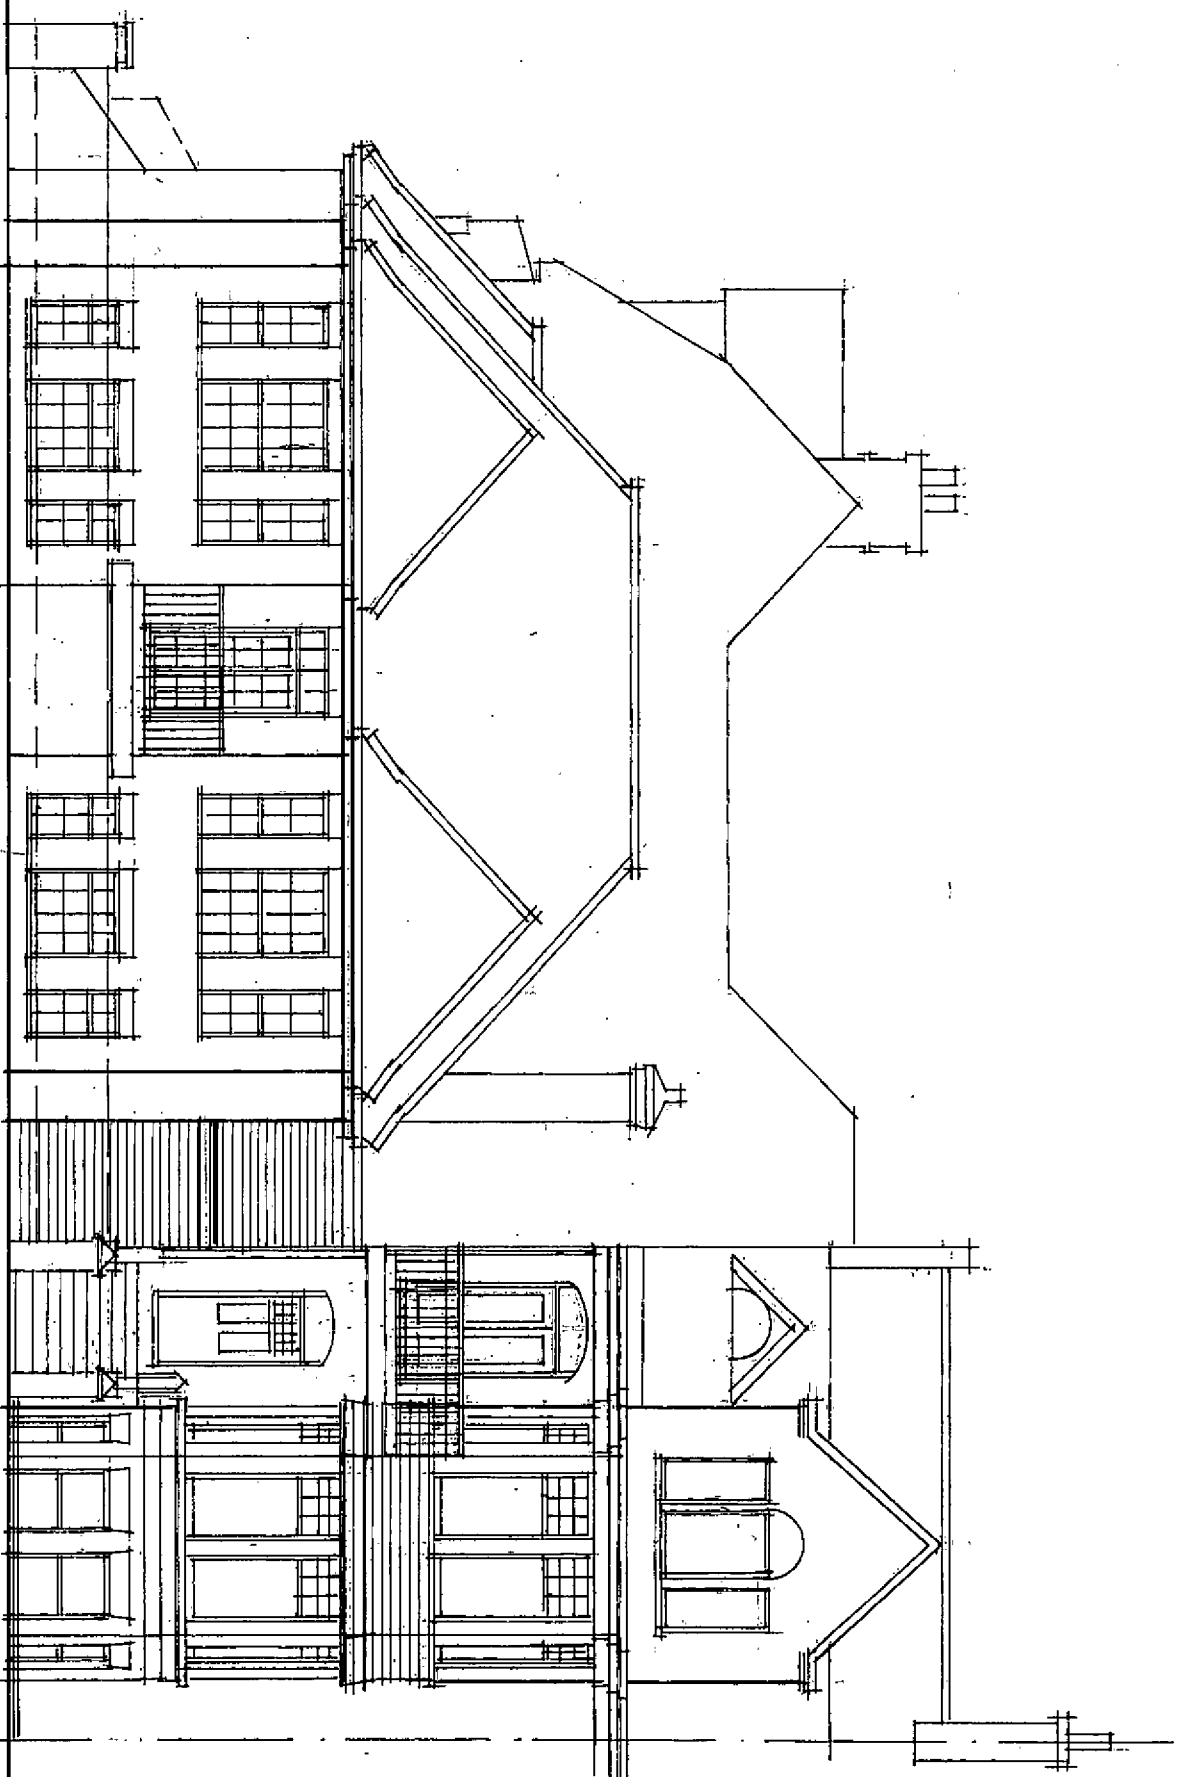

SOUTH ELEVATION AS EXISTING

SURVEY AS EXISTING - SOUTH ELEVATION

90-91 SOUTH TERRACE LITTLEHAMPTON, SUSSEX

GRAHAM NICOLLS LTD. BUILDING DESIGN + TECHNOLOGY, [REDACTED]

SCALE / 1:100 @ A3

DATE / 08.06.2017

DWG. NO. / 030617 / SY06