


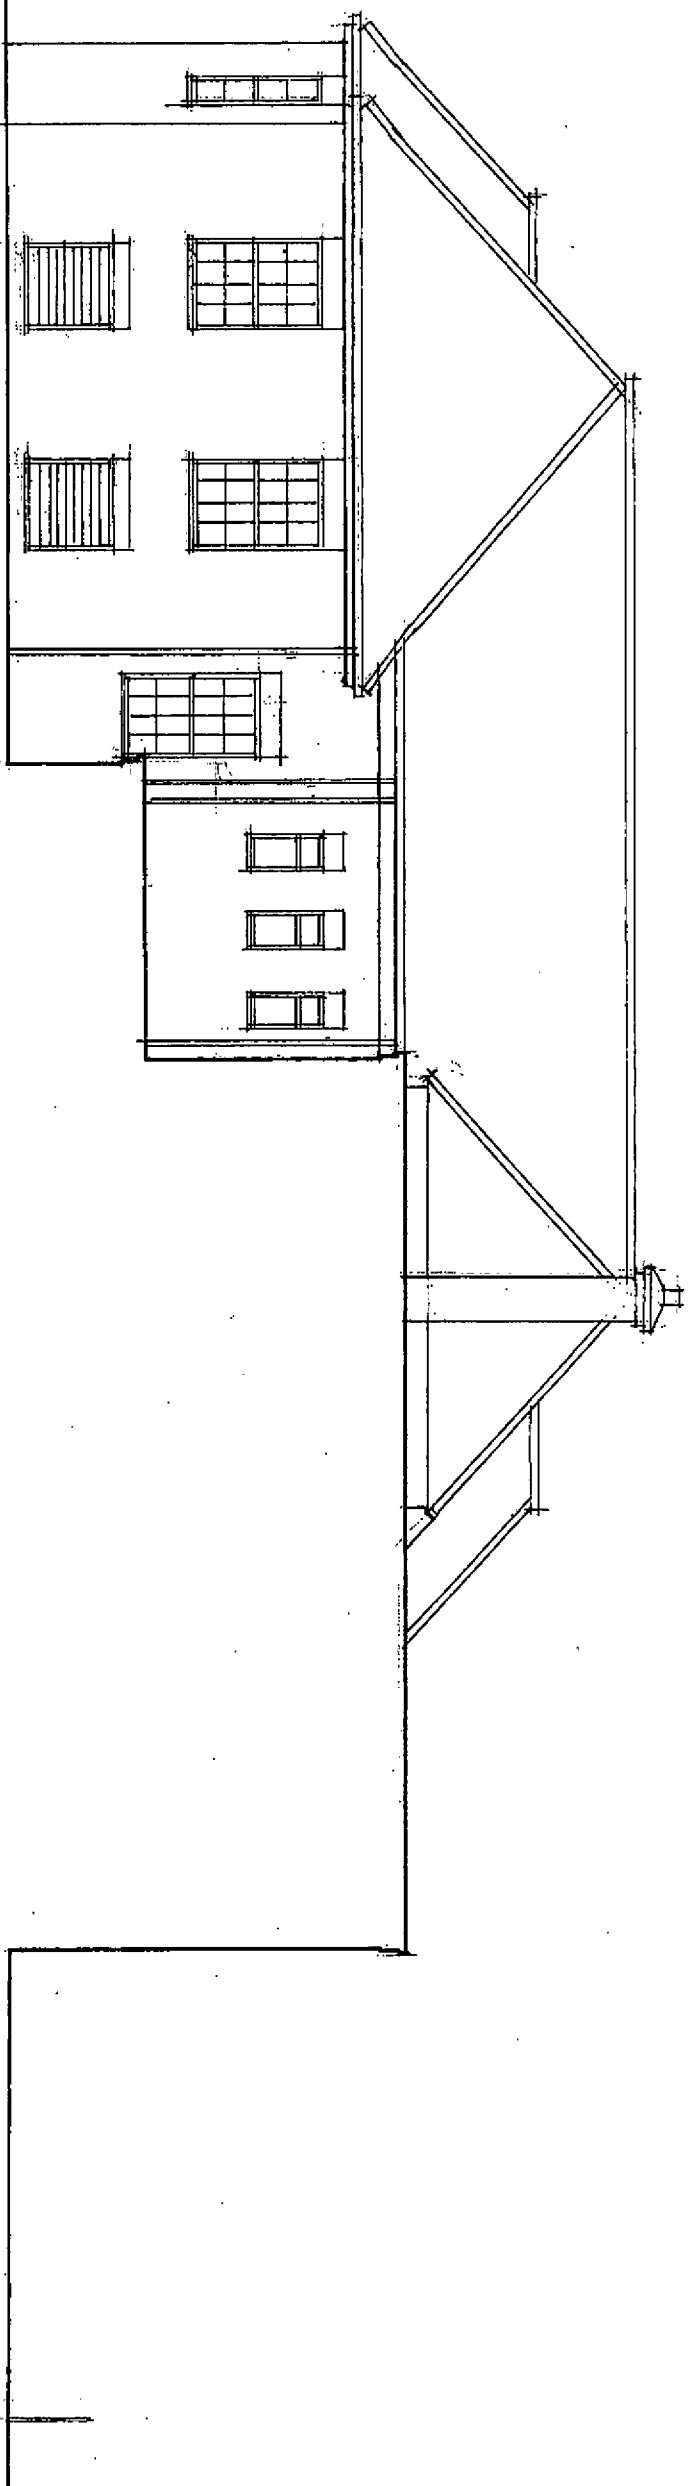

EAST ELEVATION AS EXISTING

SURVEY AS EXISTING - EAST ELEVATION

90-91 SOUTH TERRACE LITTLEHAMPTON, SUSSEX.

GRAHAM NICOLLS LTD. BUILDING DESIGN + TECHNOLOGY.

SCALE / 1:100

DATE / 08.06.2017

DWG. NO / 030617/5Y07