


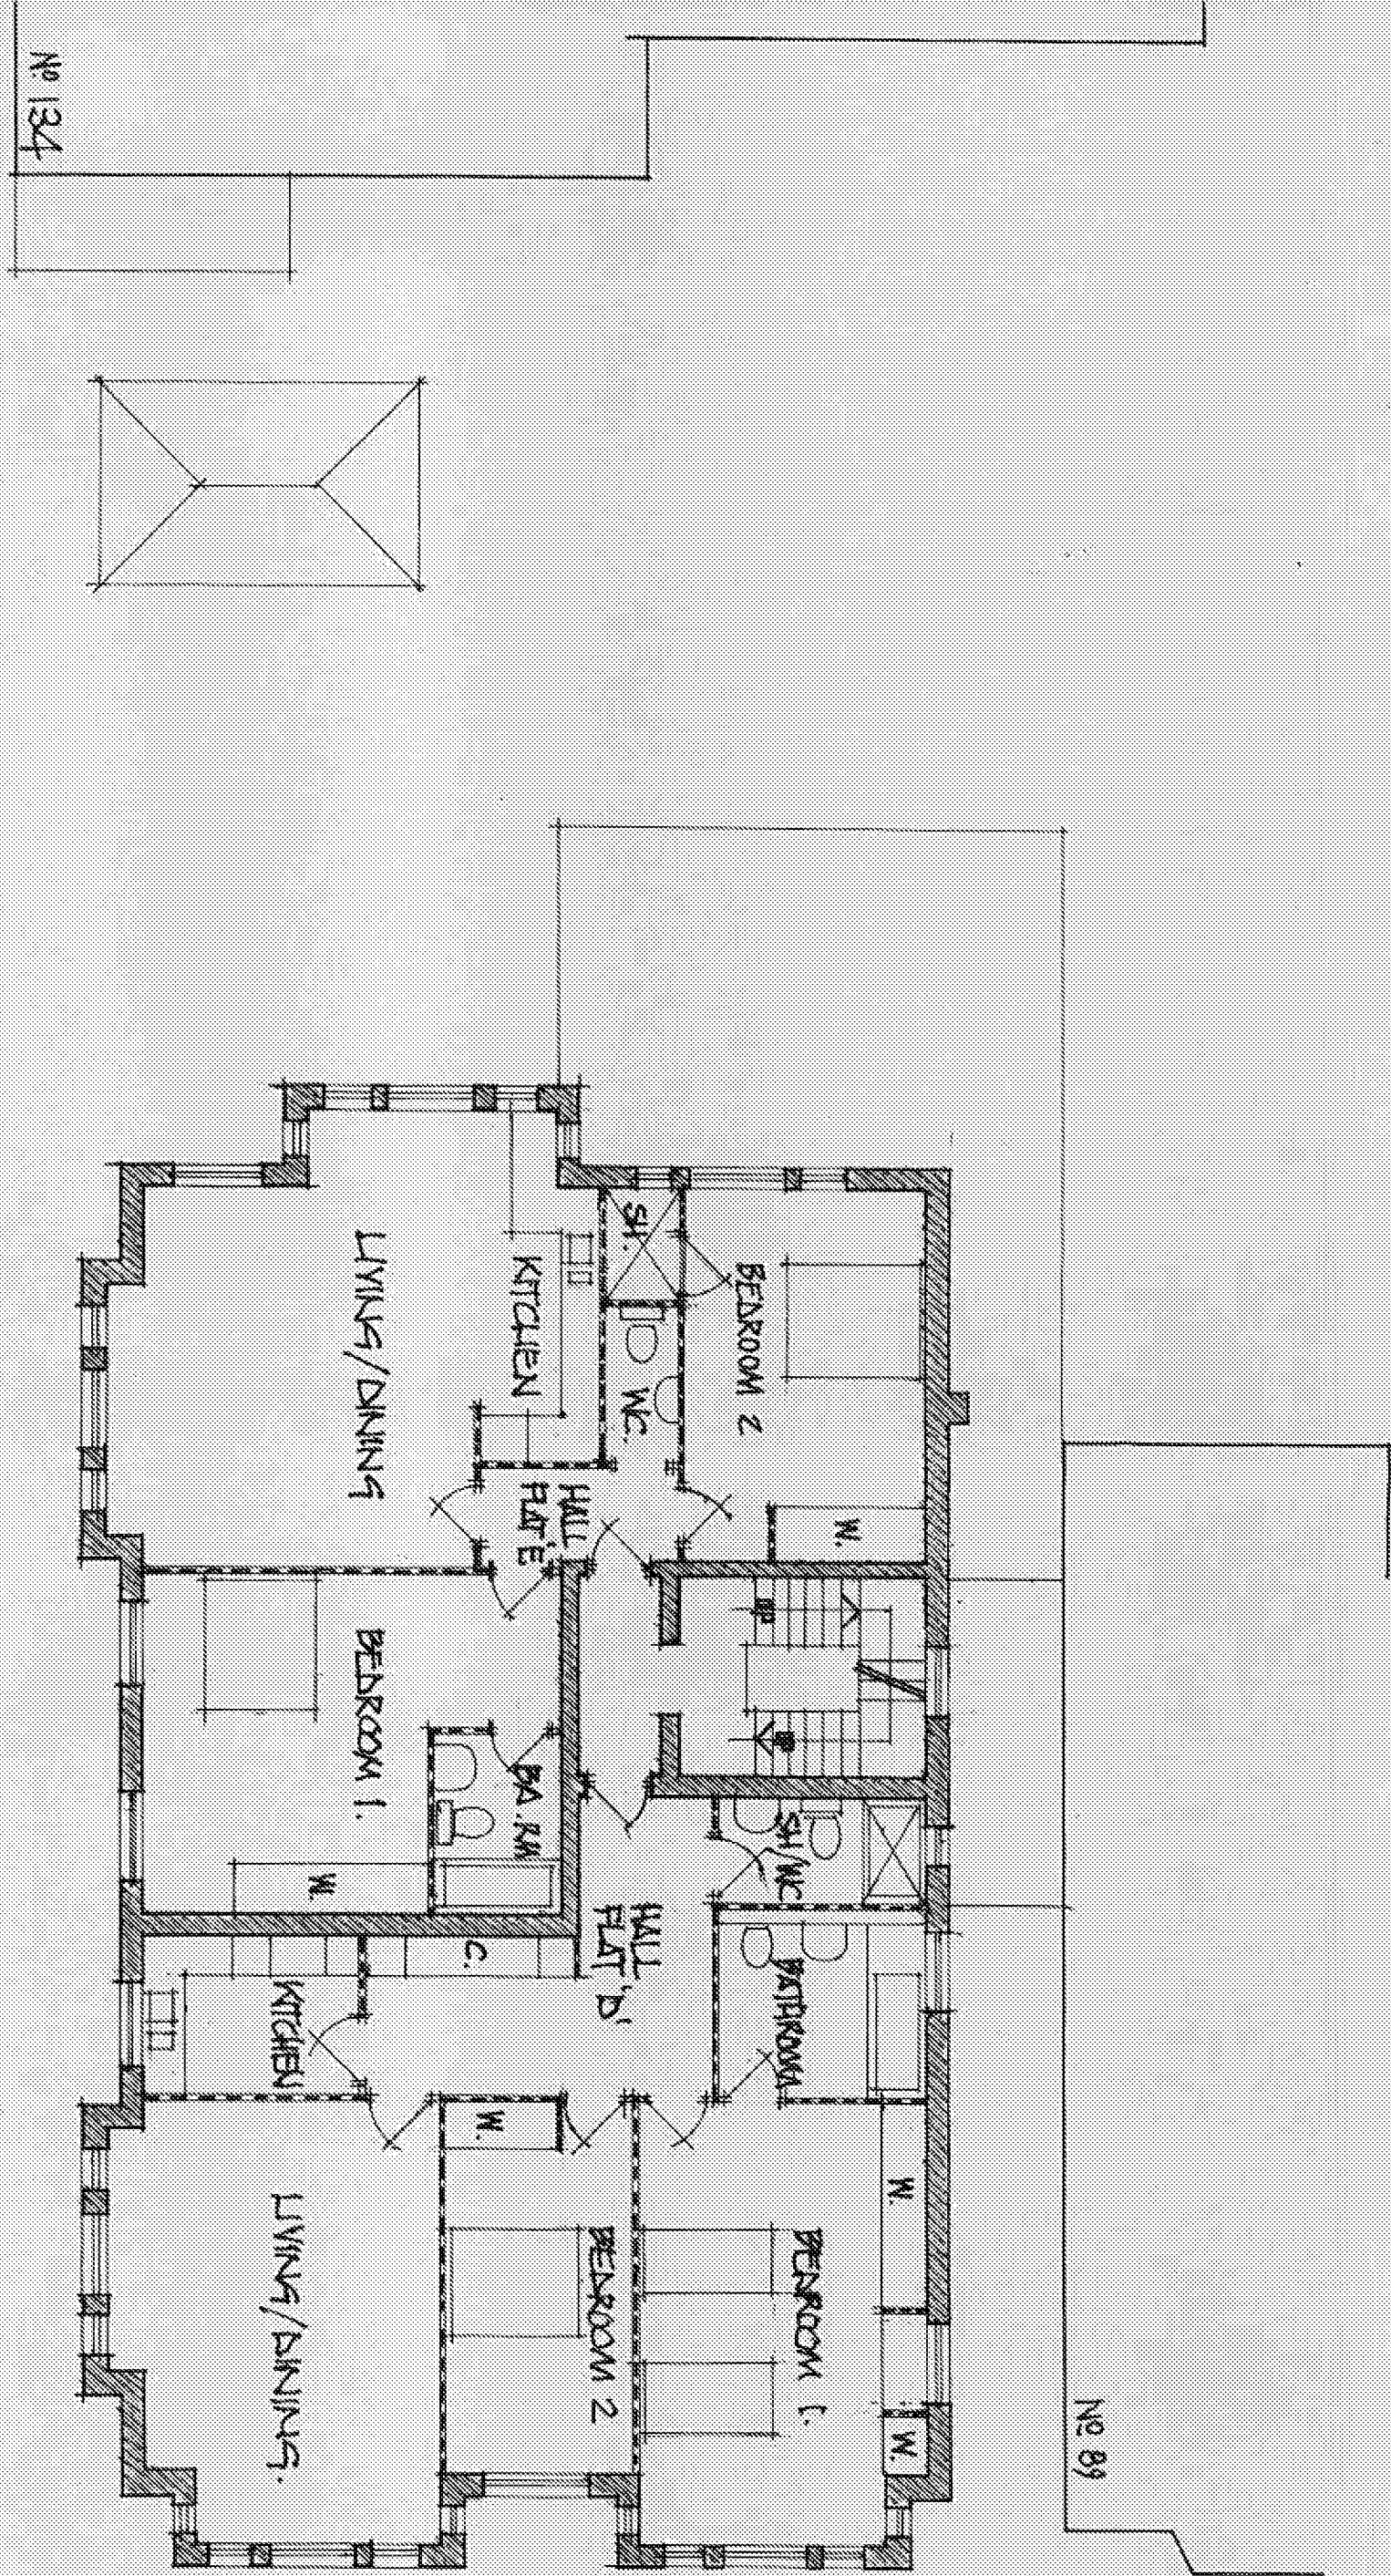

NEW FIRST FLOOR PLAN AS PROPOSED
 90-91 SOUTH TERRACE . LITTLEHAMPTON . SUSSEX .
 GRAHAM NICOLS LTD. BUILDING DESIGN + TECHNOLOGY

SCALE / 1:100 @ A3
 DATE / 12.06.2017
 DWG. NO / 030617/TP.52