


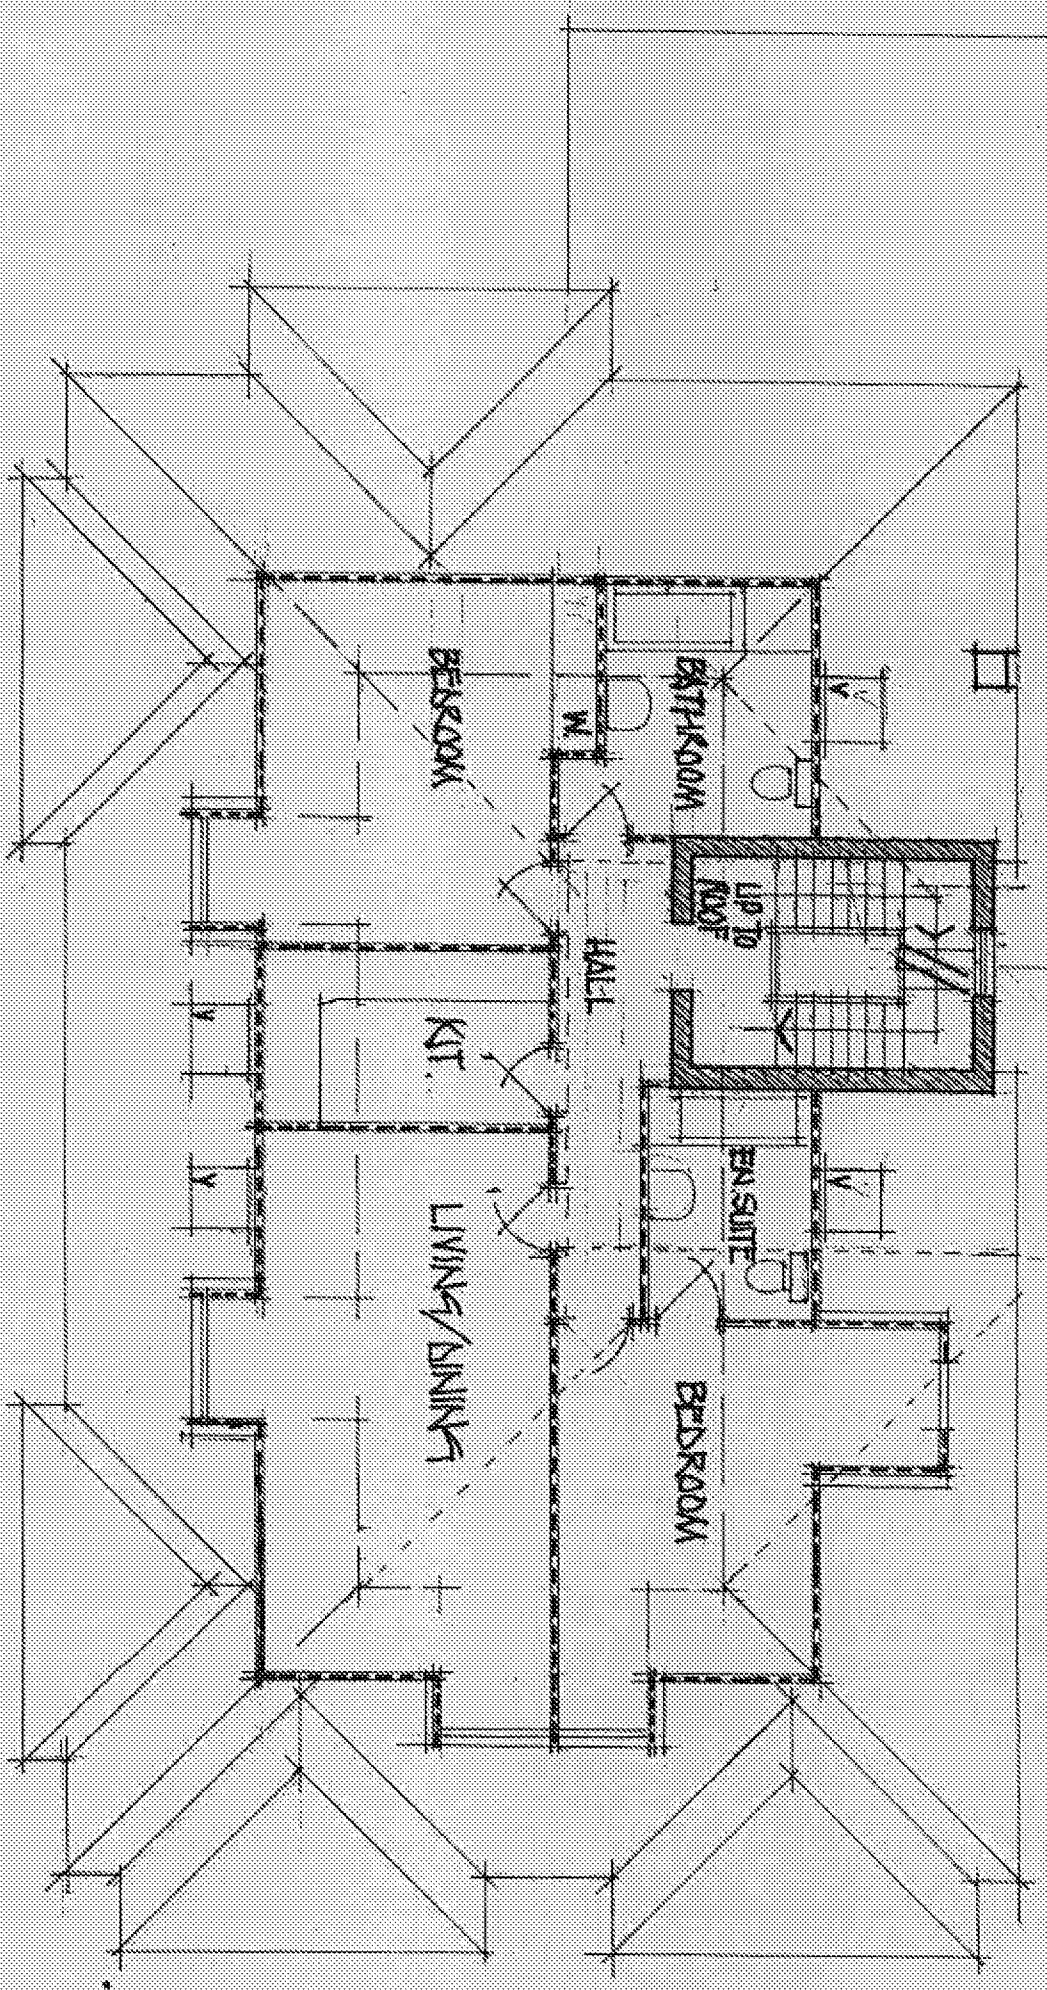

2ND

SECOND FLOOR PLAN AS PROPOSED
 90 + 91 SOUTH TERRACE, LITTLEHAMPTON, SUSSEX
 GRAHAM NICOLLS LTD. BUILDING DESIGN + TECHNOLOGY,

SCALE / 1:100 @ A3
 DATE / 10.06.2017
 DWG. NO. / D30617/TP.53