



NORTH ELEVATION

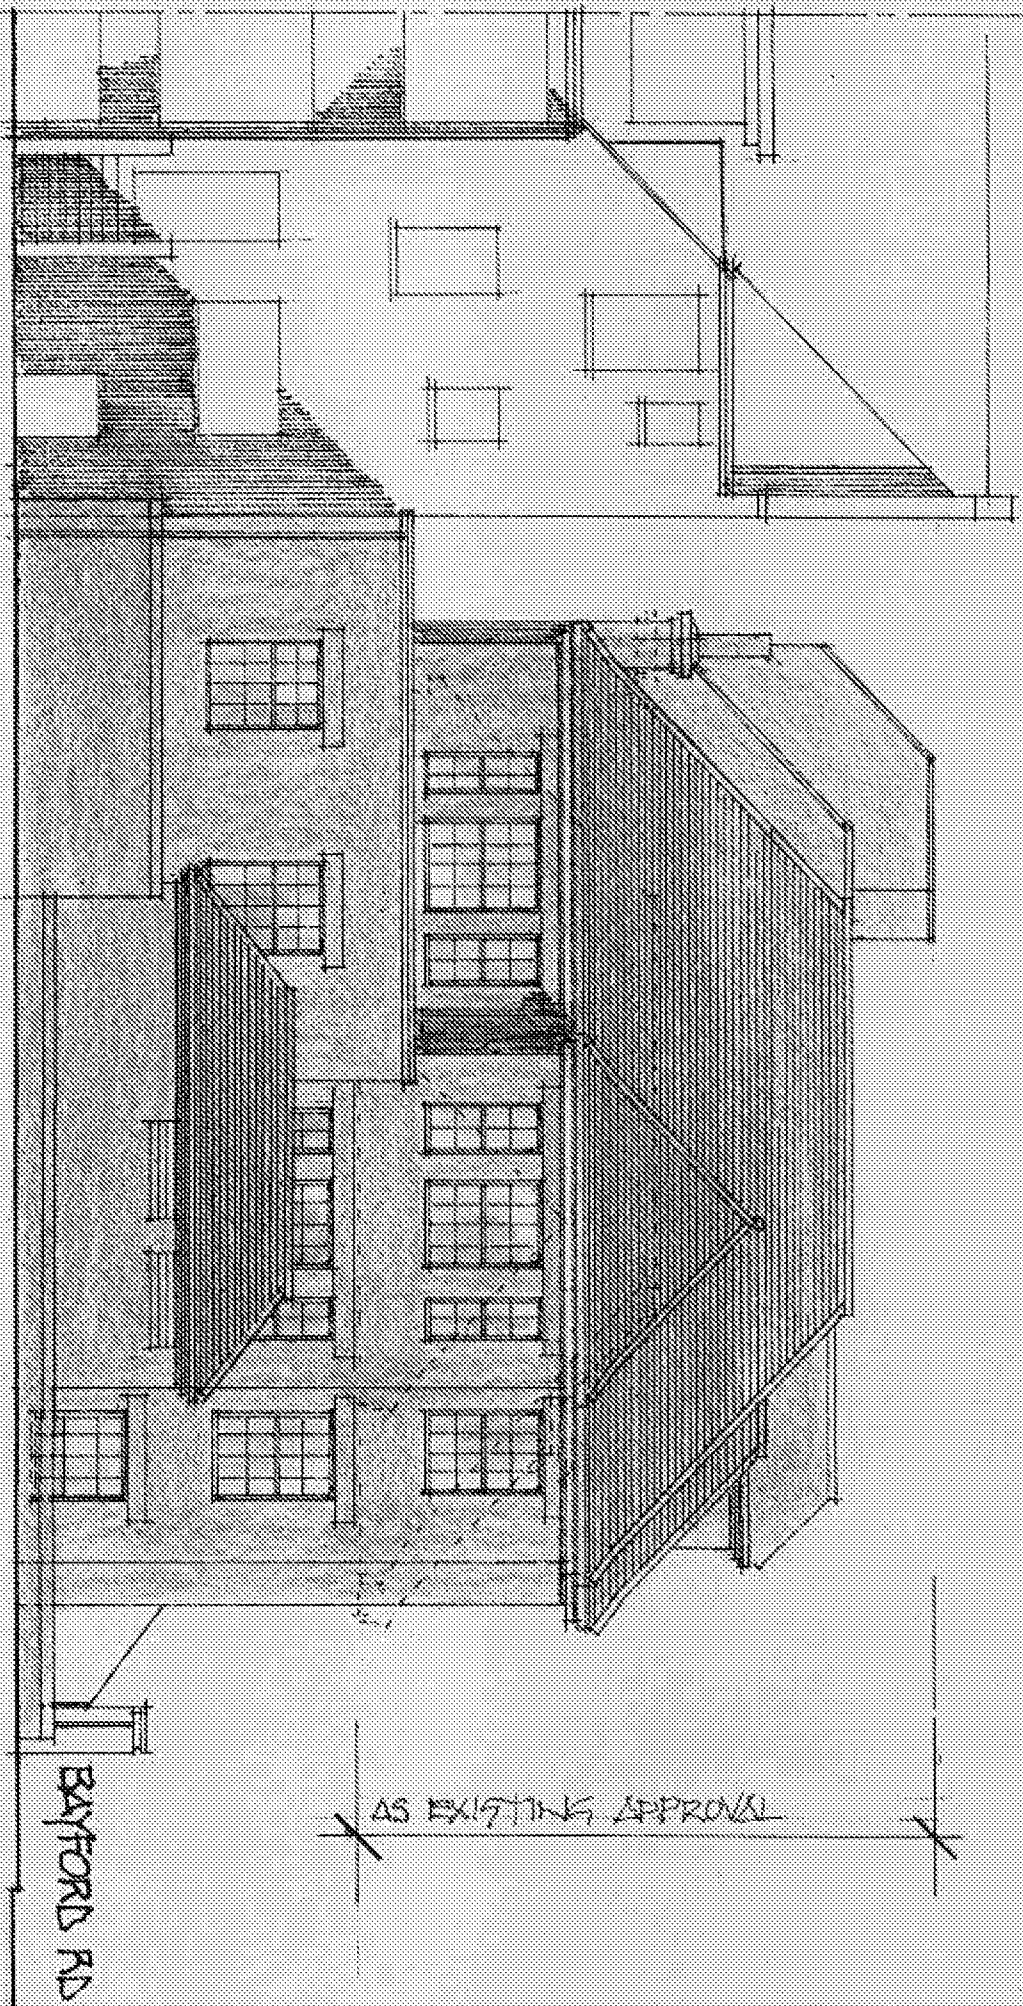

SOUTH ELEVATION BIN/BIKE STORE

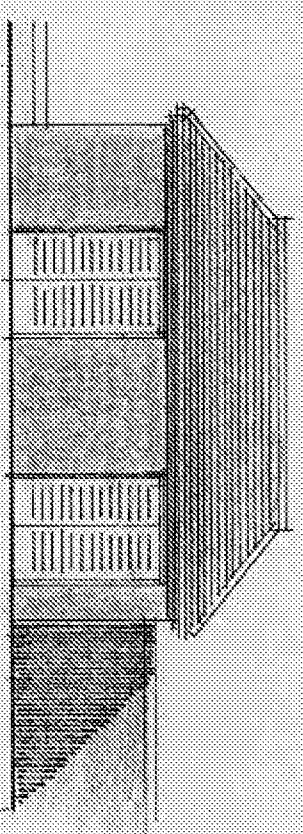

NORTH ELEVATION AS PROPOSED + SOUTH STORE ELEVATION
 90 + 91 SOUTH TERRACE . LITTLEHAMPTON . SUSSEX .
 GRAHAM NICCOLLS LIMITED . BUILDING DESIGN + TECHNOLOGY .

SCALE / 1:100 @ A3
 DATE / 11.06.2017
 DWG. NO. / 030617/TP56