


BAYFORD ROAD

SOUTH TERRACE

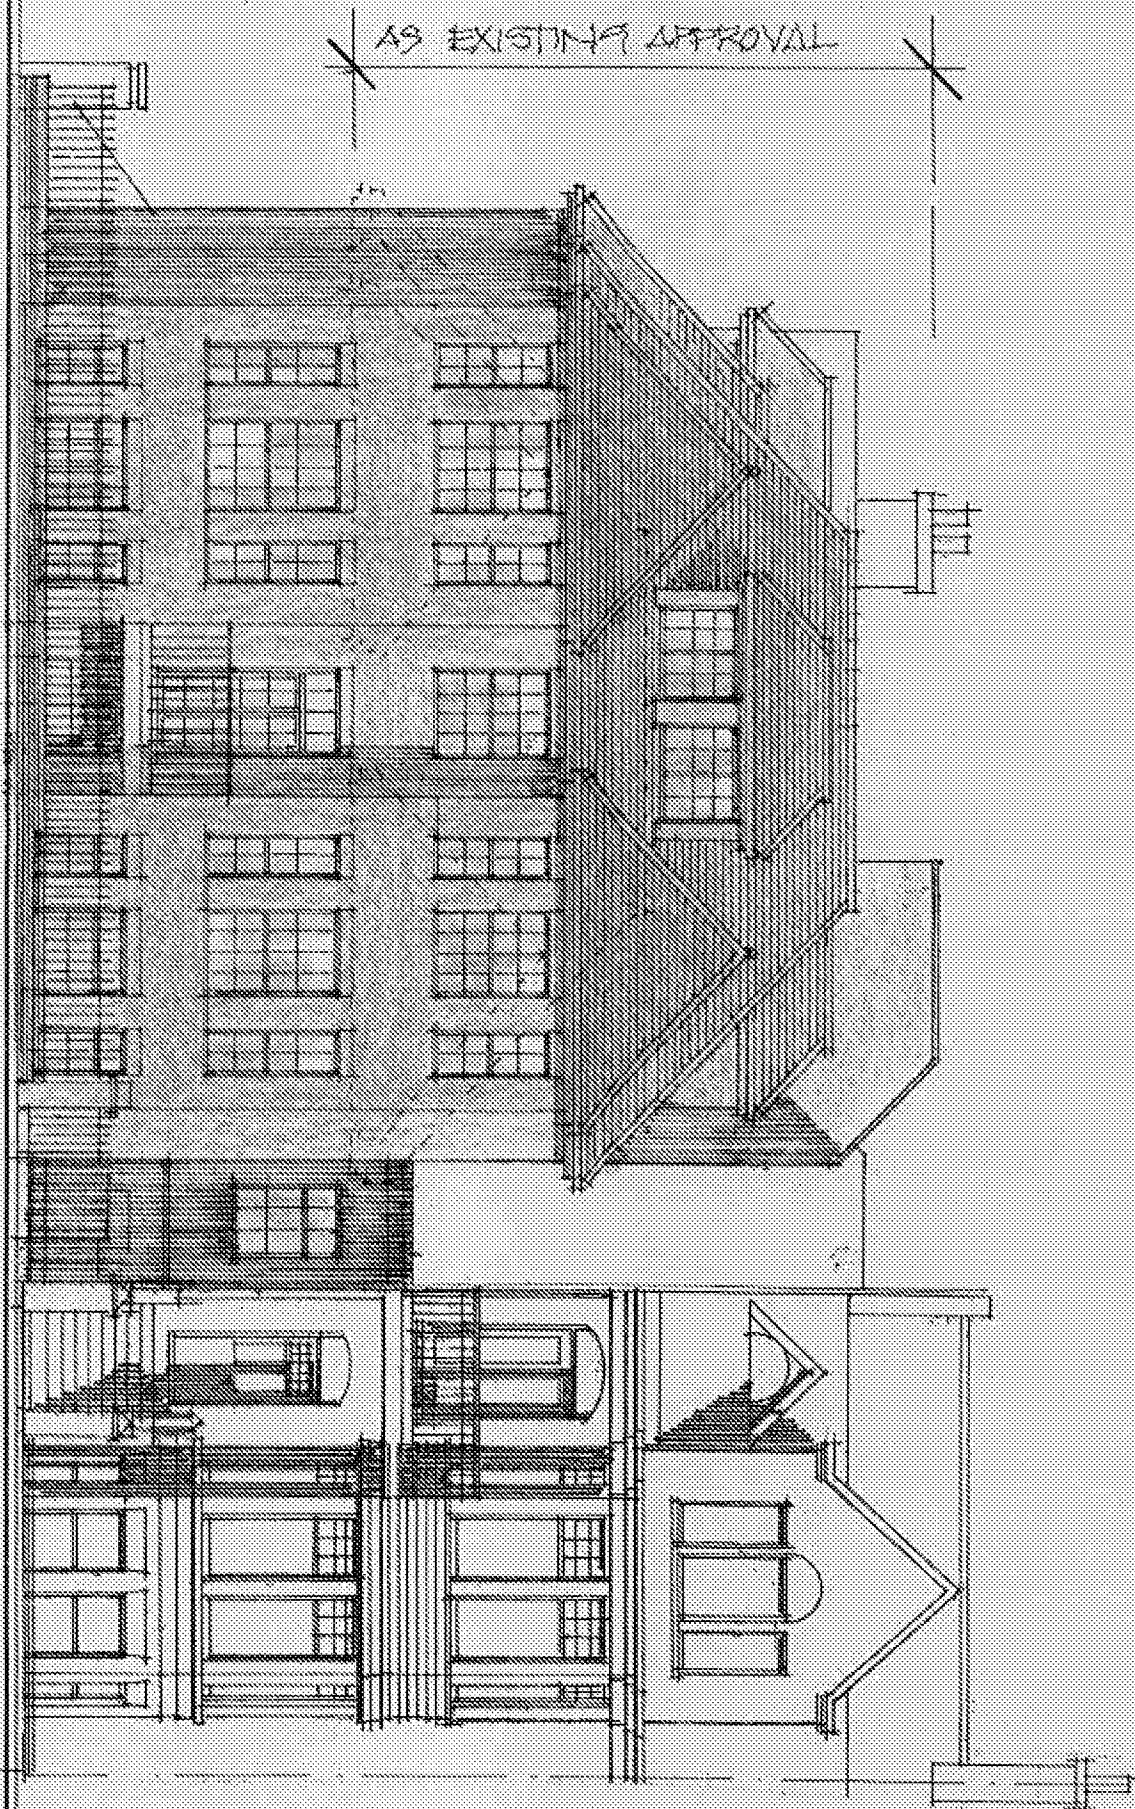

SOUTH ELEVATION AS PROPOSED
90 + 91 SOUTH TERRACE . LITTLEHAMPTON, SUSSEX .
GRAHAM NICOLLS . BUILDING DESIGN+TECHNOLOGY .

SCALE / 1:1000 @ A3
DATE / 11.06.2017
DWG NO / 030617/TP.57