


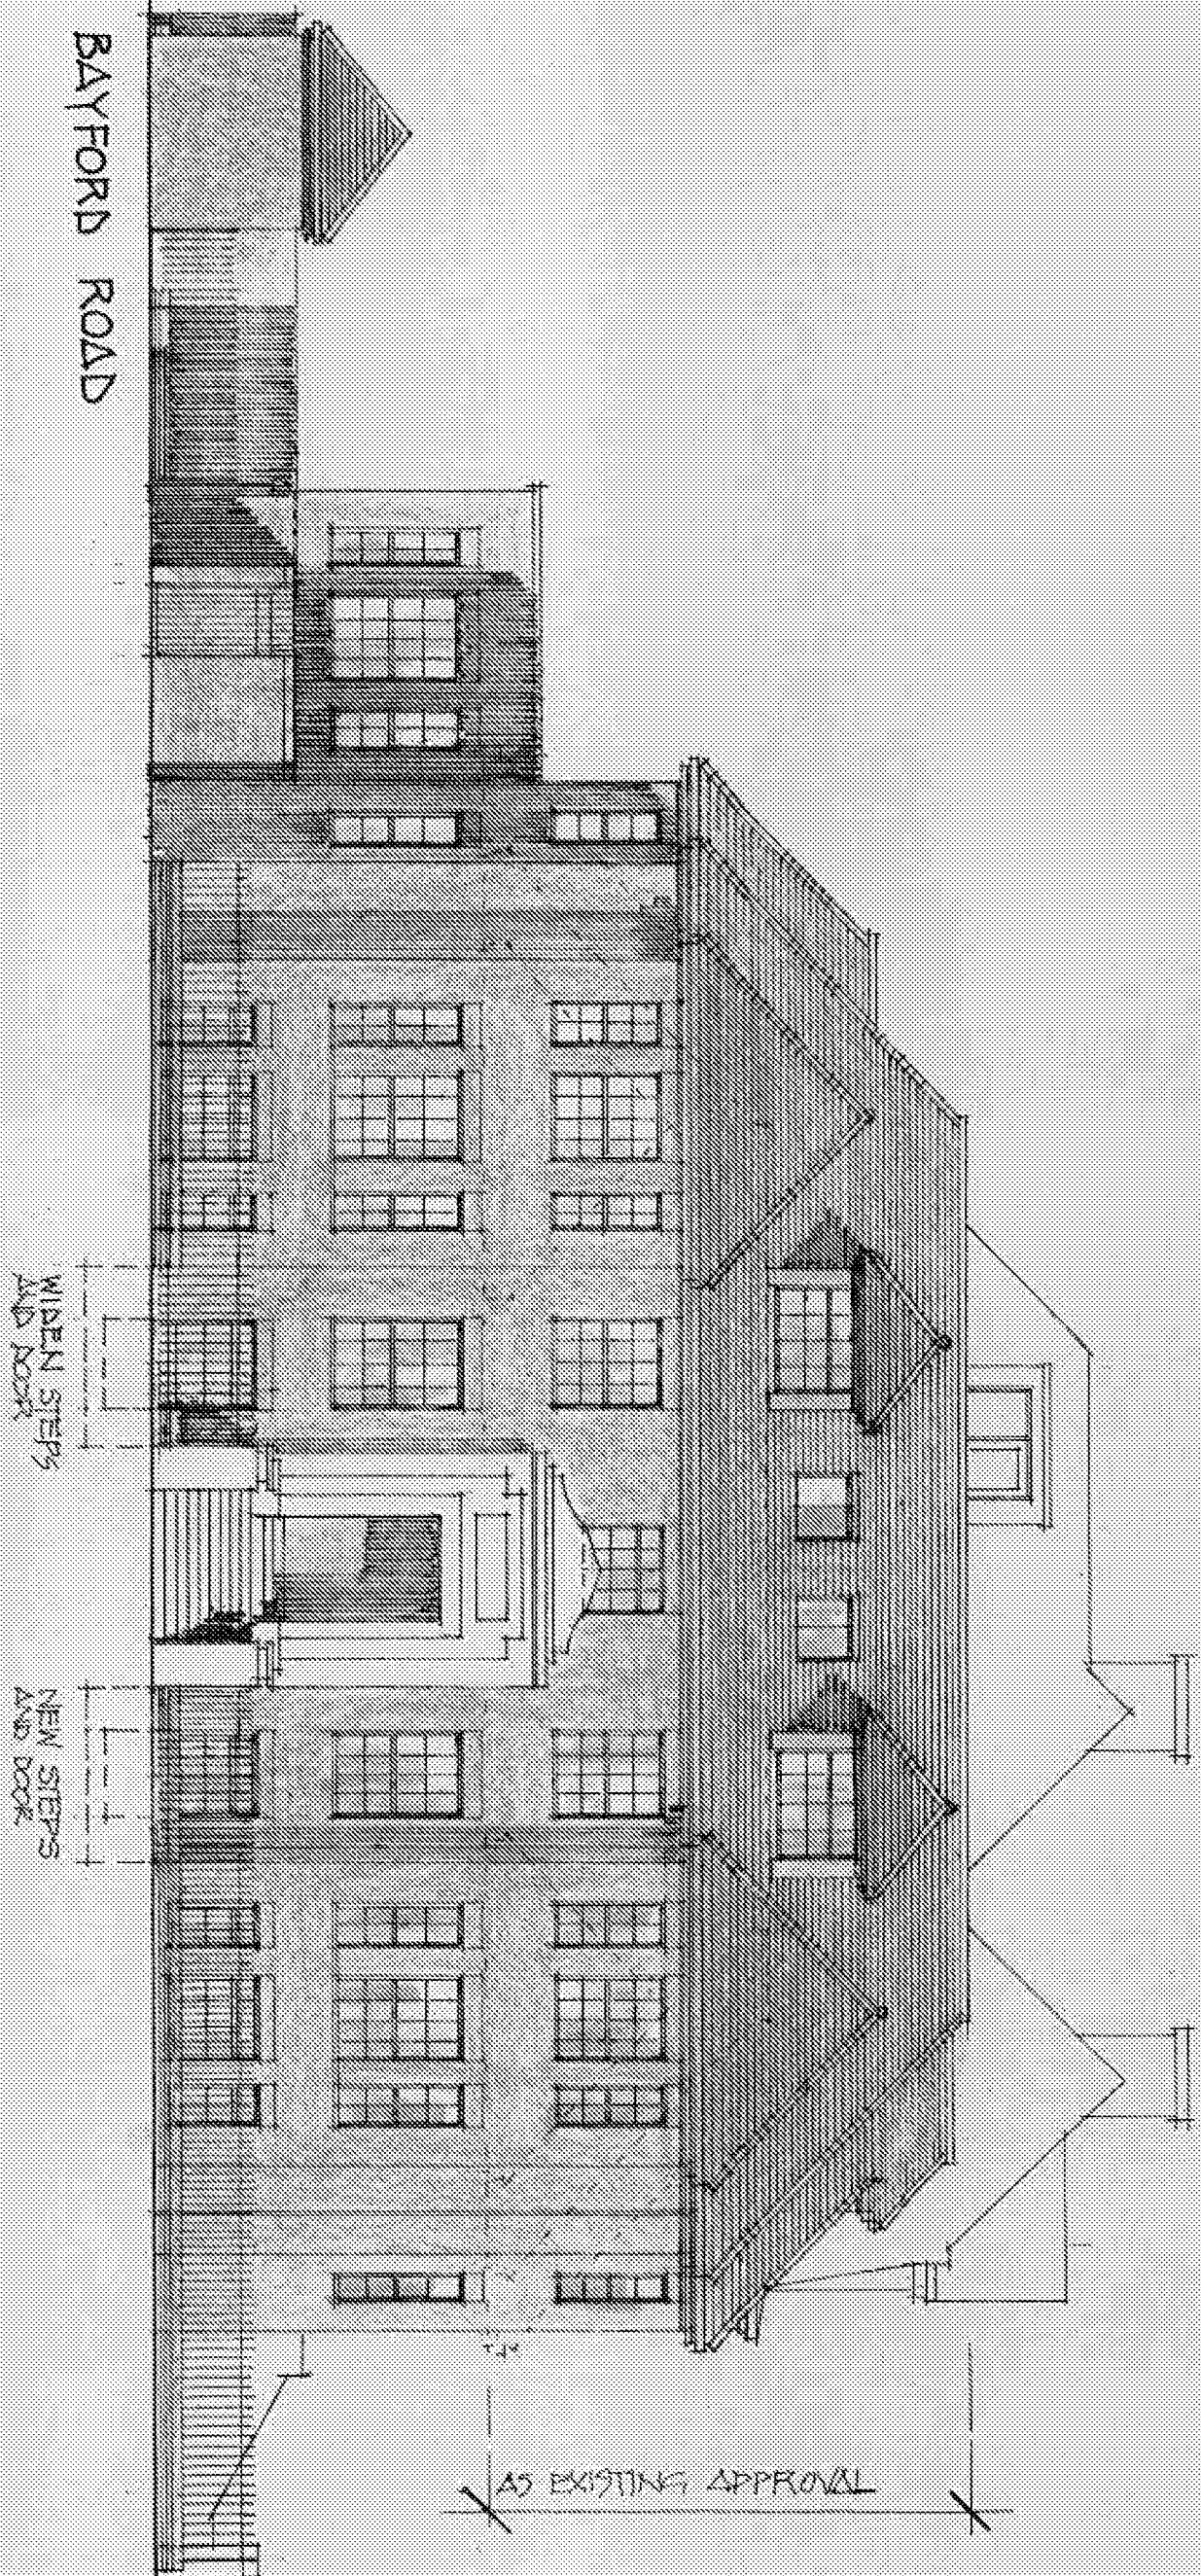

BAYFORD ROAD

WEST ELEVATION AS PROPOSED

90 + 91 SOUTH TERRACE . LITTLEHAMPTON . SUSSEX
GRAHAM NICOLLS LIMITED . BUILDING DESIGN + TECHNOLOGY

SCALE / 1:100 @ A3

DATE / 11.06.2017

DWG. NO / 03.0617 / TP.58