


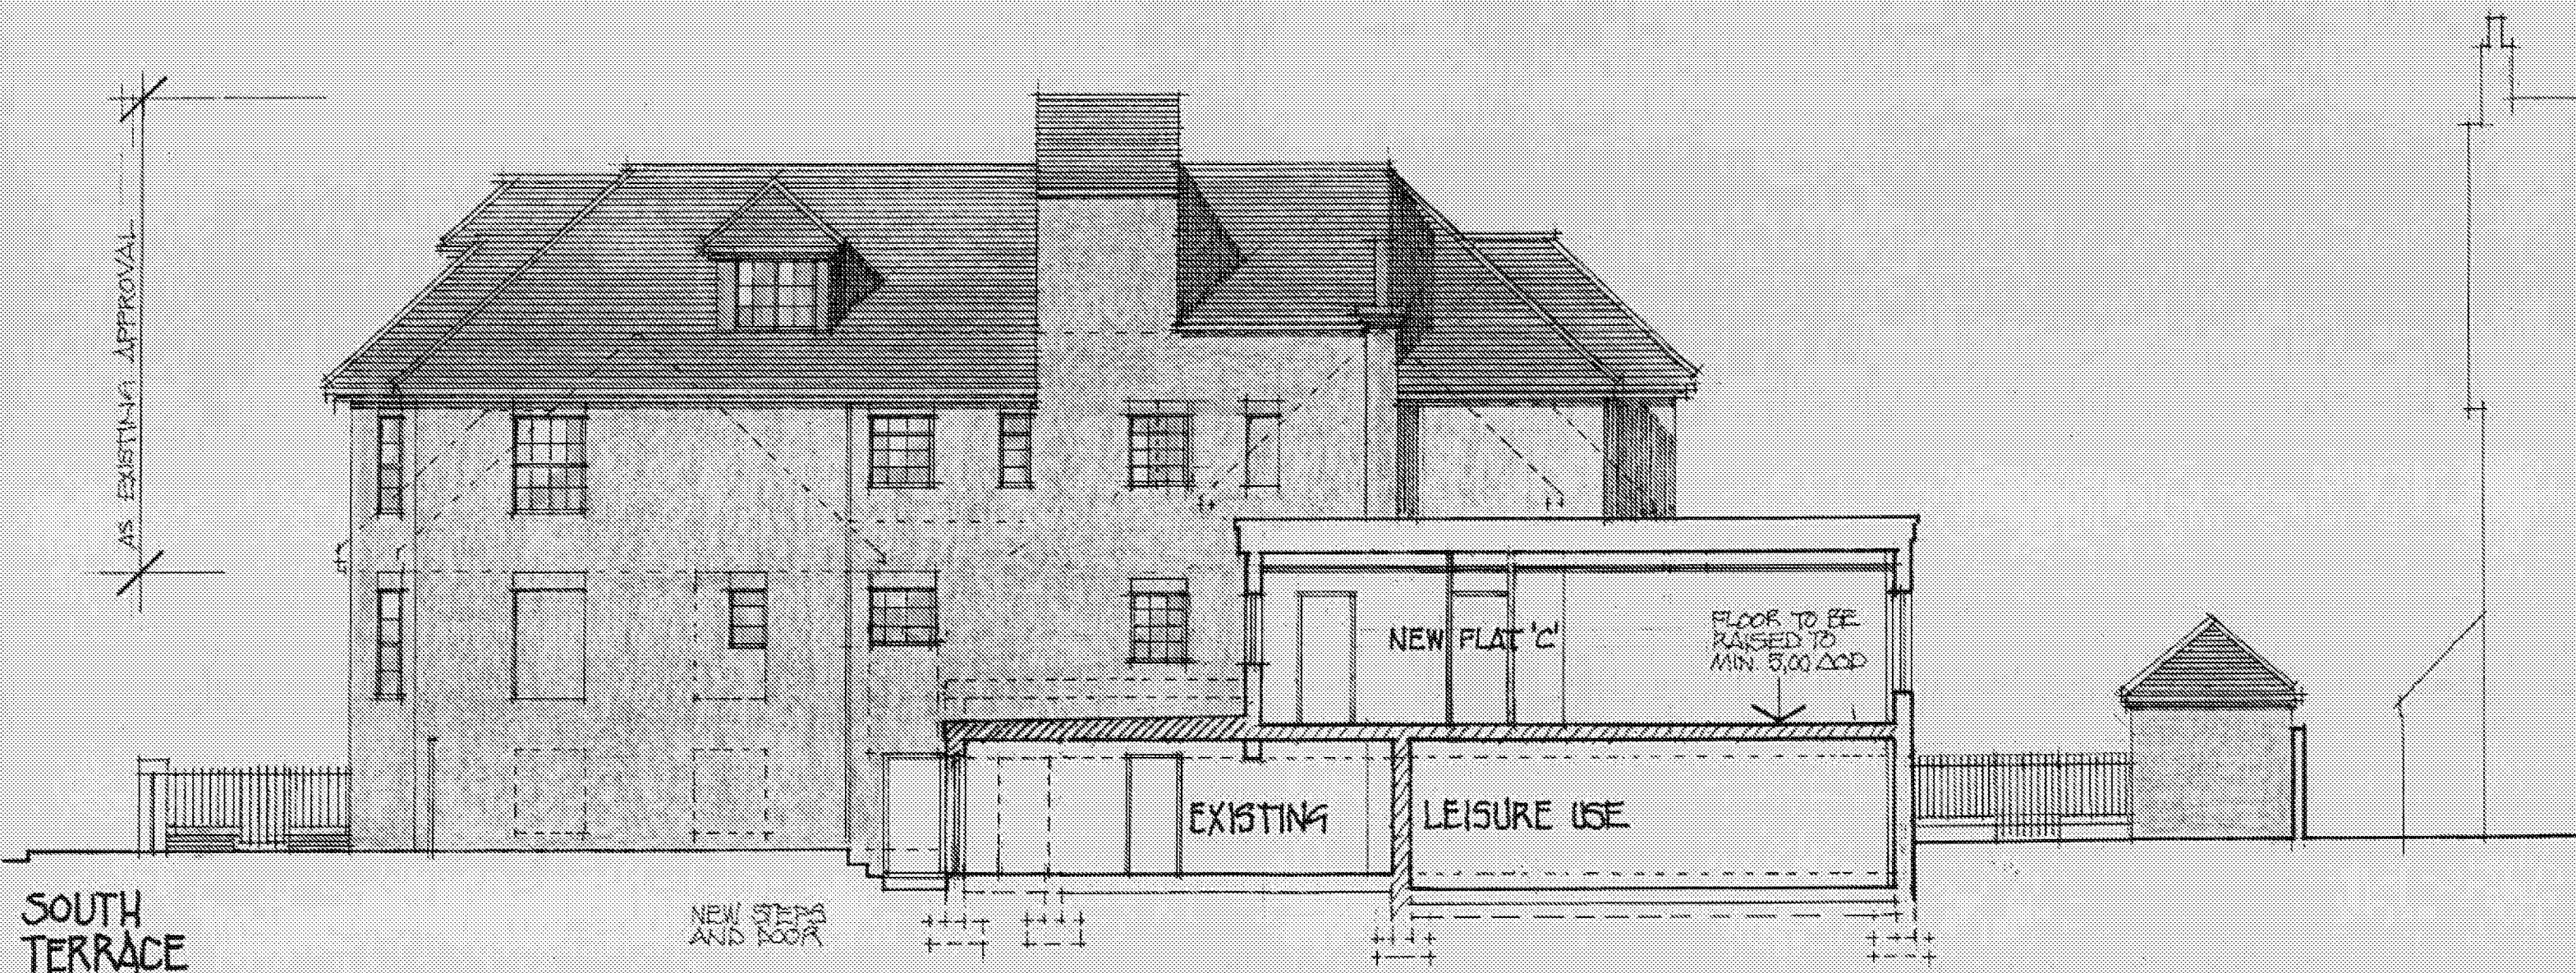

EAST ELEVATION AS PROPOSED [ADJOINING 89 SOUTH TERRACE]
 90+91 SOUTH TERRACE, LITTLEHAMPTON, SUSSEX
 GRAHAM NICOLLS LTD. BUILDING DESIGN + TECHNOLOGY.

SCALE / 1:100 @ A3
 DATE / 10.06.2017
 DWG. NO. / 030617 / TP.59