


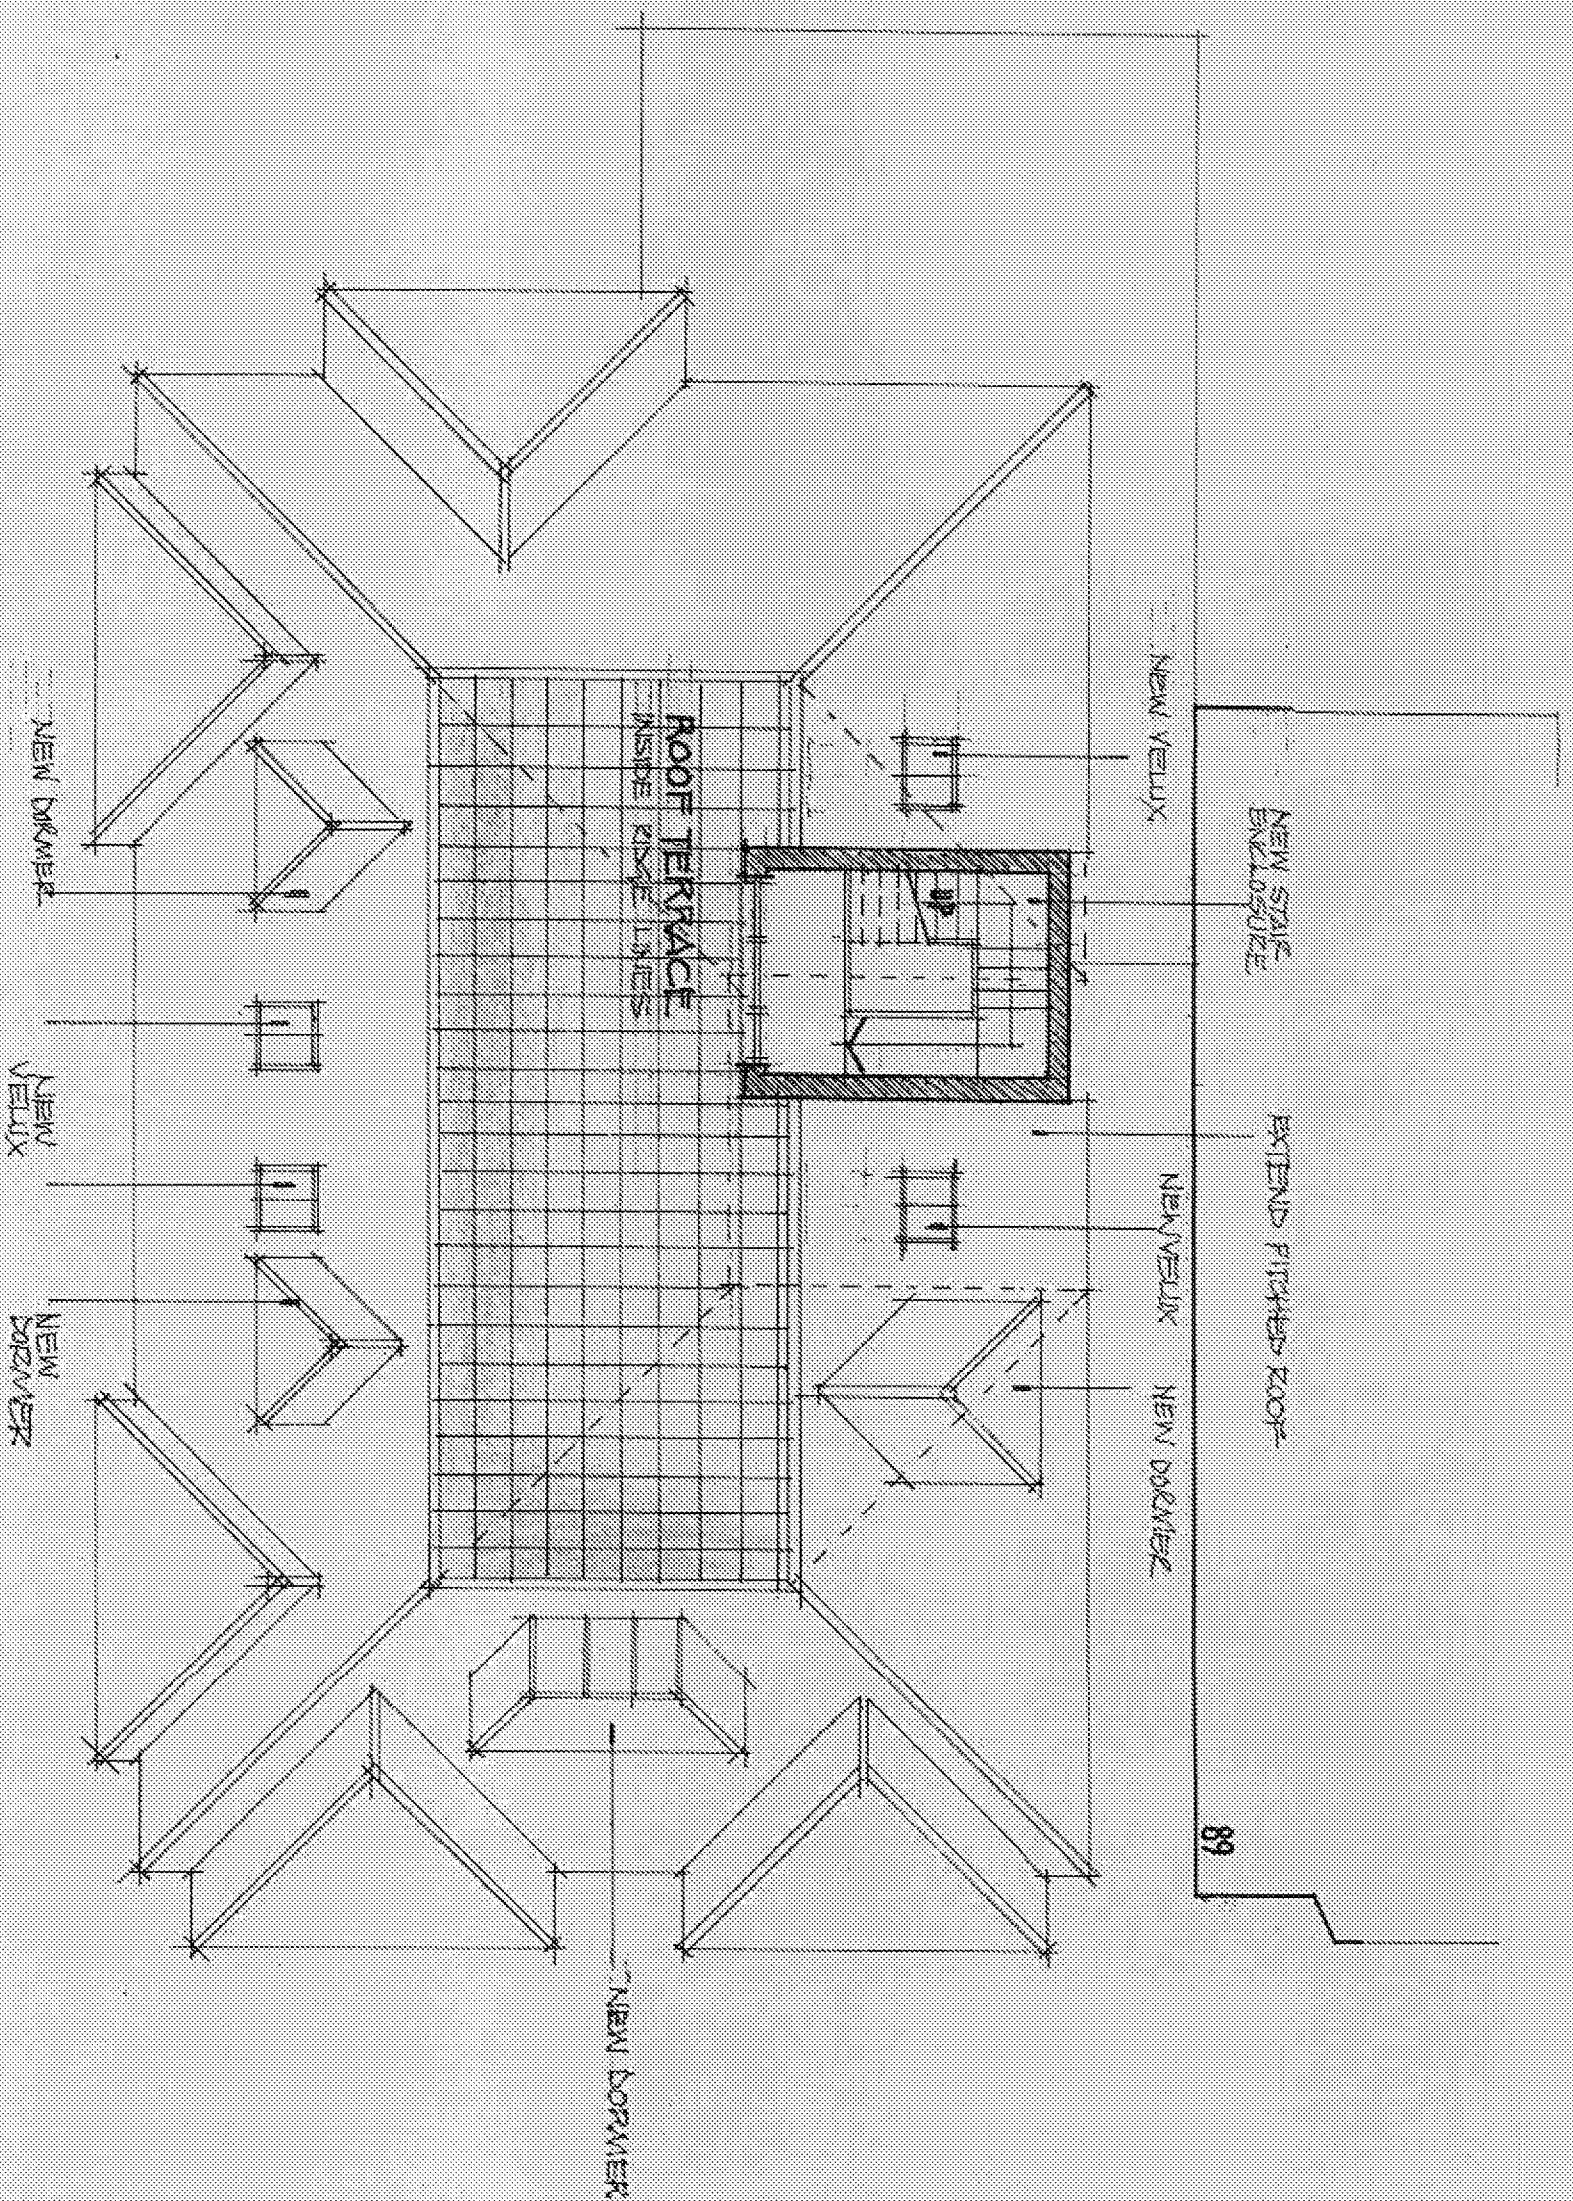

134

ROOF PLAN AS PROPOSED

90+91 SOUTH TERRACE

GRAHAM NIDDELS LIMITED BUILDING DESIGN + TECHNOLOGY

LITTLEHAMPTON, SUSSEX

SCALE / 1:100 @ A3

DATE / 10.06.2017

DWG. NO / 030617/TP04