



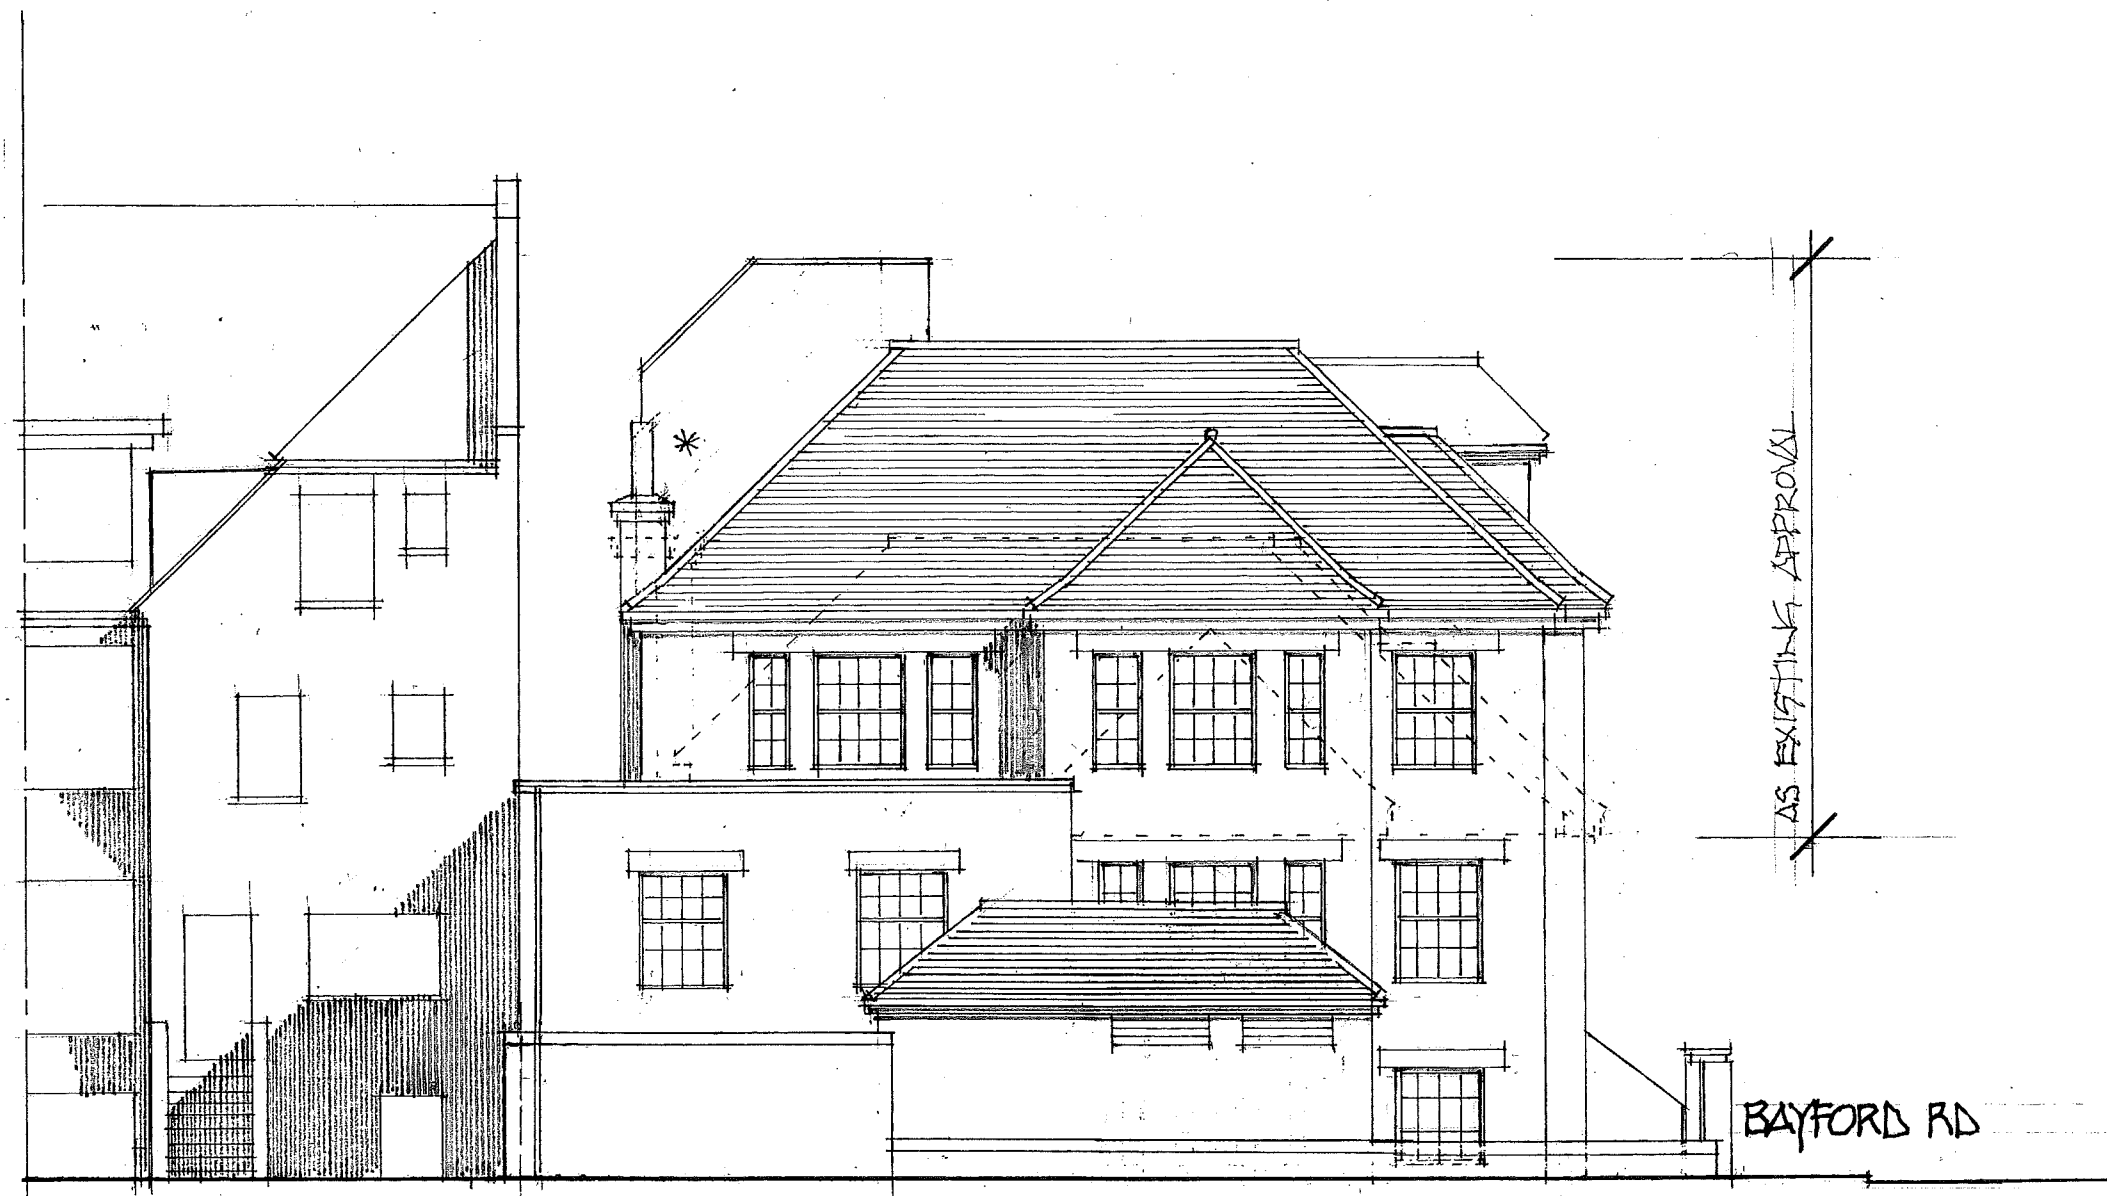

NORTH ELEVATION

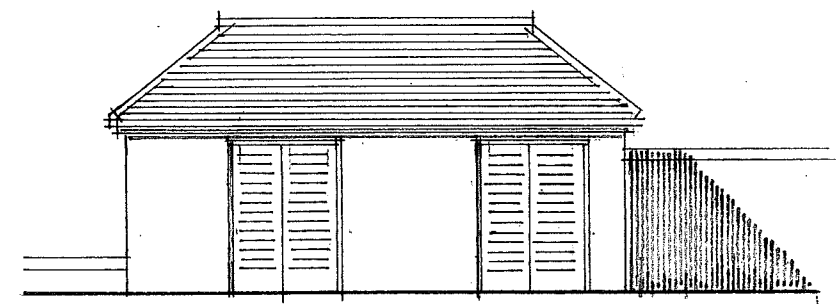

SOUTH ELEVATION BIN/BIKE STORE

REV. A - 27.07.2017 - ROOF ELEVATION *
CORRECTED/SENT TO T.P.

NORTH ELEVATION AS PROPOSED + SOUTH STORE ELEVATION
90 + 91 SOUTH TERRACE . LITTLEHAMPTON . SUSSEX .
GRAHAM NICOLLS LIMITED . BUILDING DESIGN + TECHNOLOGY . TEL / 07990 522709

SCALE / 1:100 @ A3
DATE / 11.06.2017
DWG. NO / 030617 / TP.56 REV. A