

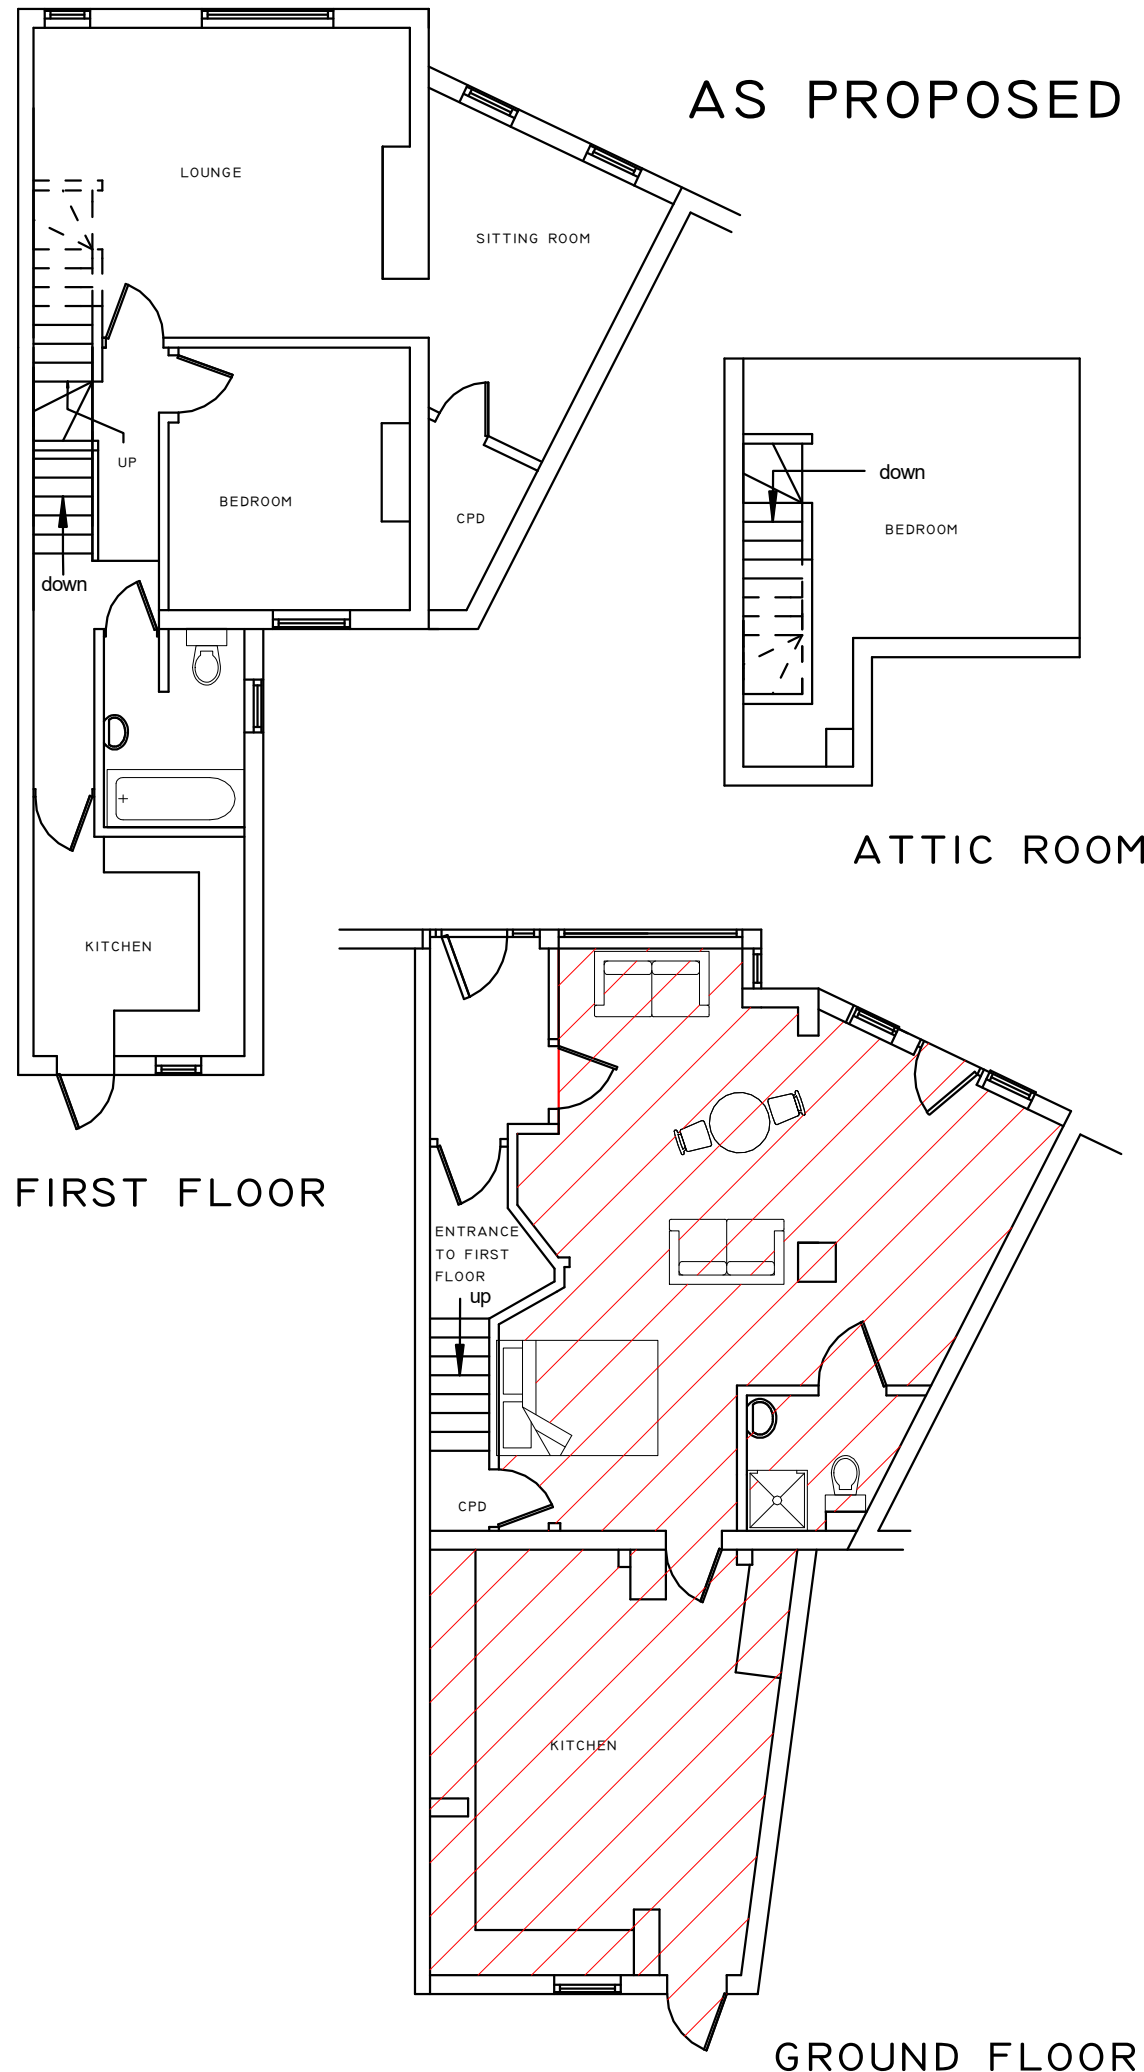


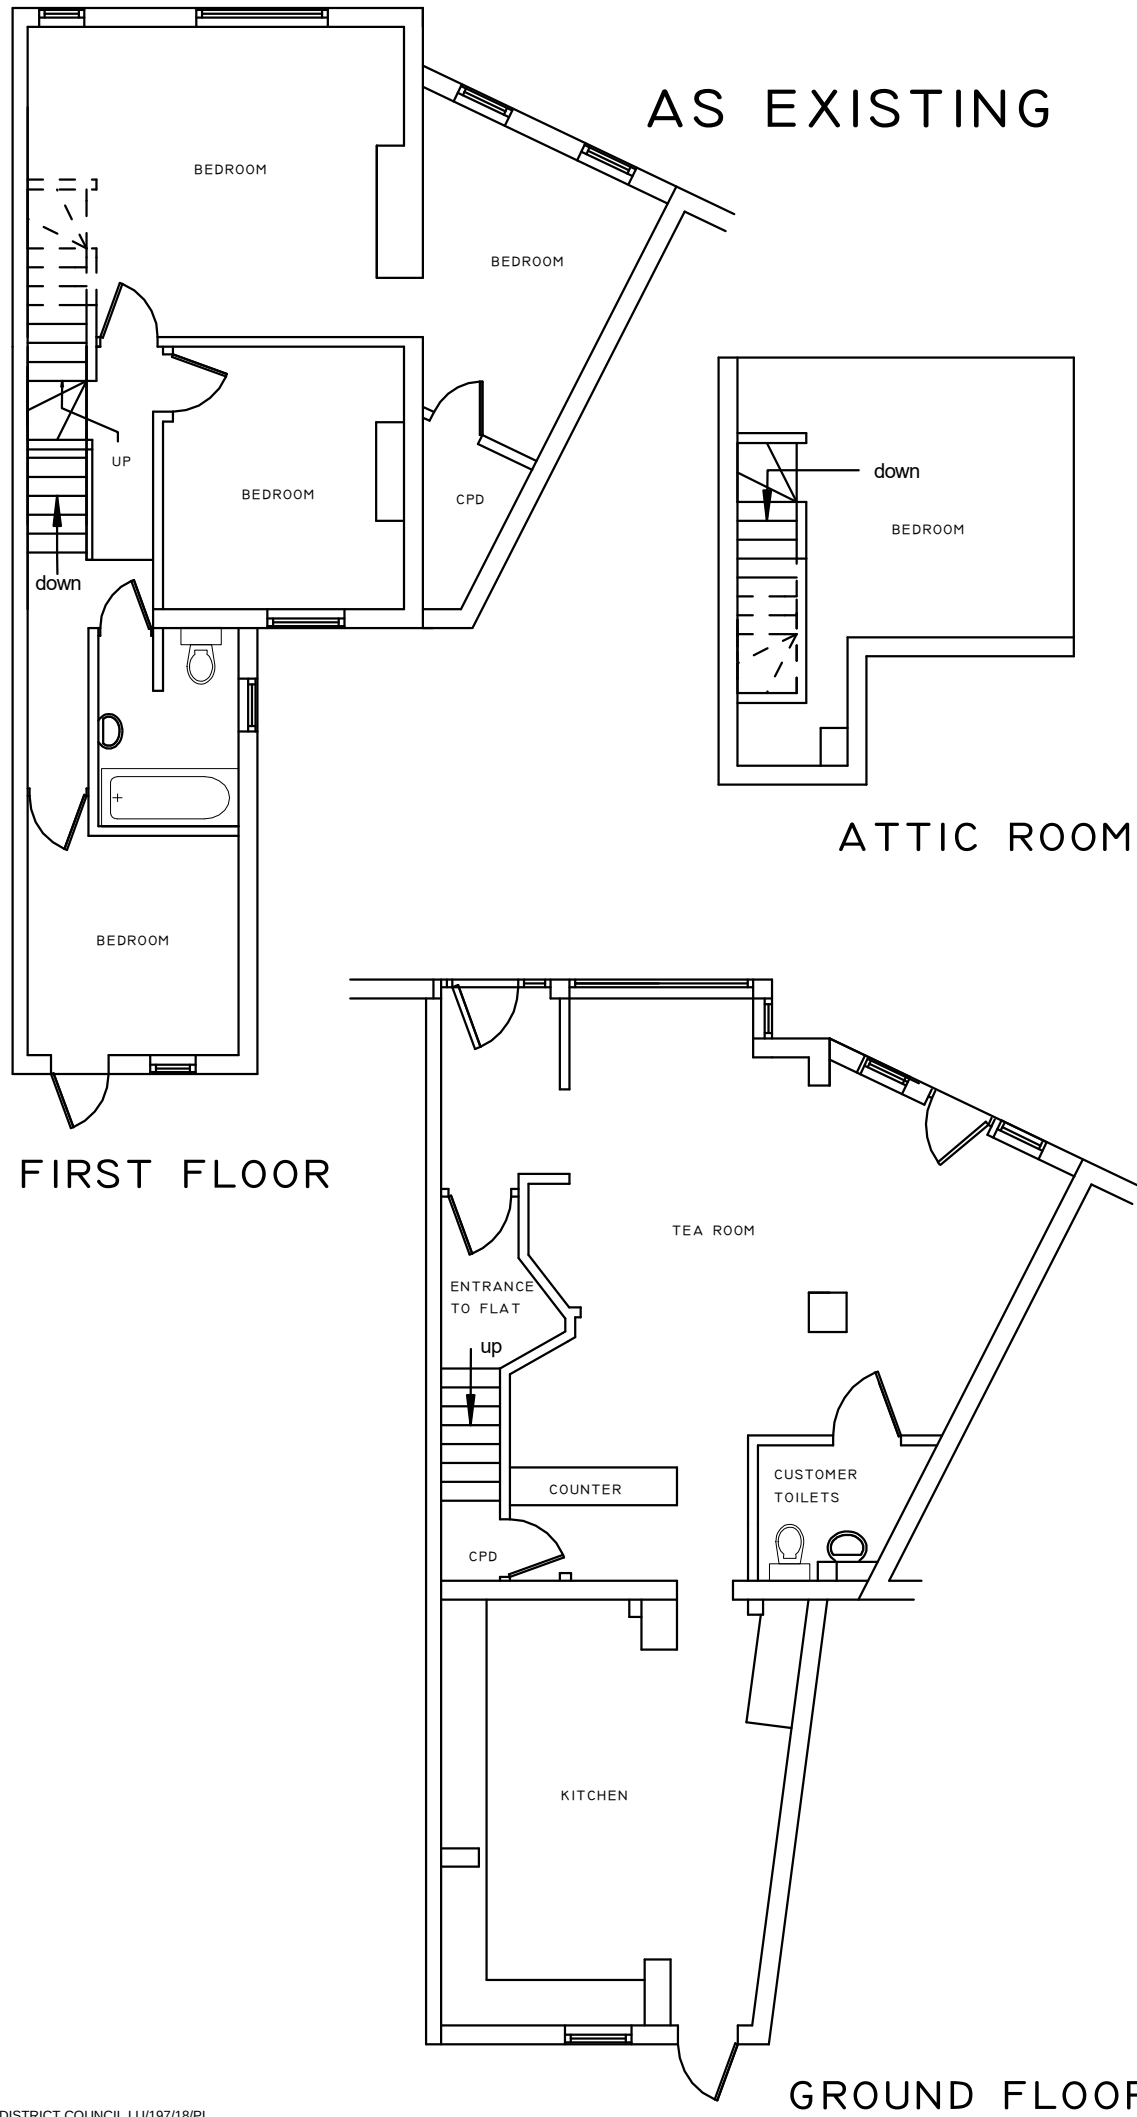

- GENERAL NOTES
- 1. Do not scale from this drawing, except for planning purposes. Use figured dimensions only.
 - 2. All dimensions must be checked on site prior to commencement of work.
 - 3. Where applicable this drawing is to be read in conjunction with other consultant's drawings.
 - 4. This drawing is the copyright of Galloways Building Surveying Services Limited.

PROJECT SPECIFIC NOTES

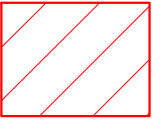

AREA SUBJECT OF THIS APPLICATION

REV A
TO INCLUDE ALL GROUND FLOOR AREA,
INCLUDING KITCHEN



49 FONTWELL ROAD, SELSEY
WEST SUSSEX PO20 0PL
TELEPHONE: 07837 094171
GEOFF.GALLOWAY@BTCONNECT.COM

CLIENT
Mr & Mrs A Presgrave

PROJECT TITLE
Change of use from ground floor tea rooms, including kitchen, to domestic accommodation (A3 to C3) to increase size of existing residential space as one family unit

PROJECT ADDRESS
45 Pier Road
Littlehampton
West Sussex
BN17 5LW

DRAWING TITLE
Floor Plans

SCALE
1:100 (unless stated) at A3

DATE
January 2017

DRAWING REFERENCE
201742-01

REVISION
B

PURPOSE