



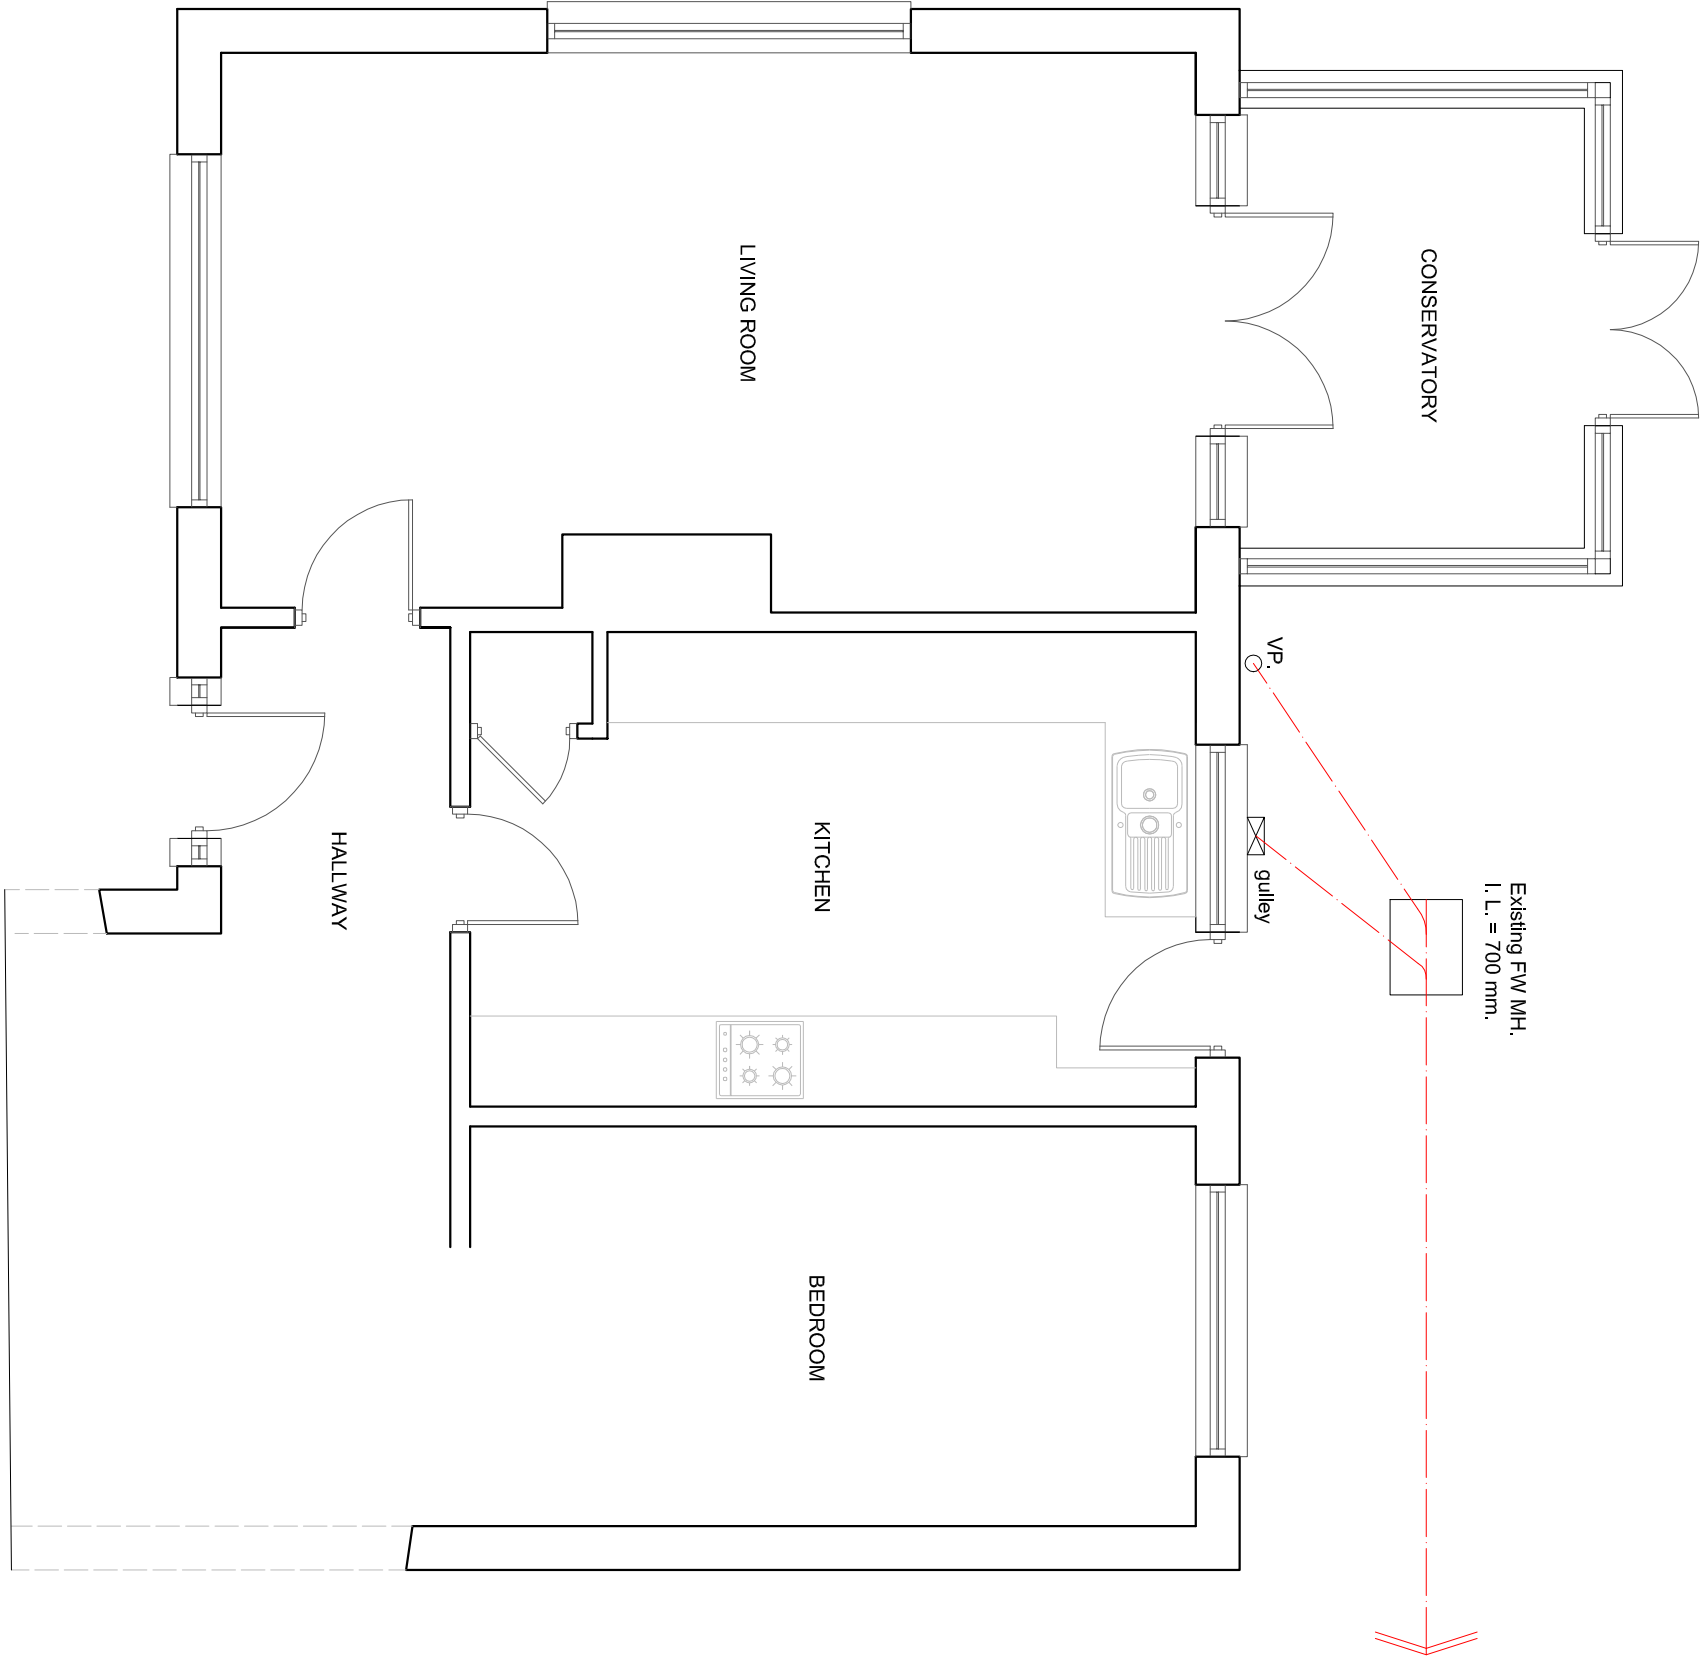

EXISTING GROUND FLOOR PLAN

 

Scale 1:50 on A3

SUSSEX BUILDING CONSULTANCY LIMITED	
16 MADEHURST WAY, LITTLEHAMPTON, WEST SUSSEX.	
SCALE - 1/50 REV - DATE - 21/06/2021	
 LABC partner	3 NORTHCOTE ROAD BOGNOR REGIS PO21 8LZ TEL/FAX - (01243) 861379