


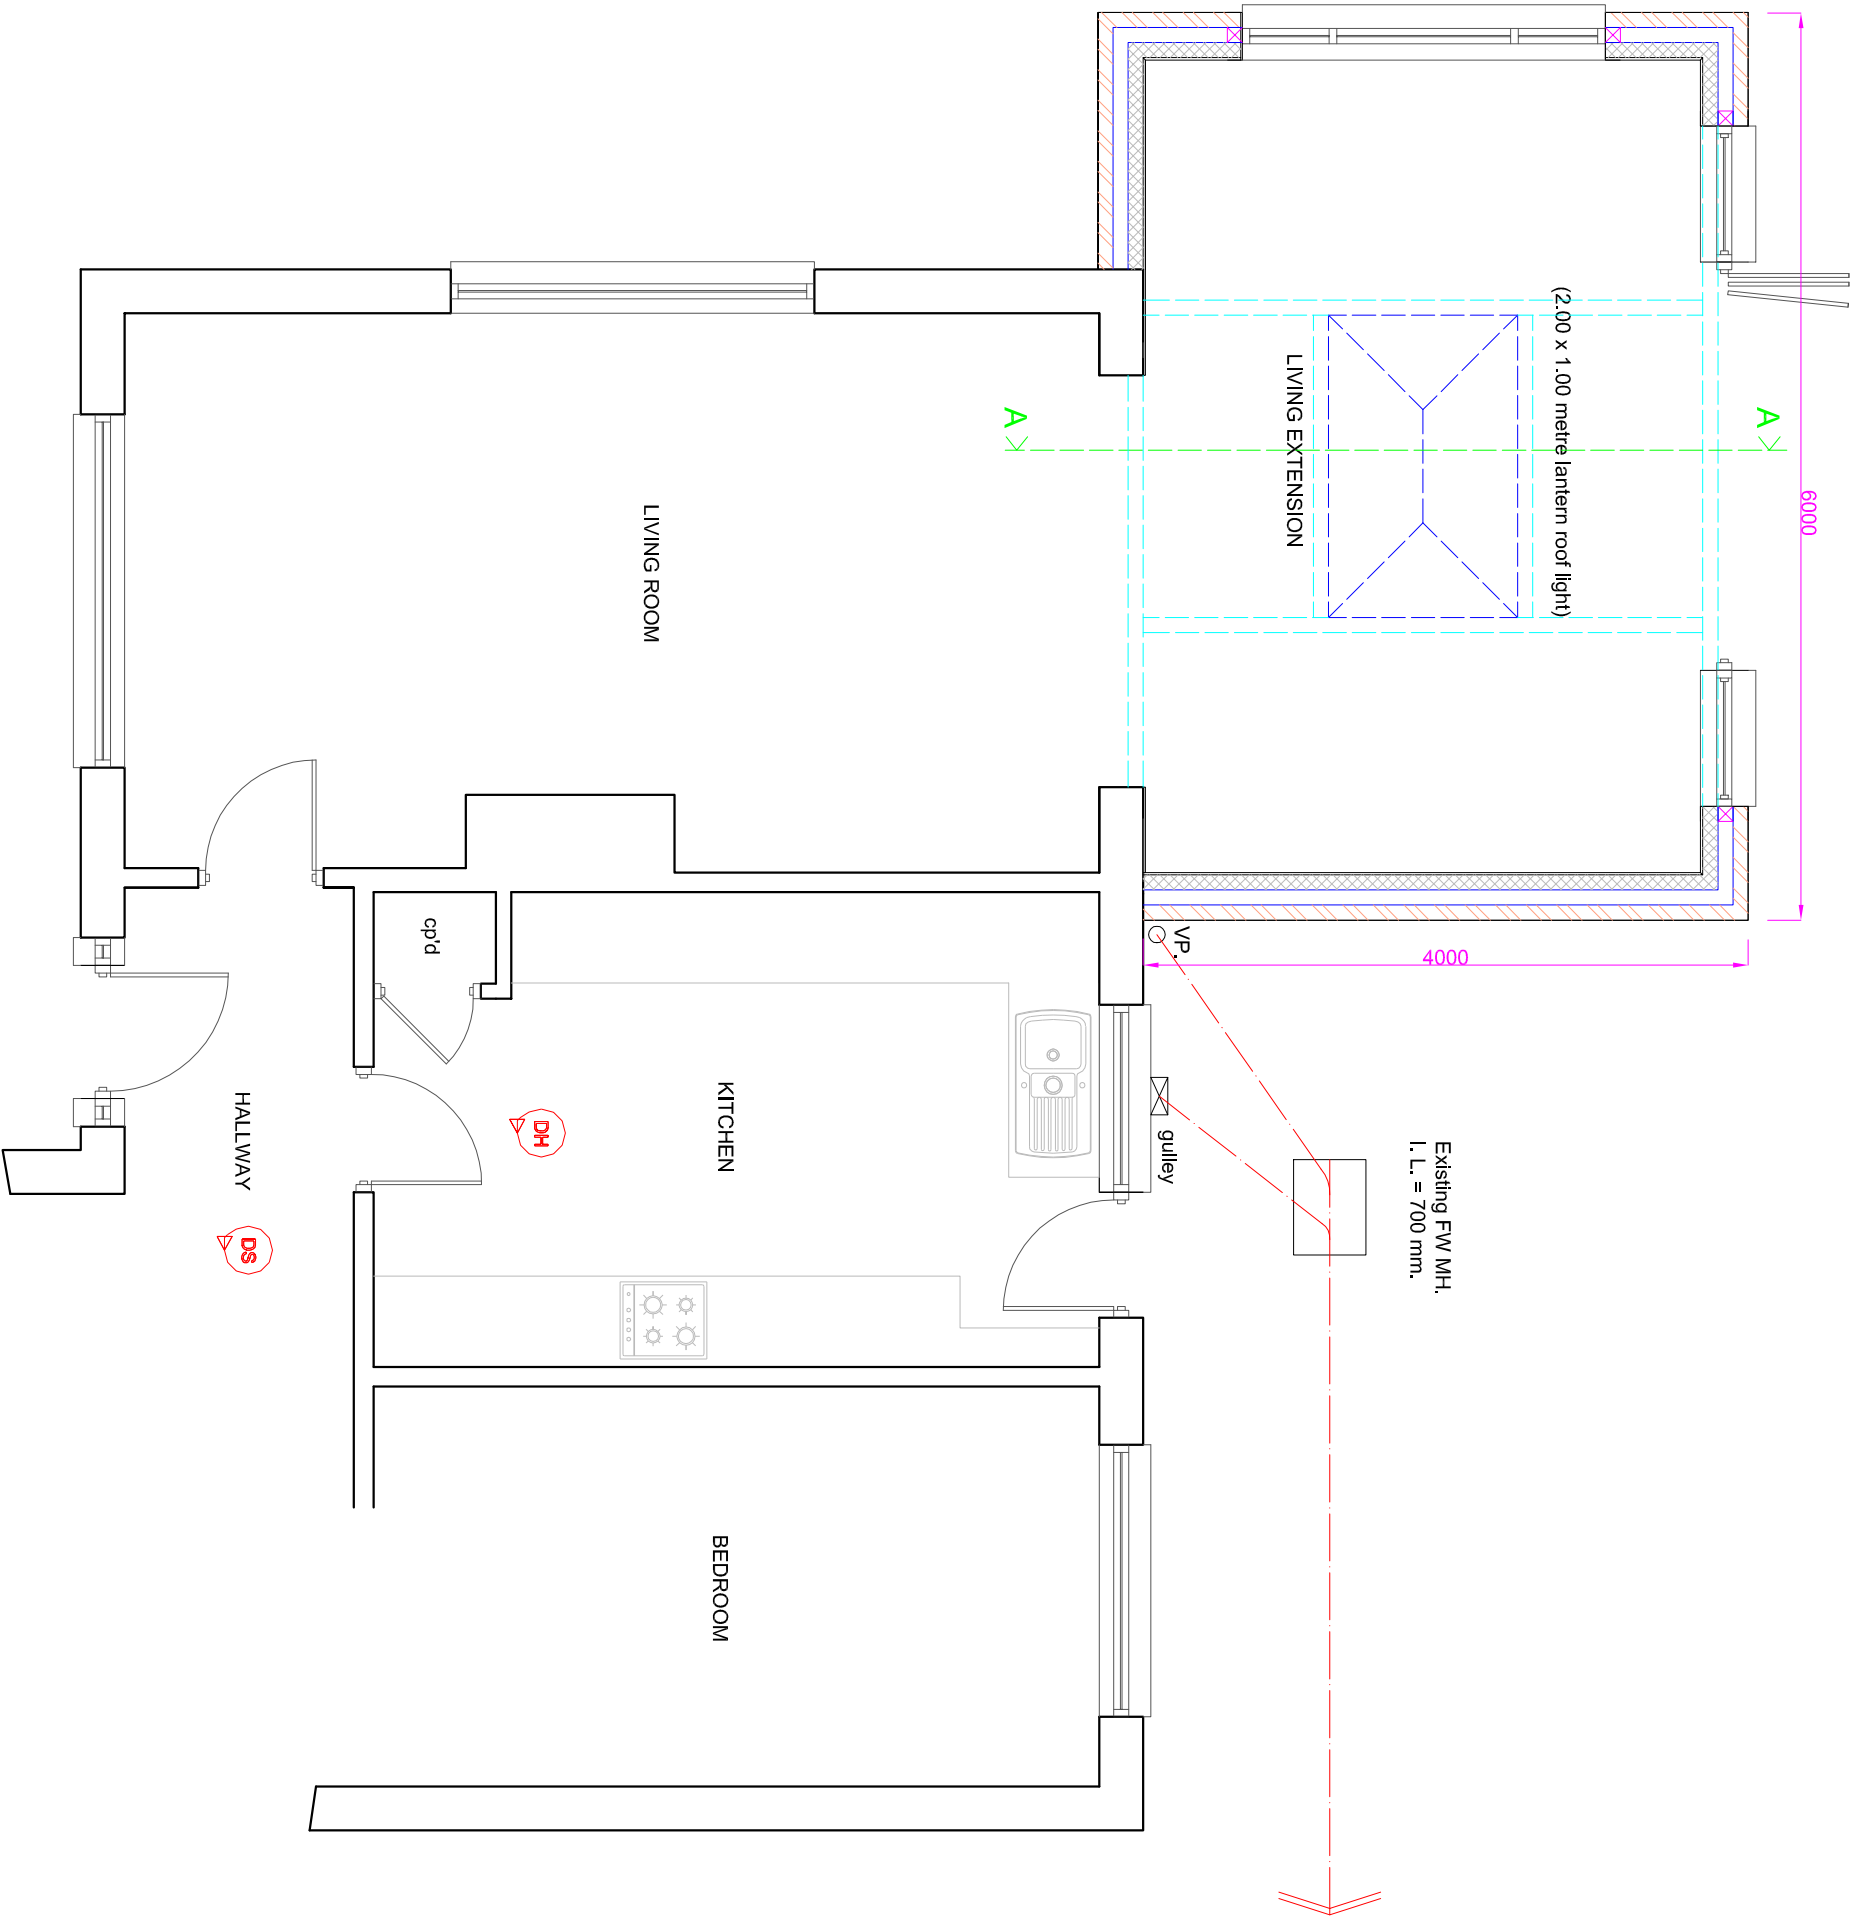

PROPOSED GROUND FLOOR PLAN

Scale 1:50 on A3

SUSSEX BUILDING CONSULTANCY LIMITED

16 MADEHURST WAY, LITTLEHAMPTON,
WEST SUSSEX.

SCALE - 1/50 REV - A DATE - 30/06/2021

LABC
partner

3 NORTHCOTE ROAD
BOGNOR REGIS
PO21 5LZ

TEL/FAX - (01243) 861379