


EXISTING

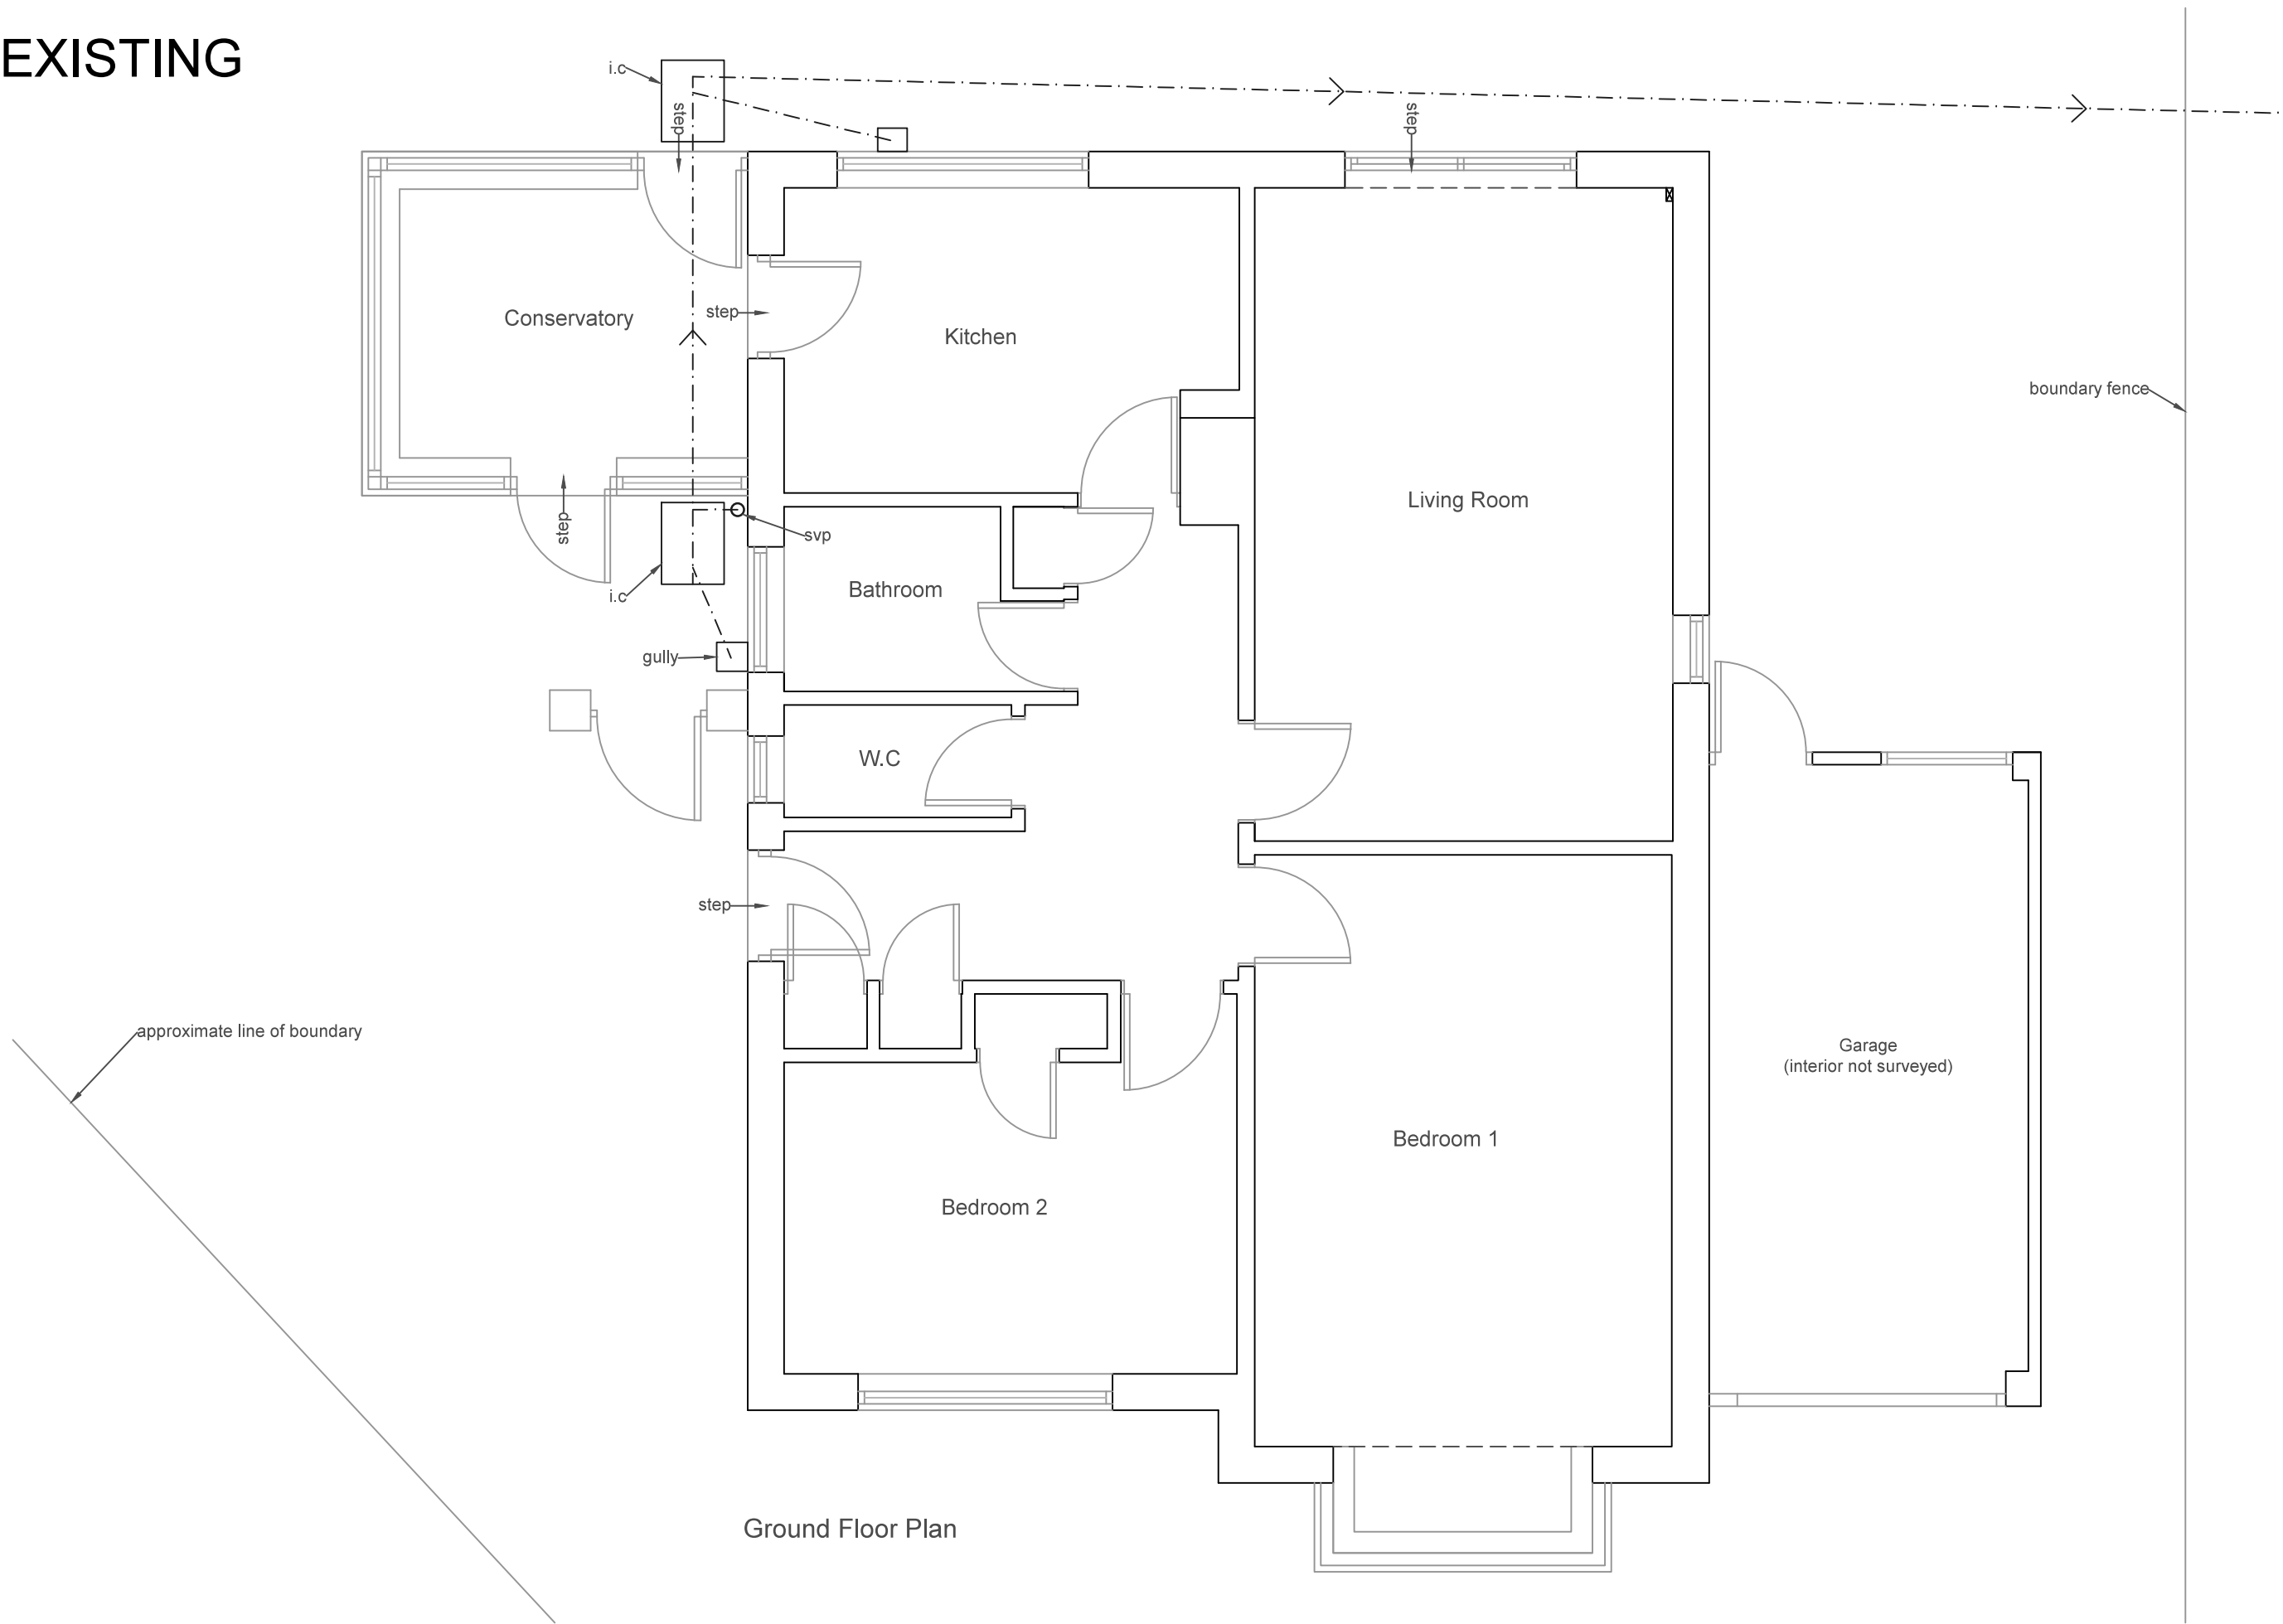

Ground Floor Plan




Front Elevation (east)



Side Elevation (south)




Rear Elevation (west)

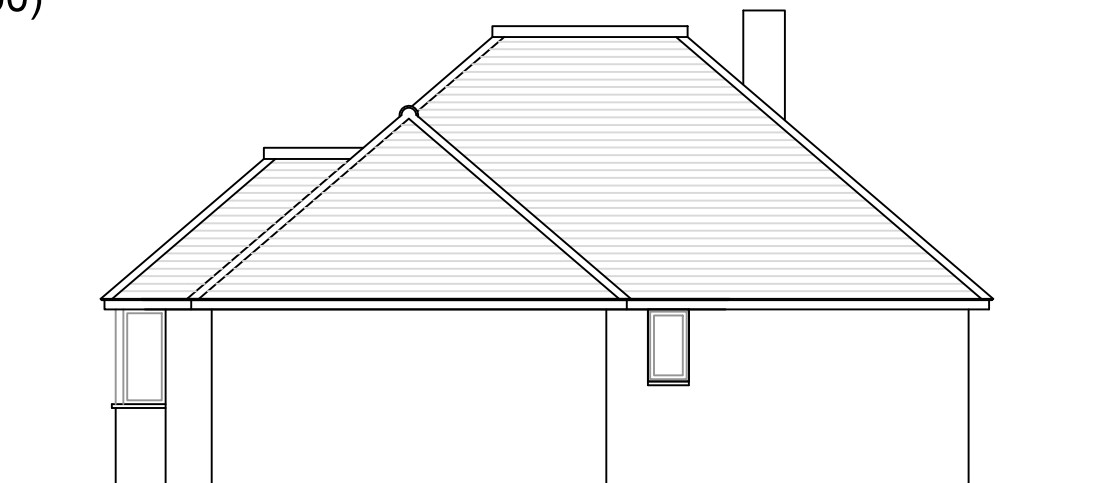


Side Elevation (north)

Elevations (1:100)

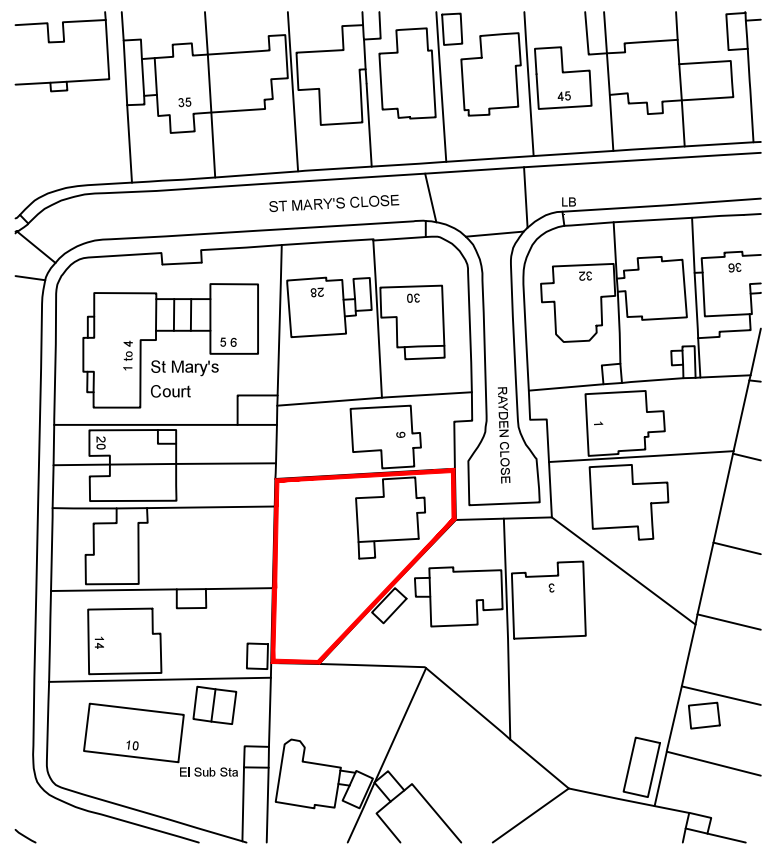


Site Location Plan (1:1250)

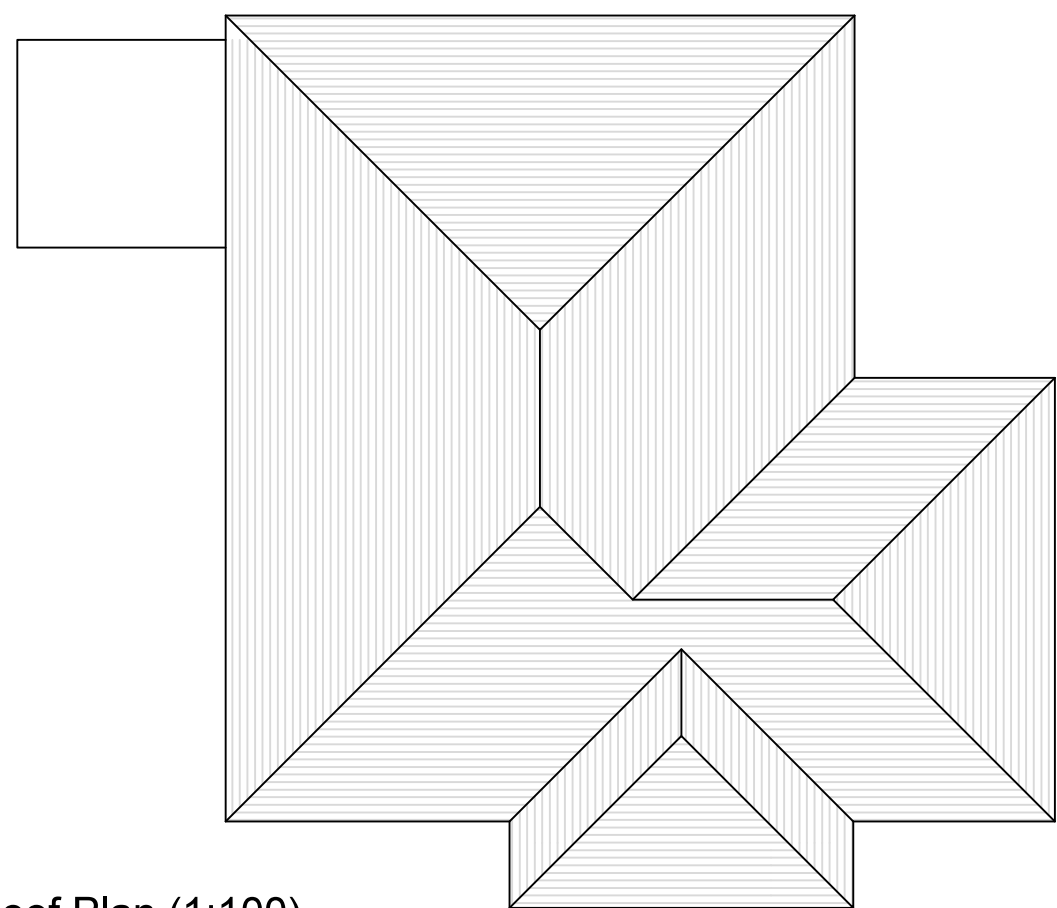

Roof Plan (1:100)

PROPOSED

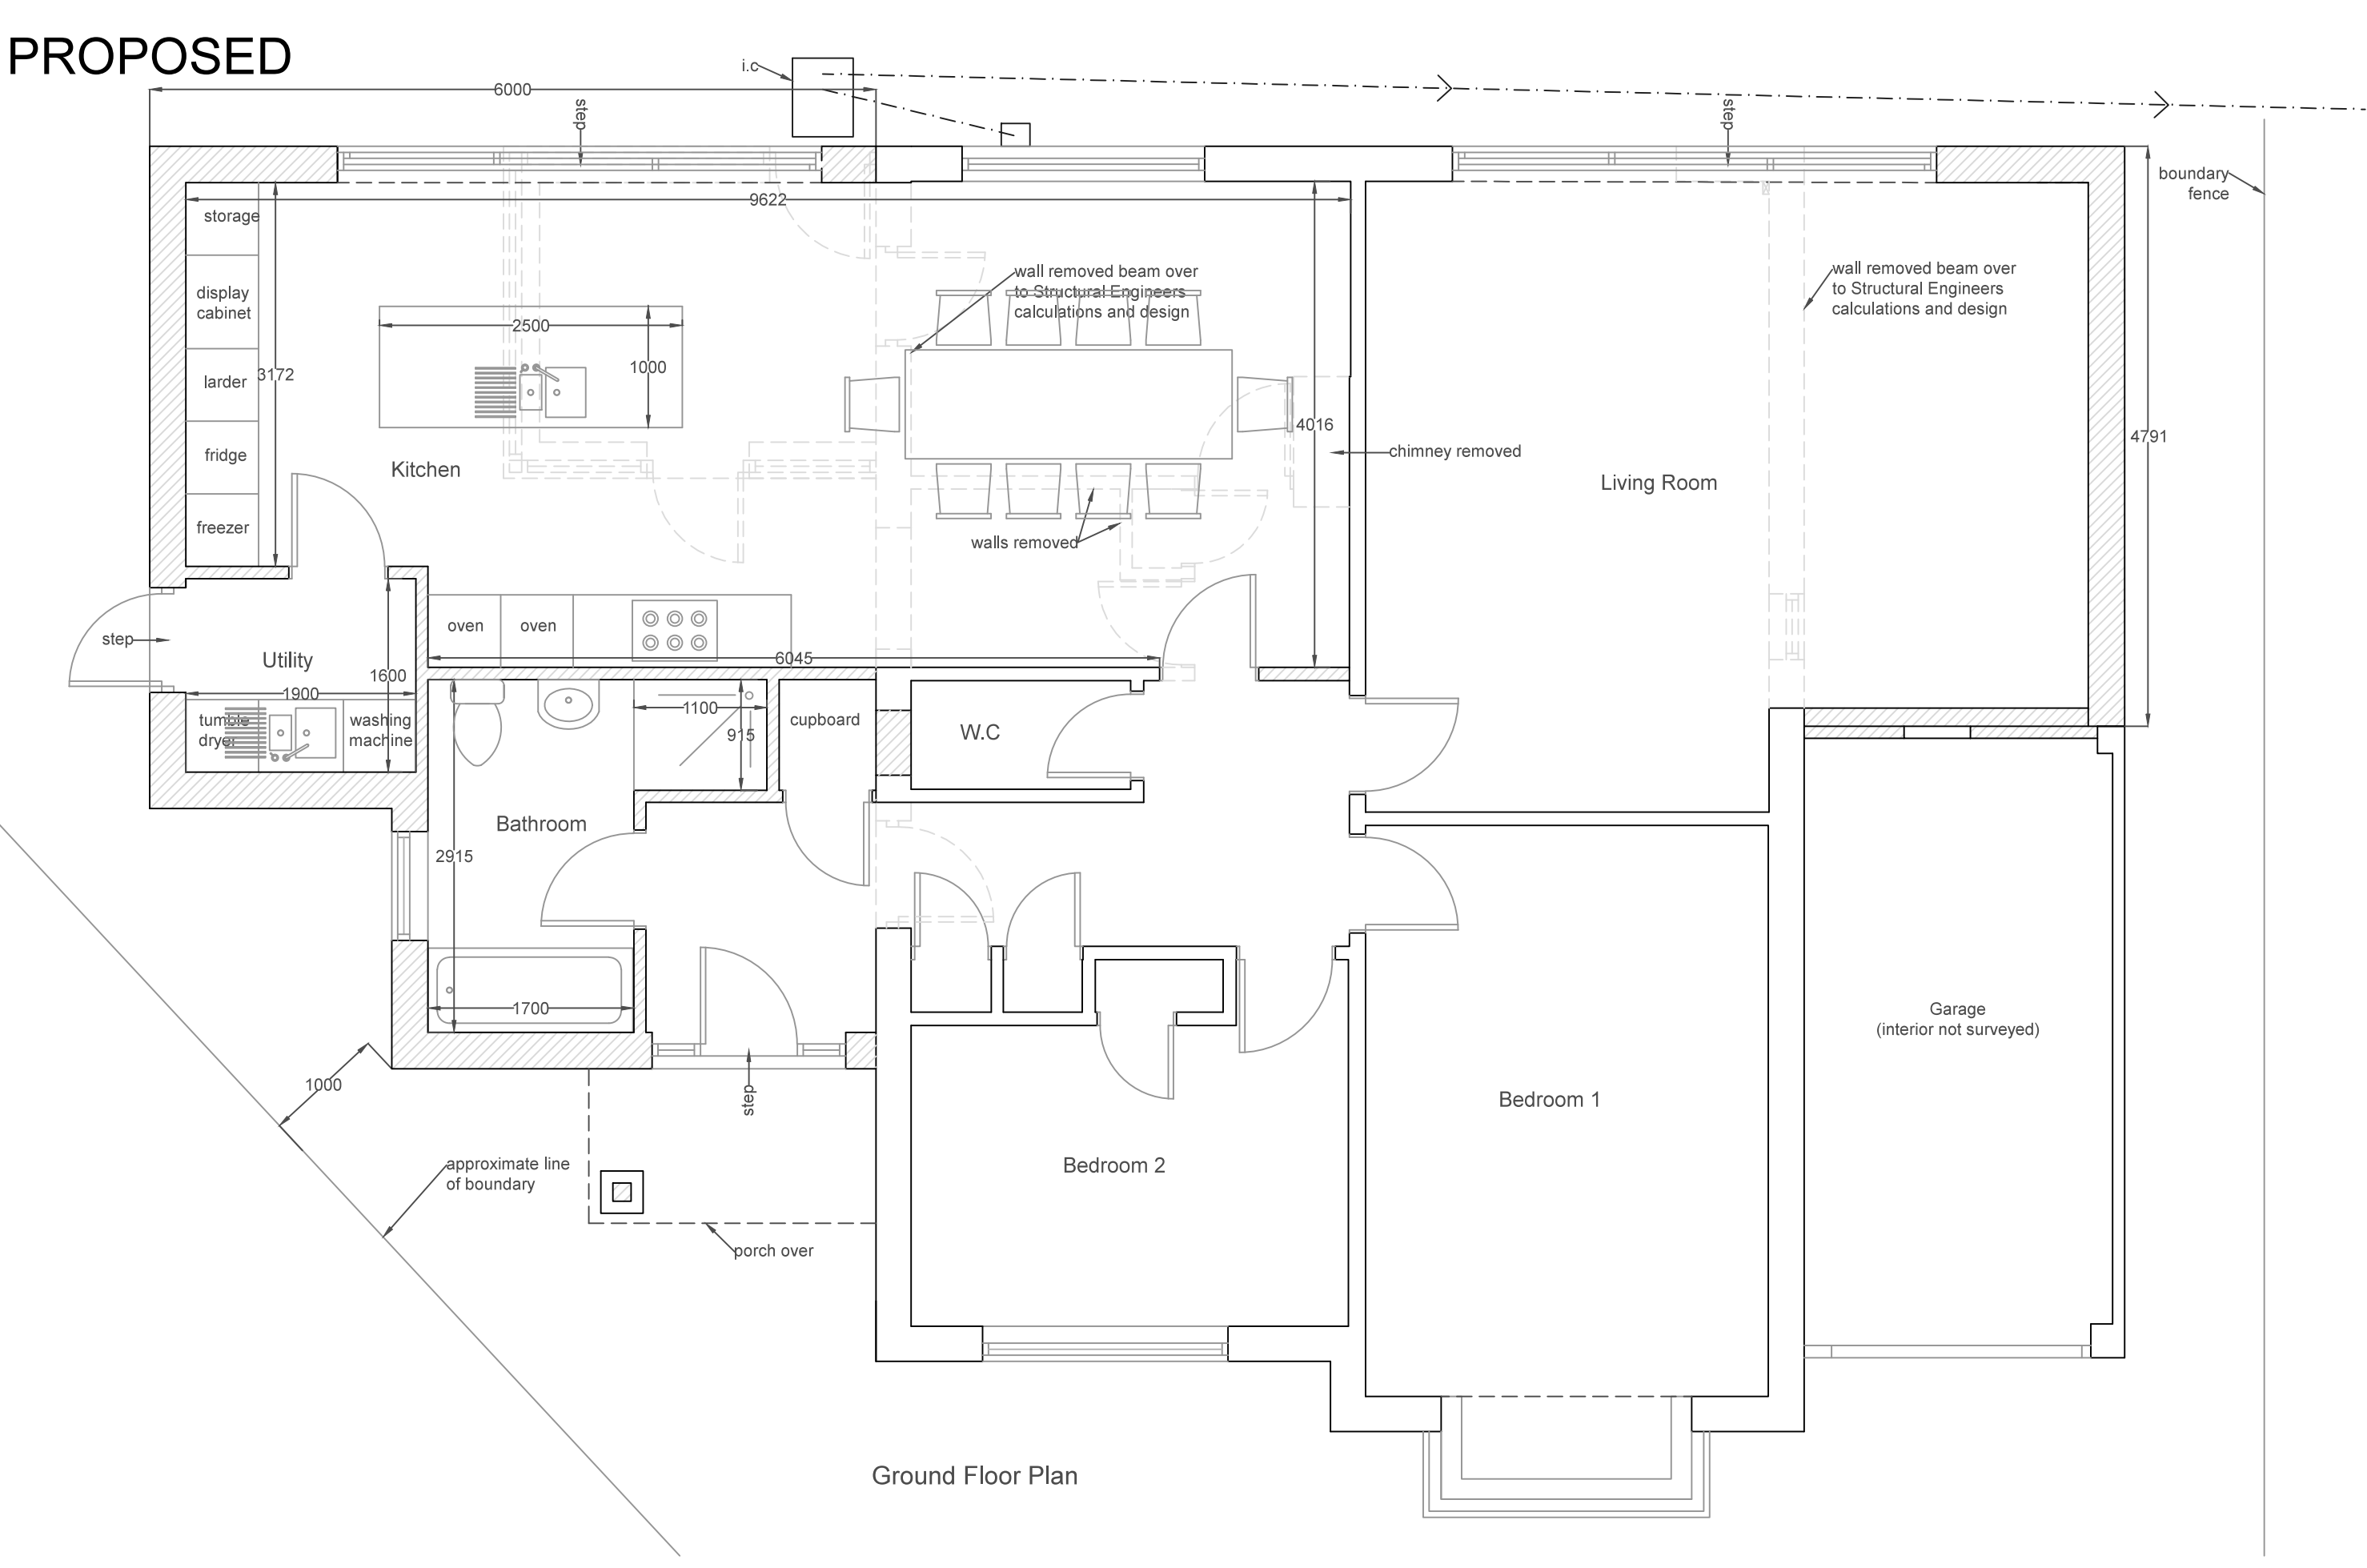

Ground Floor Plan




Front Elevation (east)



Side Elevation (south)




Rear Elevation (west)

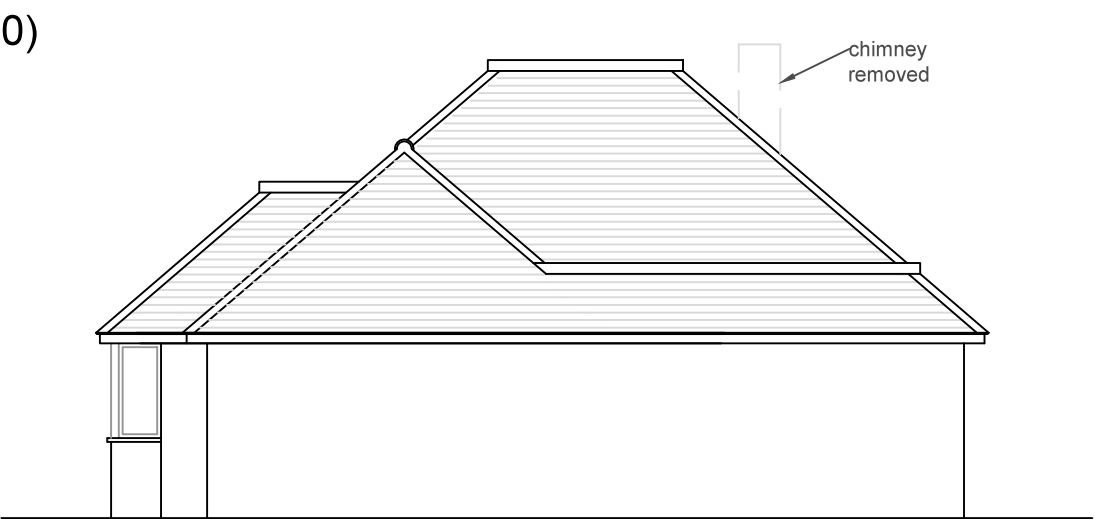


Side Elevation (north)

Elevations (1:100)

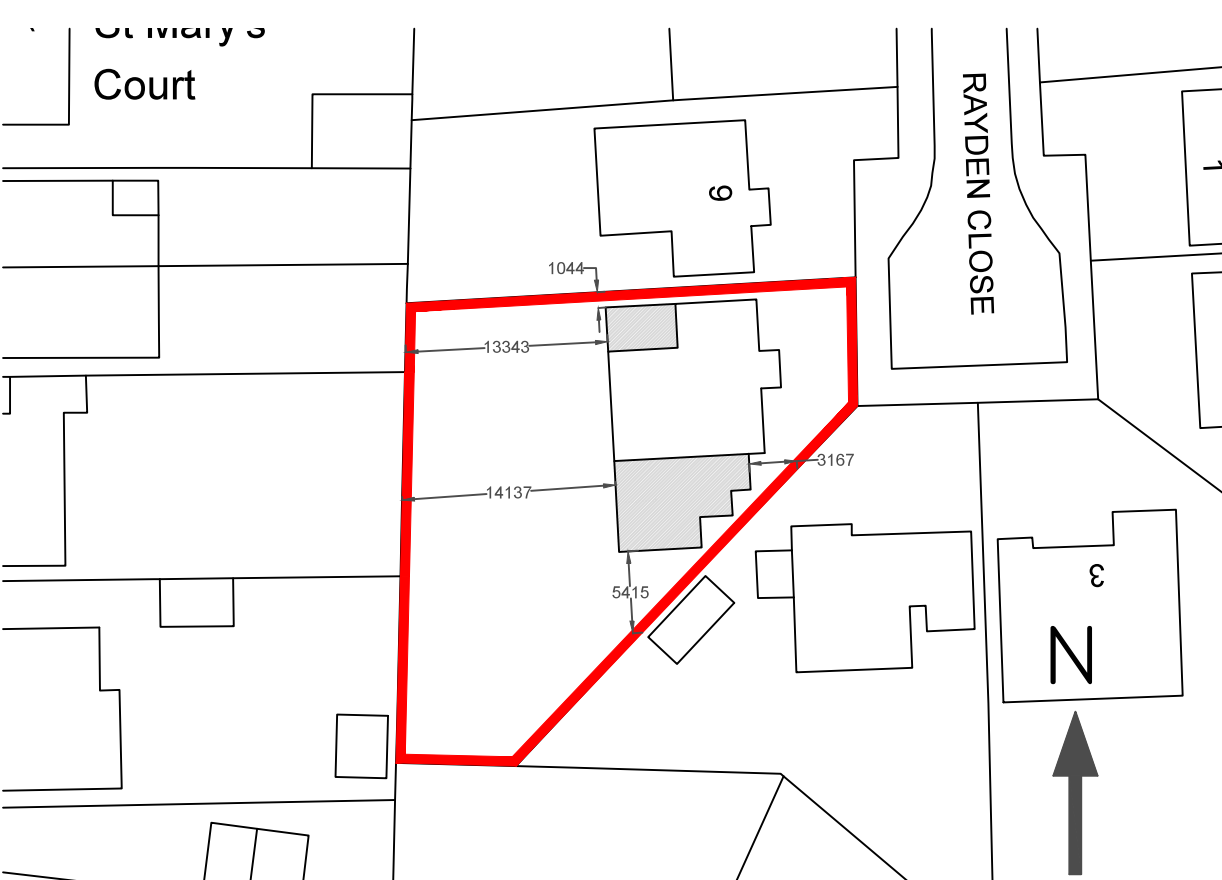

Site Block Plan (1:500)

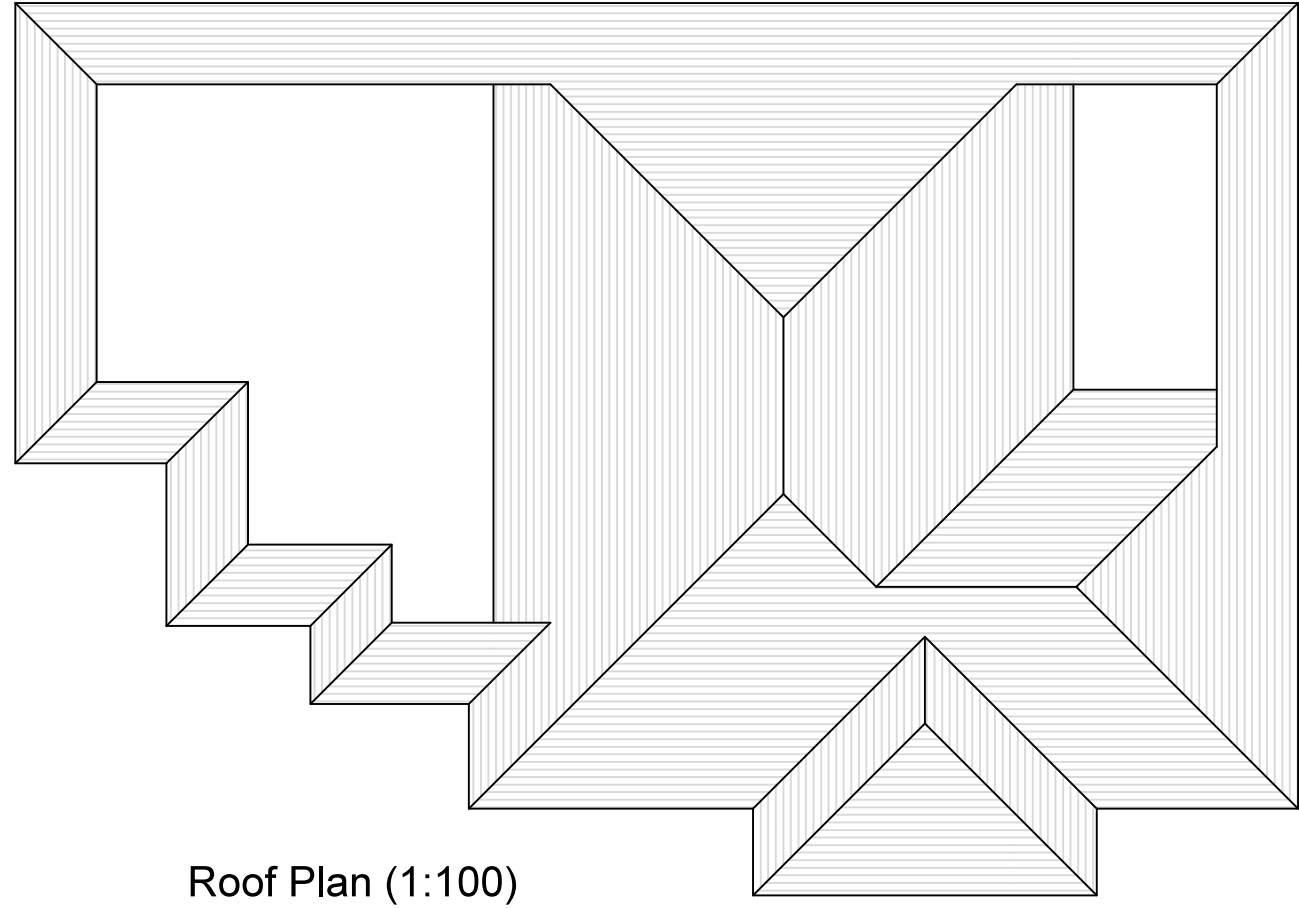

Roof Plan (1:100)

Proposed Materials;
Walls - Face Brickwork to match existing
Roof - Tiles to match existing

This drawing is the property of Inspired Design Studio Limited and must not be copied, reproduced or passed to a third party without their permission.

The Contractor is to verify all dimensions, alignment, levels and datums prior to commencement of work. Any discrepancies must be reported immediately to Inspired Design Studio Ltd for review.

Variations and modifications to the work shown on these drawings are not to be carried out without the prior approval from Inspired Design Studio Ltd

Revisions		
Rev	Description	By
All dimensions to be checked on site prior to commencement of work. This drawing is the copyright of Inspired Design Studio Ltd. and may not be copied, altered or reproduced in any way without written authority.		
Client: Mr & Mrs Carter		
Project Address: 5 Rayden Close Littlehampton West Sussex		
Drawing Title: Existing and Proposed Plans and Elevations, Site Location Plan and Site Block Plan		
Drawing Number: 1218.01		
Scale: As stated printed @ A1		
Date: 14/06/2019		