
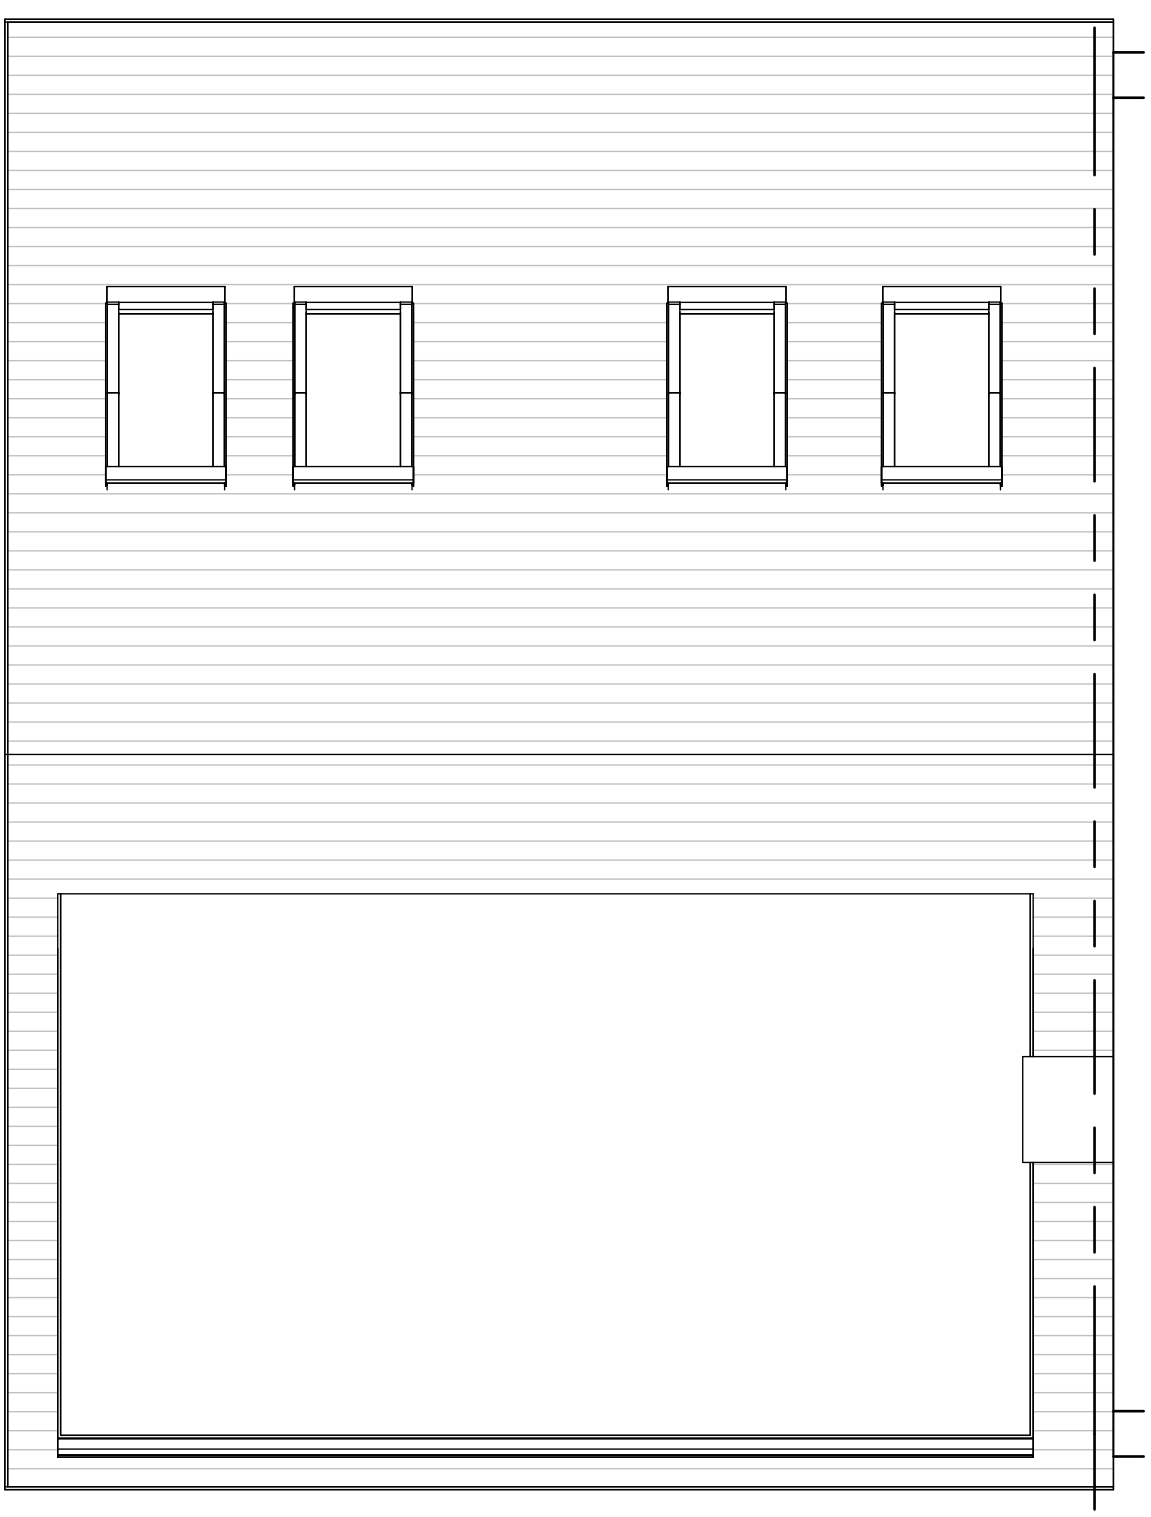
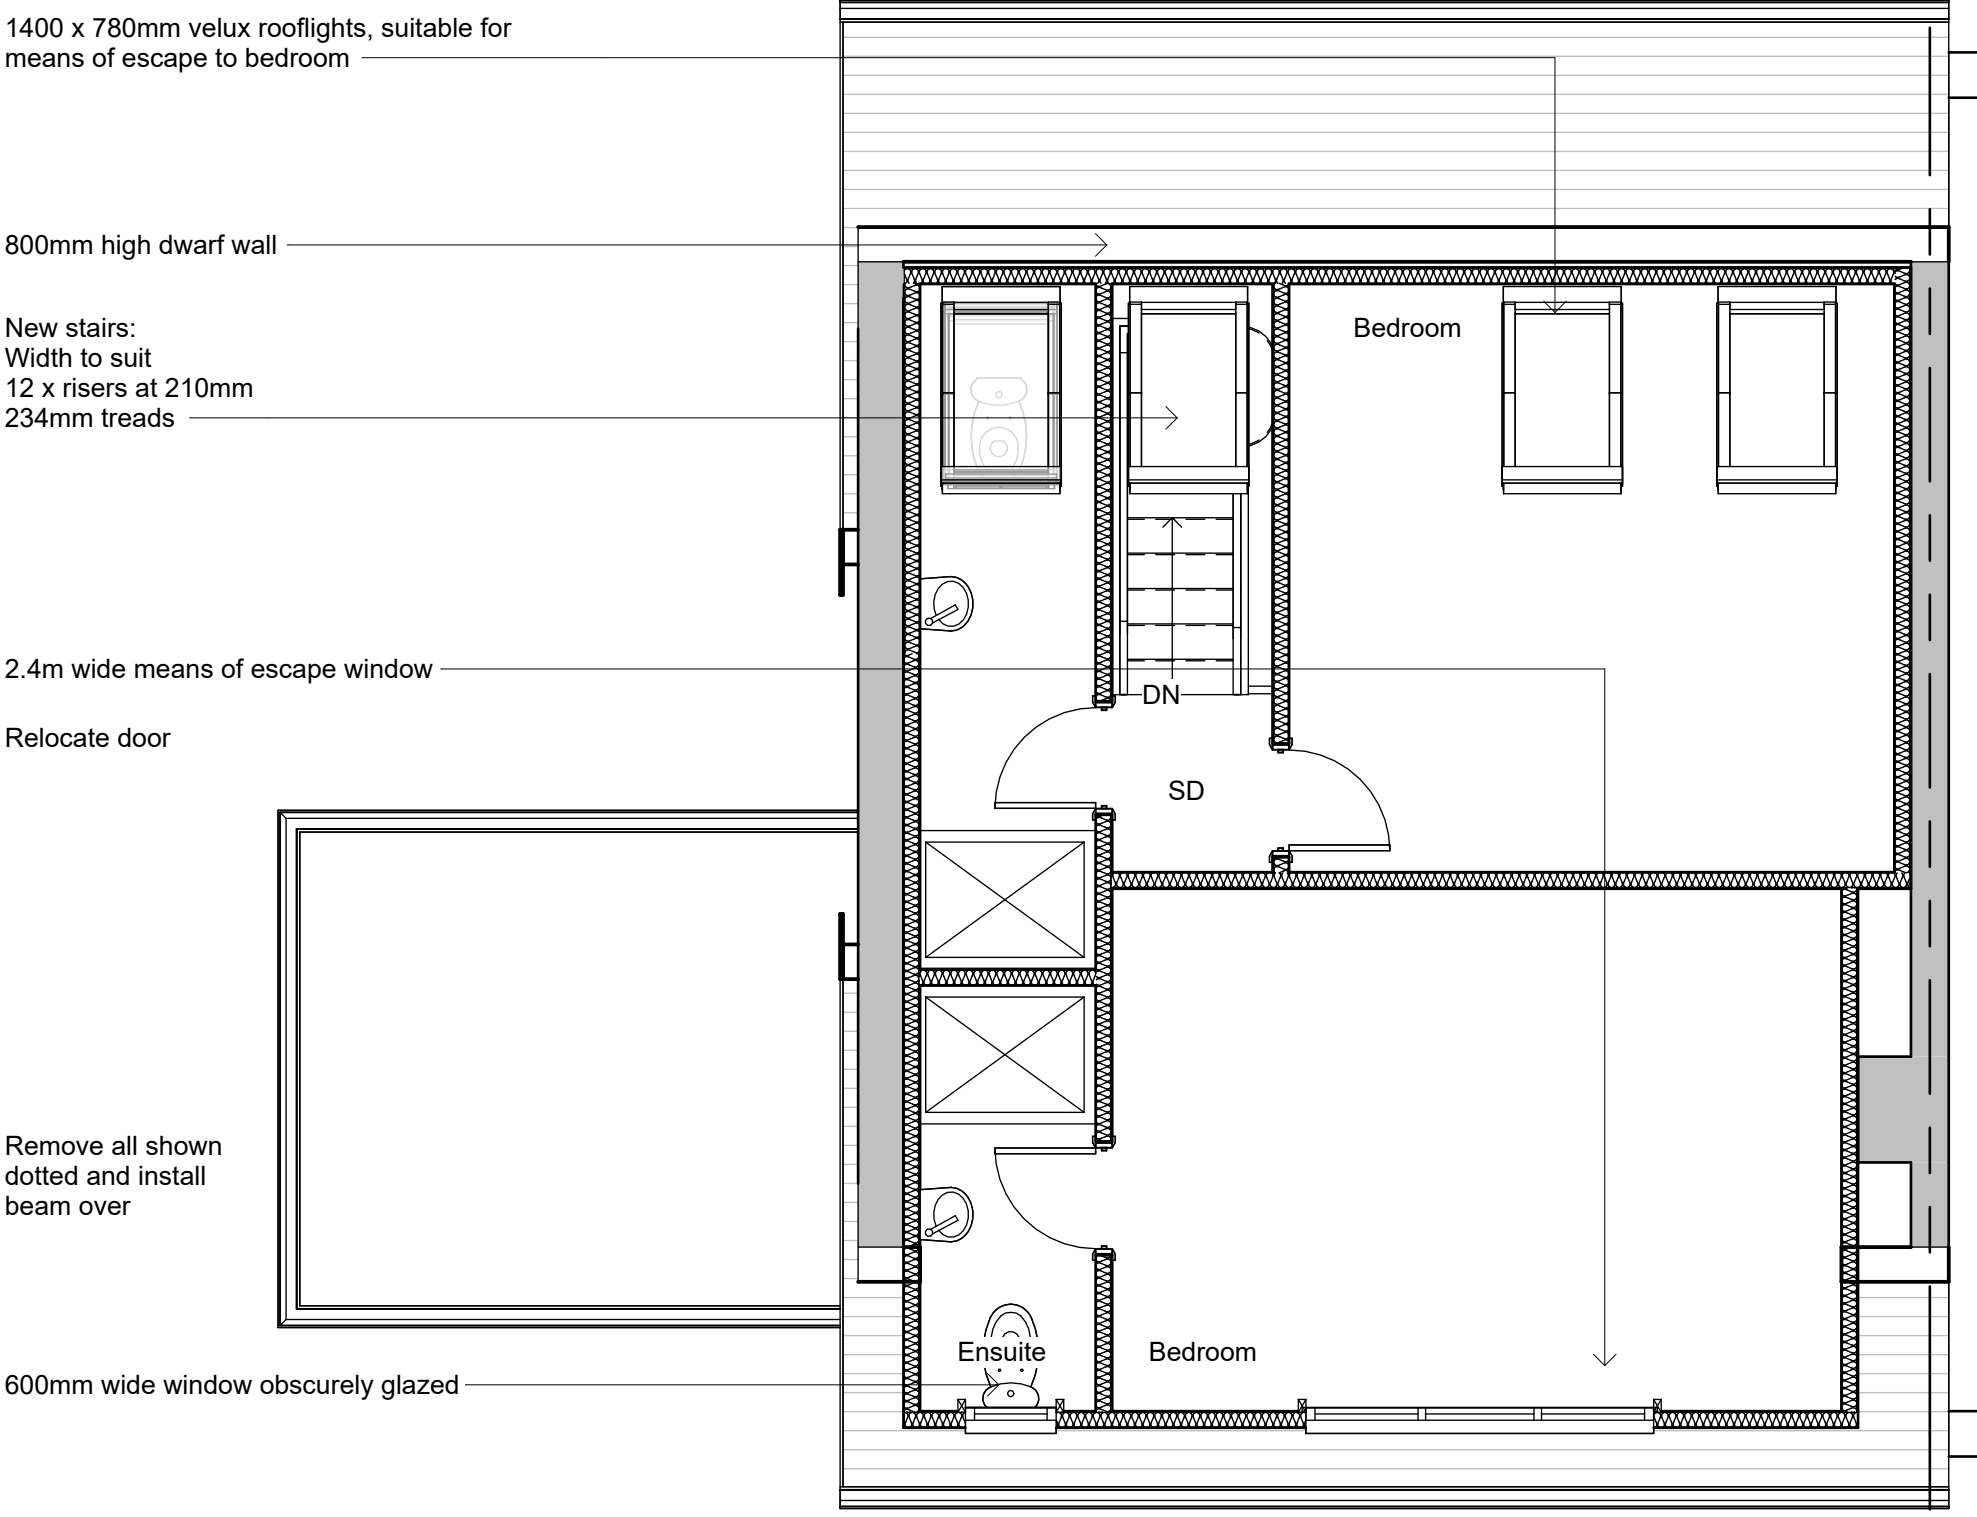


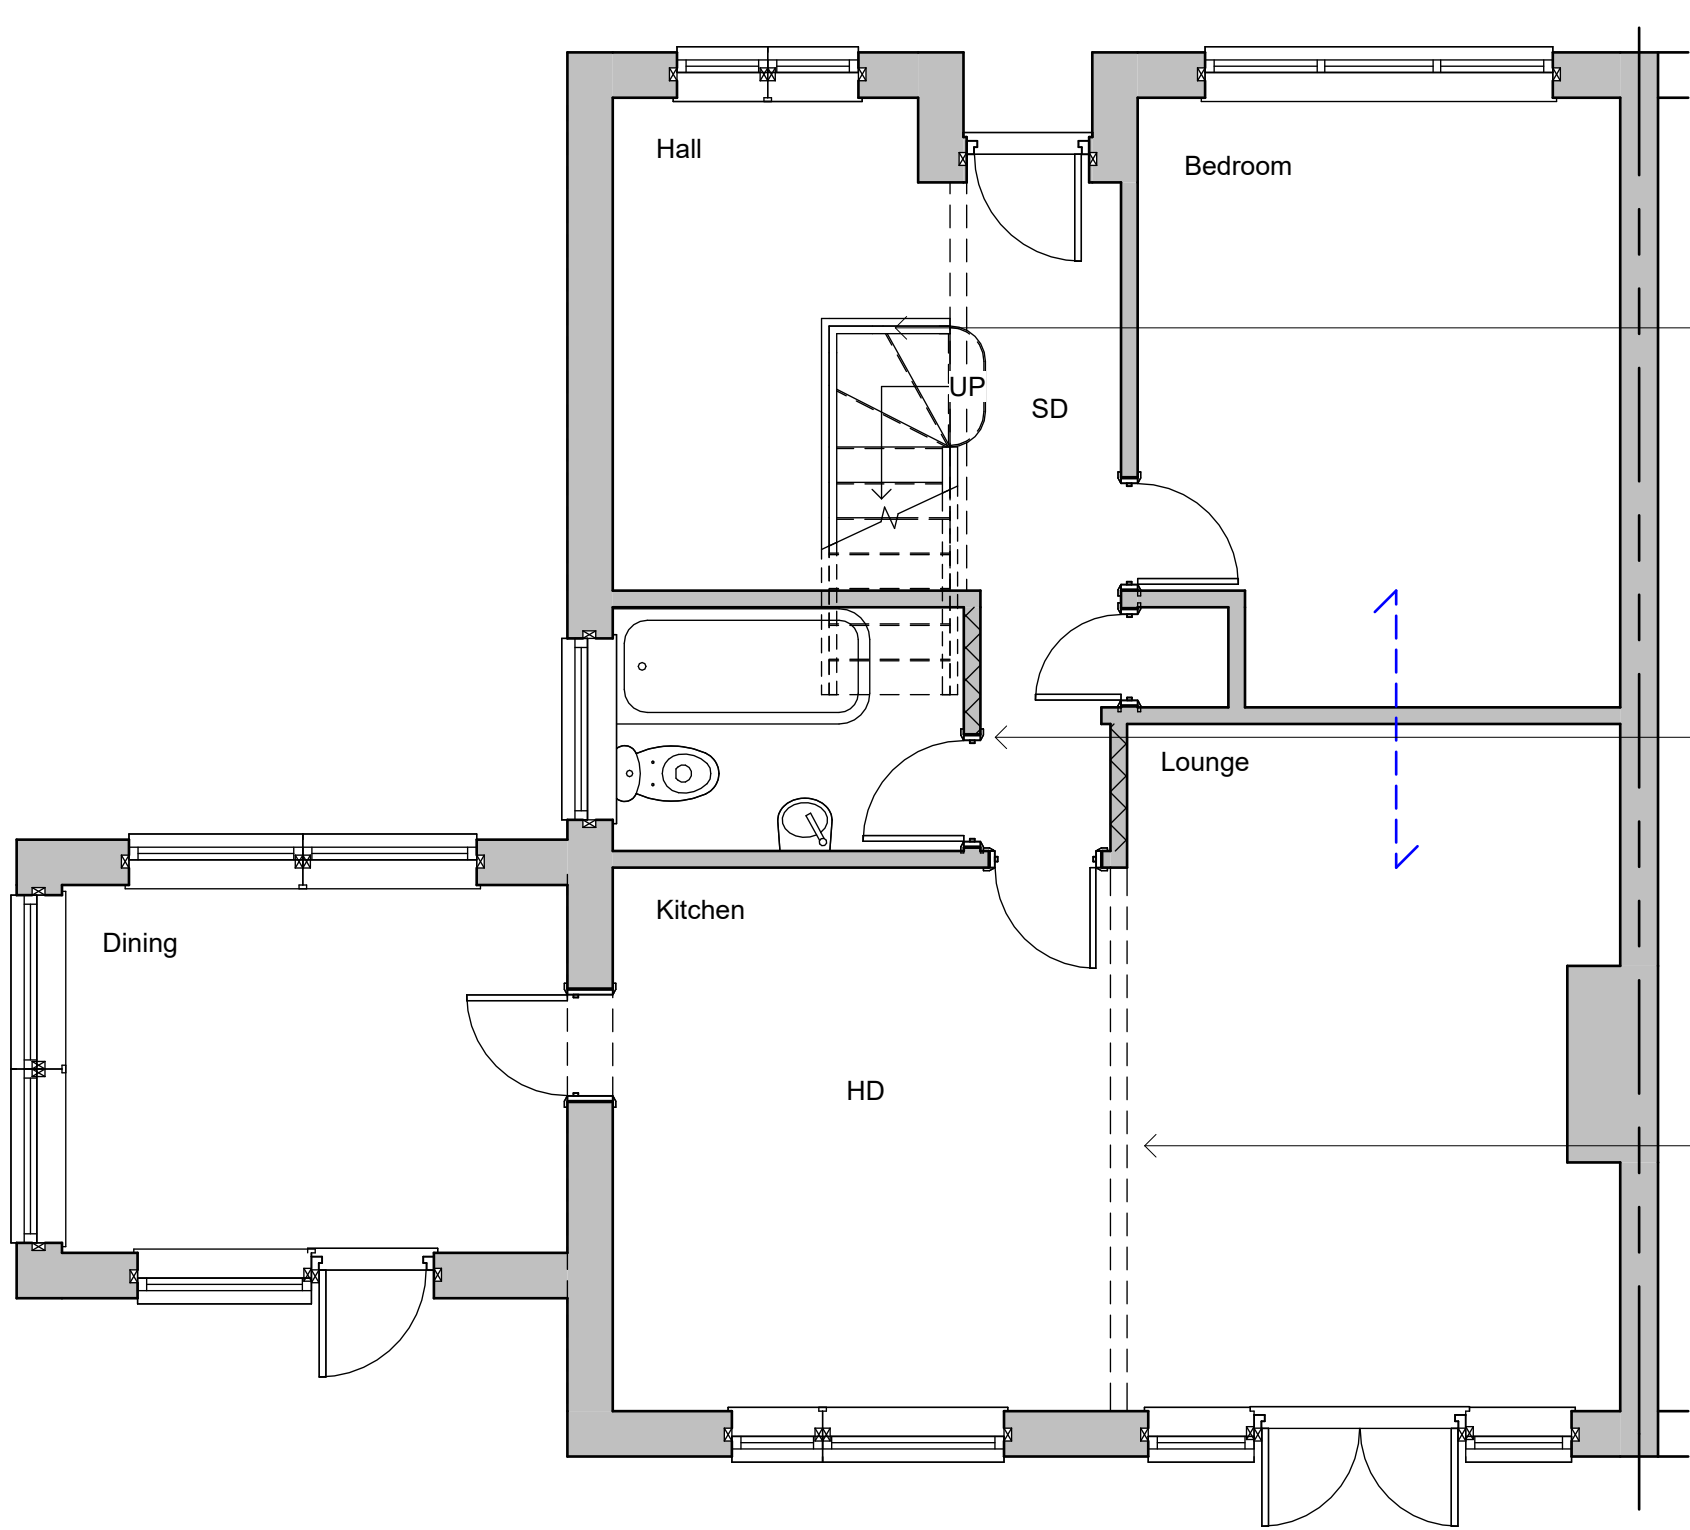

Ground Floor

1:50

First Floor

1:50

Roof Plan


1:50



Front Elevation

East


1:100

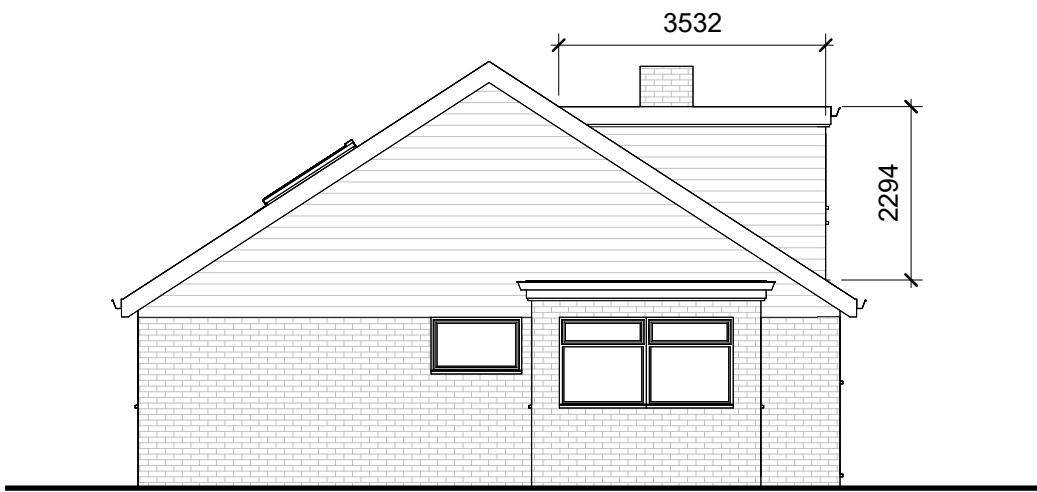

Side Elevation

North


1:100

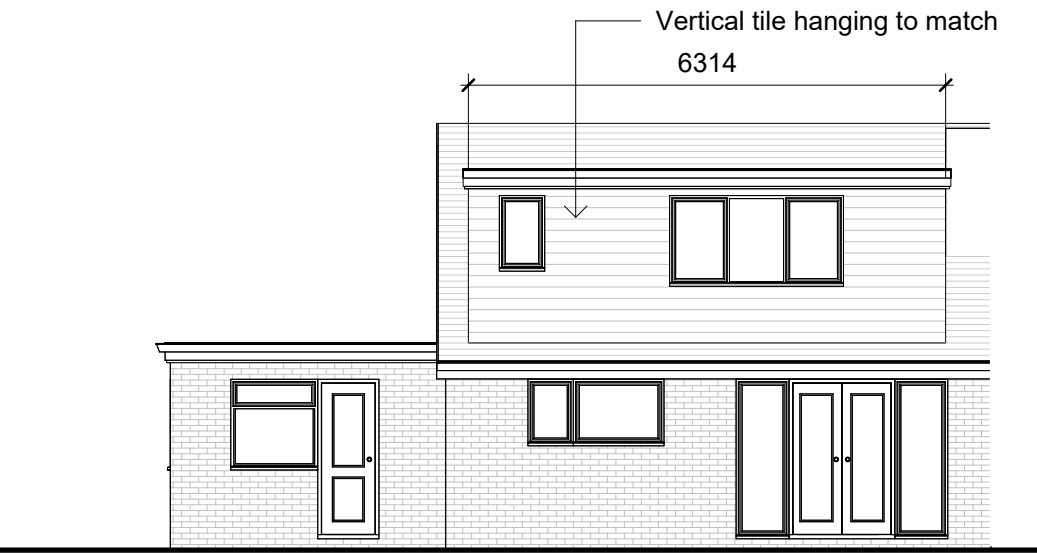

Rear Elevation

West

1:100

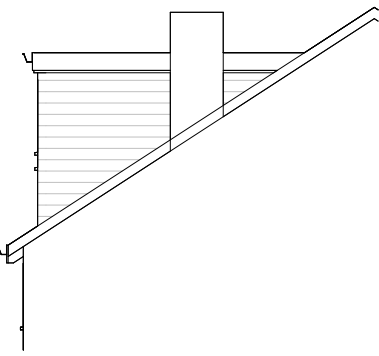


Side Elevation

South

1:100

Revisions

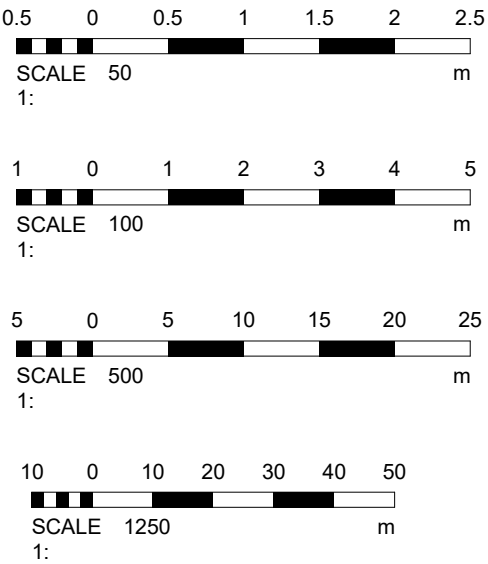

Cubic content calculation:

Rear dormer:

$6.314 \times 3.532 \times 2.294 / 2 = 25.57\text{m}^3$

Therefore complies as under 50m³

Materials

Drawing Number	2026/138	Sheet	2 of 2
Size	A1	Scale	1:50, 1:100, 1:500, 1:1250

Project	Proposed details August 2026
---------	---------------------------------

Job Title	111 Oakcroft Gardens Littlehampton BN17 6LU
-----------	---

Do Not scale from this drawing except for planning as photocopies will be subject to distortion
Drawings to be read in conjunction with all other Designers and structural engineers contract drawings and specifications:
Any discrepancies must be brought to the attention of the Designer immediately.
The contractor must verify all dimensions by site measurement before ordering materials or manufacturing components
Substitute materials and products to those named will be acceptable if proven to be of equal or higher performance and not in conflict with other elements

M.J.Humphrey Ltd



Mel Humphrey MRICS
9 Aldsworth Avenue
Goring By Sea
West Sussex
BN12 4XQ
Mel@mjhumphrey.co.uk
07701055182

Adam Humphrey MCIOB
21 Pendine Avenue
Worthing
West Sussex
BN11 2NA
Adam@mjhumphrey.co.uk
07812419142