




Rear Elevation
North



Side Elevation
West




Front Elevation
South

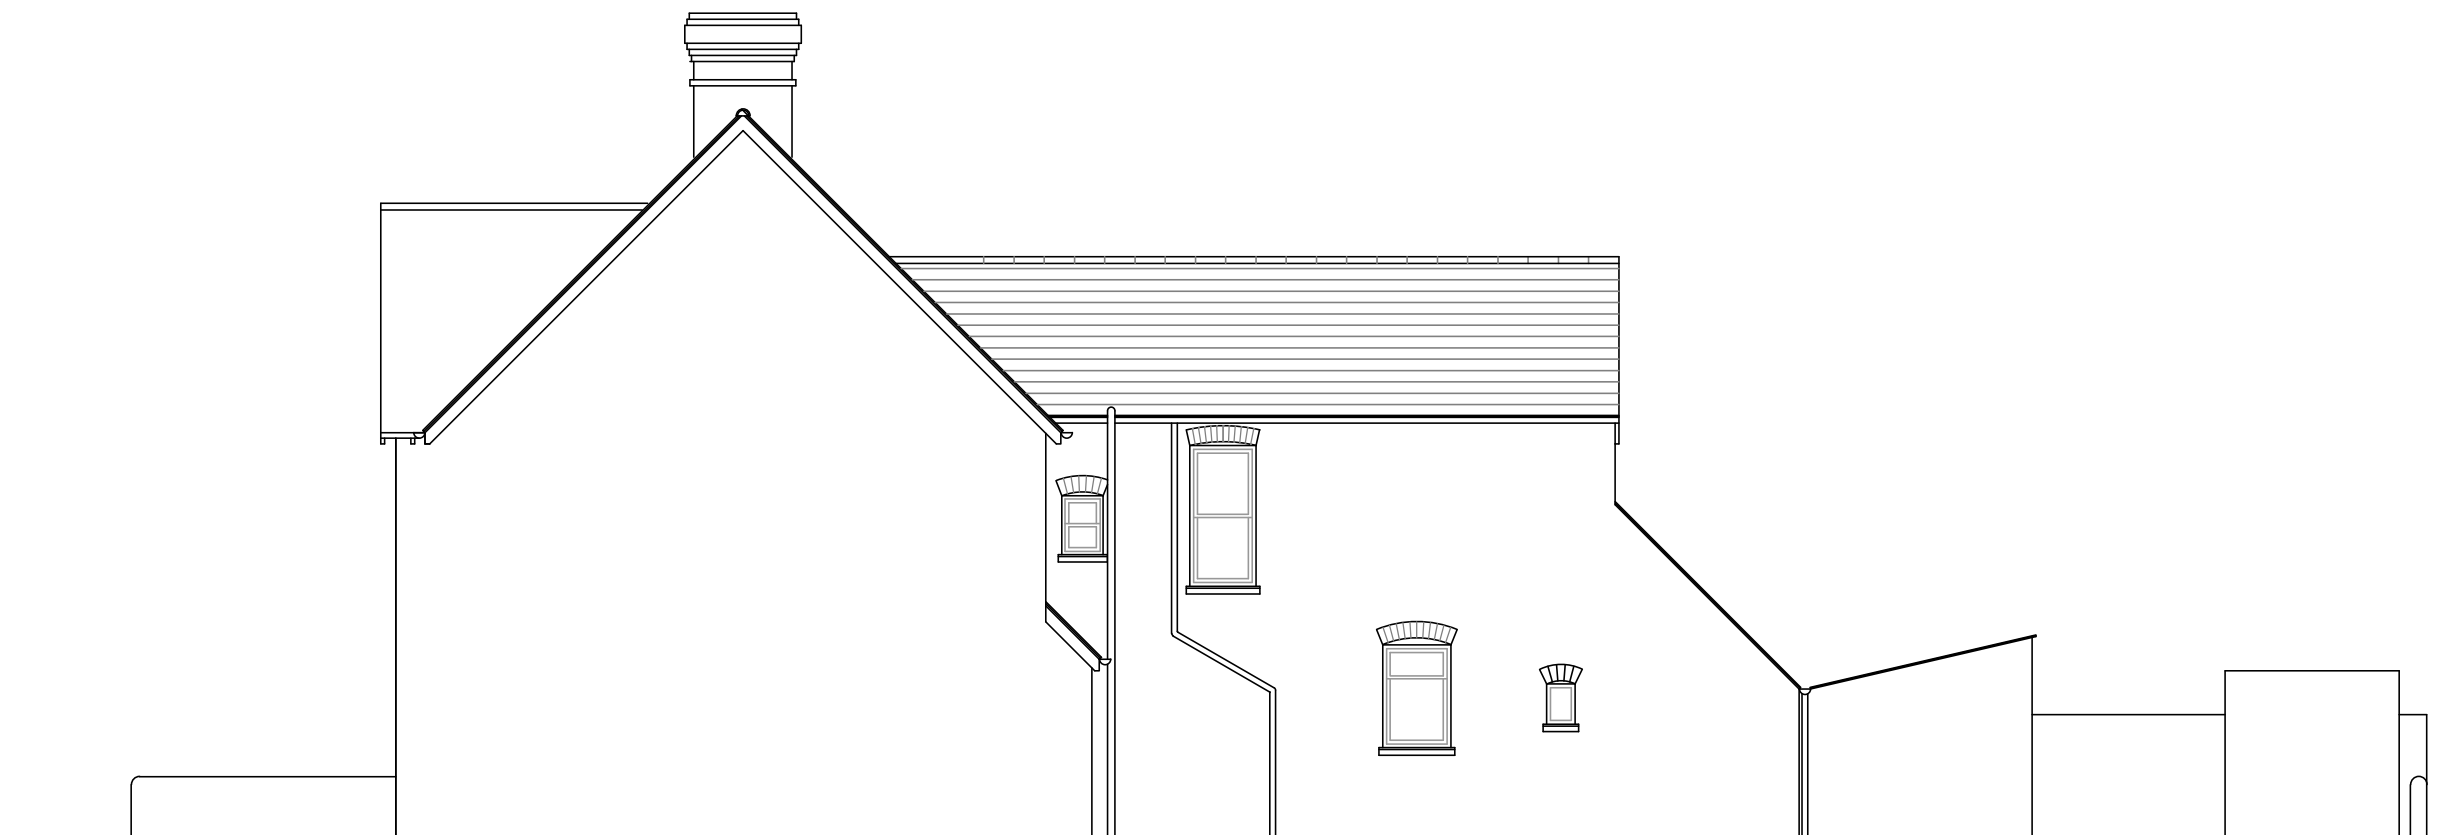

Side Elevation
East

EXISTING
ELEVATIONS
1:100

 

Dimensions & Scales
Do not scale off this drawing unless for Local Authority purposes. The Contractor is responsible for checking all levels, site dimensions etc. prior to ordering materials and starting work on any element.

Any discrepancies or anomalies should be brought to the attention of Caldotec Ltd prior to commencement of the works.

Rev.	Details	Date
A	Checking amendments	12/12/18

FULLER ASSOCIATES
Chartered Surveyors • Architectural Design

10–11 The Parade 01903 774754
Willowhayne Crescent
East Preston www.fuller-associates.co.uk
West Sussex
BN16 1NS

Issued for:	Drawn	Checked
Discussion	KW	KW
Planning Application	KW	KW
Building Control	X	X
Construction Issue	X	X
As Built	X	X

EXISTING ELEVATIONS

Client Mr and Mrs Chambers
Site Address
44 East Ham Road
Littlehampton
West Sussex
BN17 7AP

Printed As Shown on A2
Date 12/12/2018
Drawing Number 183002/02A