




Rear Elevation
North



Side Elevation
West




Front Elevation
South

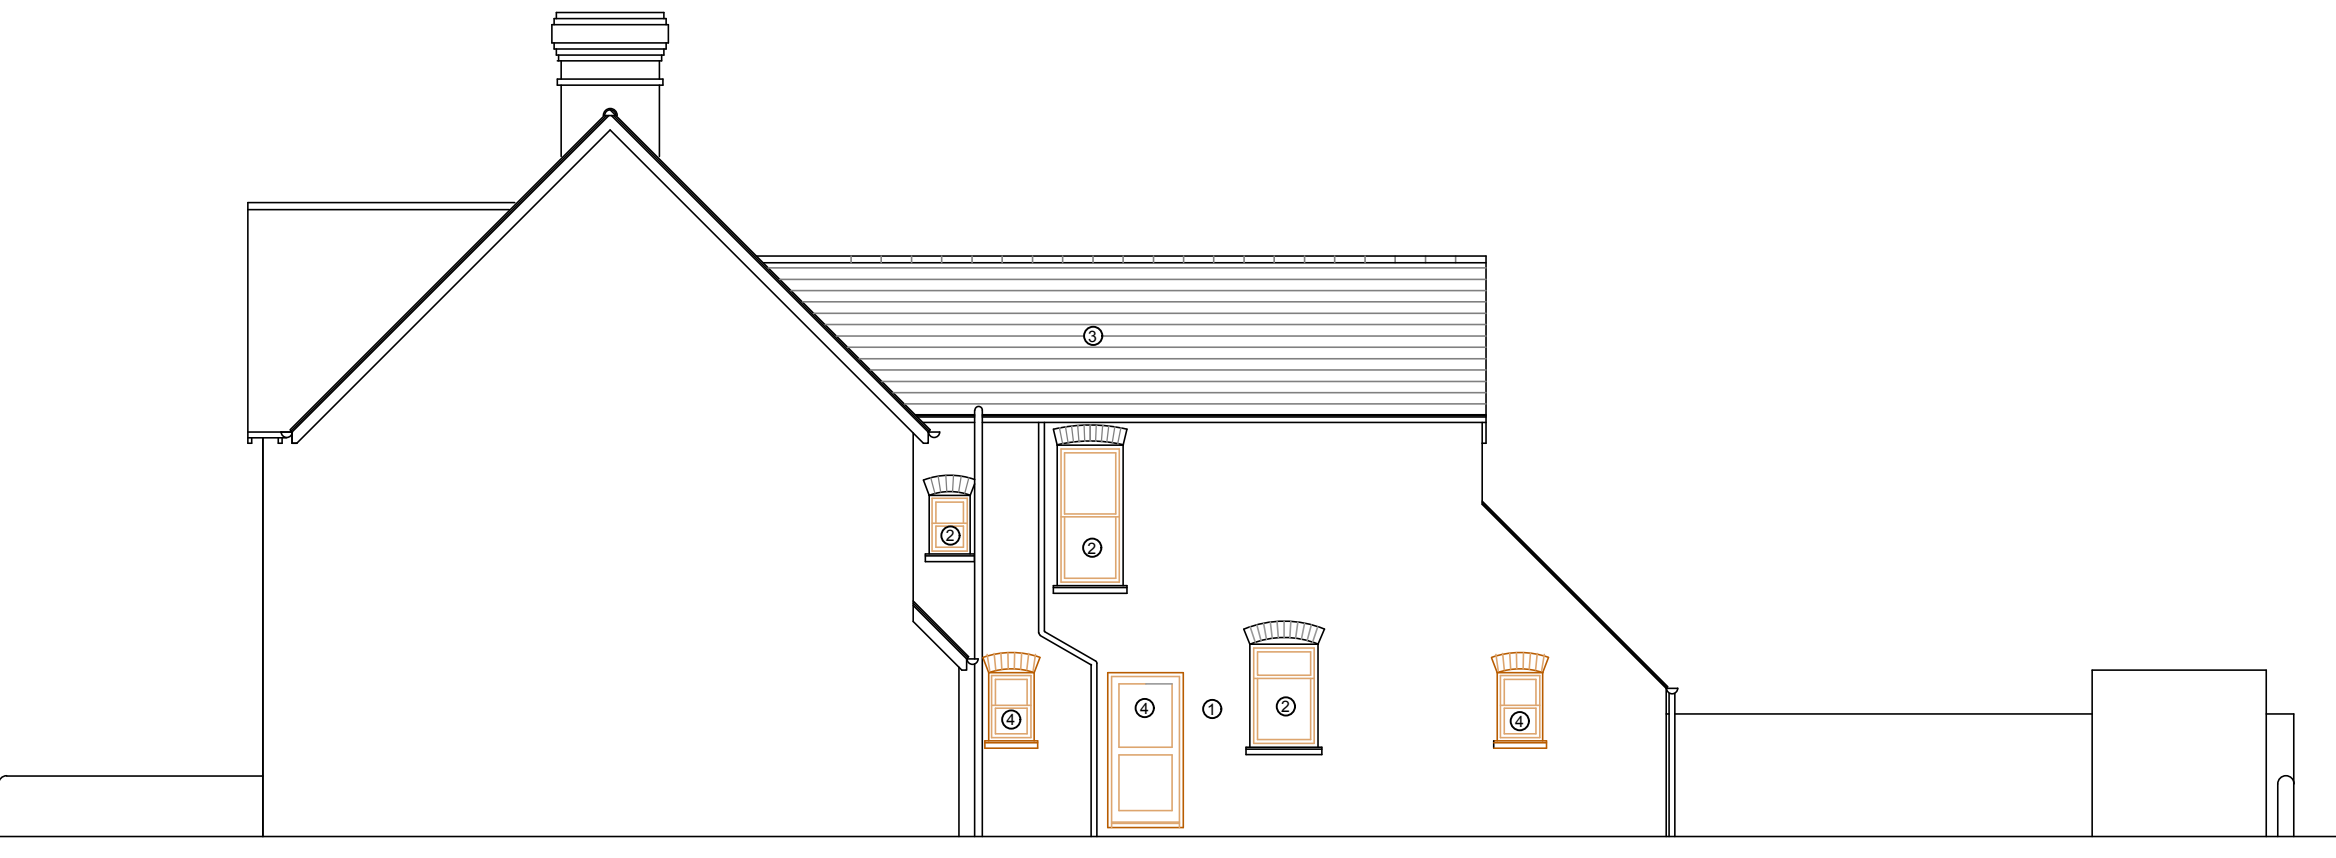

Side Elevation
East

PROPOSED
ELEVATIONS
1:100

- Legend:
- Elevations Key:
- ① _ Existing brick wall
 - ② _ Replacement window
 - ③ _ Existing roof tiles
 - ④ _ Proposed window
 - ⑤ _ New brick wall matching existing

 

Dimensions & Scales
Do not scale off this drawing unless for Local Authority purposes. The Contractor is responsible for checking all levels, site dimensions etc. prior to ordering materials and starting work on any element.

Any discrepancies or anomalies should be brought to the attention of Caldotec Ltd prior to commencement of the works.

Rev.	Details	Date
A	Client Changes to GF Bed 1, Door to exisiting window, change to GF Front door, removal of FF Bed 2 window.	12/12/18
B	Changes to wall in Bed 1 and 2, New window to wardrobe, removal window to Bed 2	14/01/19
C	Replacement windows throughout door alterations bedroom 1	17/01/19

FULLER ASSOCIATES

Chartered Surveyors • Architectural Design

10–11 The Parade
Willowhayne Crescent
East Preston
West Sussex
BN16 1NS

01903 774754
info@fuller-associates.co.uk
www.fuller-associates.co.uk

Issued for:	Drawn	Checked
Discussion	KW	KW
Planning Application	KW	KW
Building Control	X	X
Construction Issue	X	X
As Built	X	X

PROPOSED ELEVATIONS

Client
Site Address
44 East Ham Road
Littlehampton
West Sussex
BN17 7AP

Mr and Mrs Chambers

Printed	As Shown on A2
Date	17/01/2019
Drawing Number	183002/04C