





Existing South Elevation (front)
Scale 1:100 @ A3

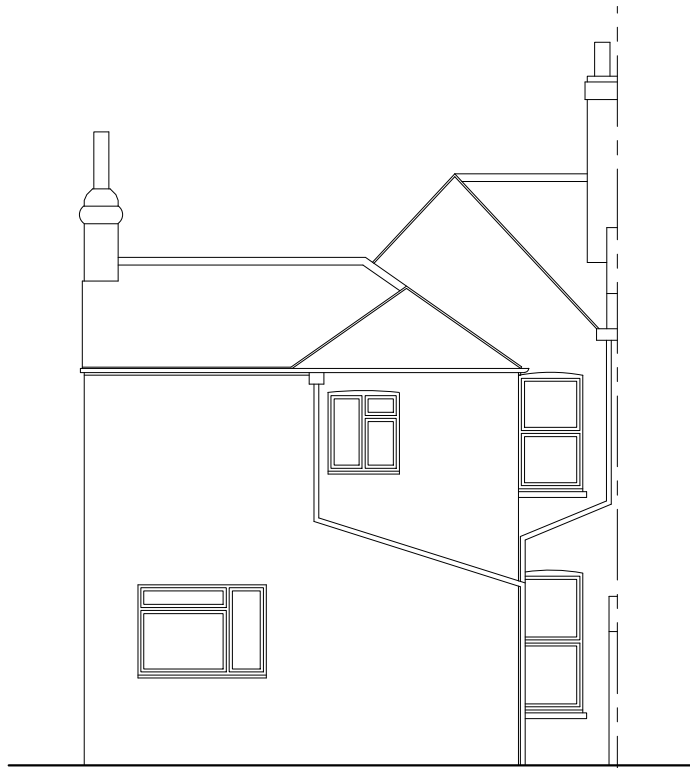

Existing East Elevation (side)
Scale 1:100 @ A3



Existing North Elevation (rear)
Scale 1:100 @ A3

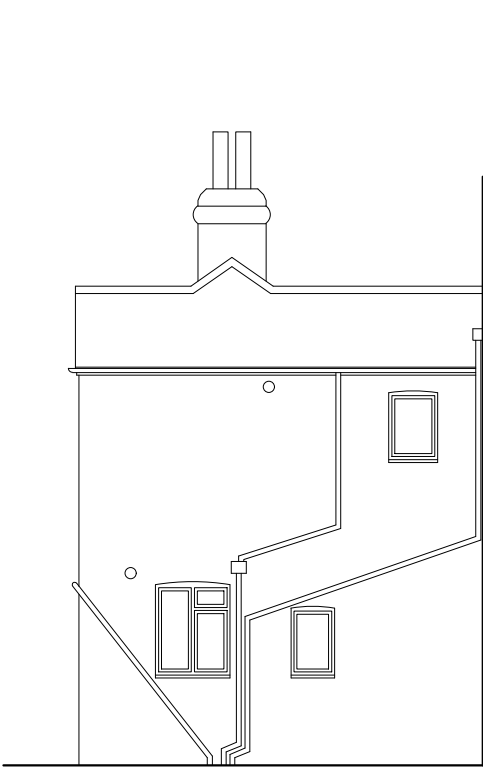

Existing West Elevation (side)
Scale 1:100 @ A3

client	project	drawing	date	drawn	drawing no	revision
East Street Dental Surgery	Extension at 53 East Street, Littlehampton, BN17 6AU	Existing Elevations	Jan 16	pd	0228 / 101	-
			scale	CAD file name:		
			1:100 @ A3			

No dimensions to be scaled from drawing except for planning purposes. The contractor should check all dimensions on site.

Peter Davey Ltd
construction consultants
49 Park Drive
Rustington
West Sussex BN16 3DY
Tel: 01903 773105
Mob: 07941 402217
Email: peterdavey67@btinternet.com