





Proposed South Elevation (front)  
Scale 1:100 @ A3



Proposed East Elevation (side)  
Scale 1:100 @ A3

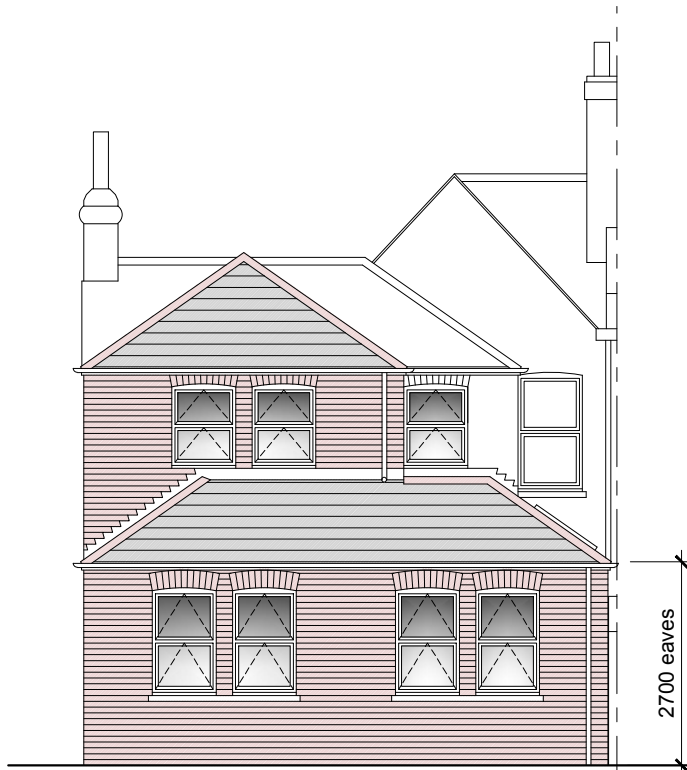

Proposed North Elevation (rear)  
Scale 1:100 @ A3

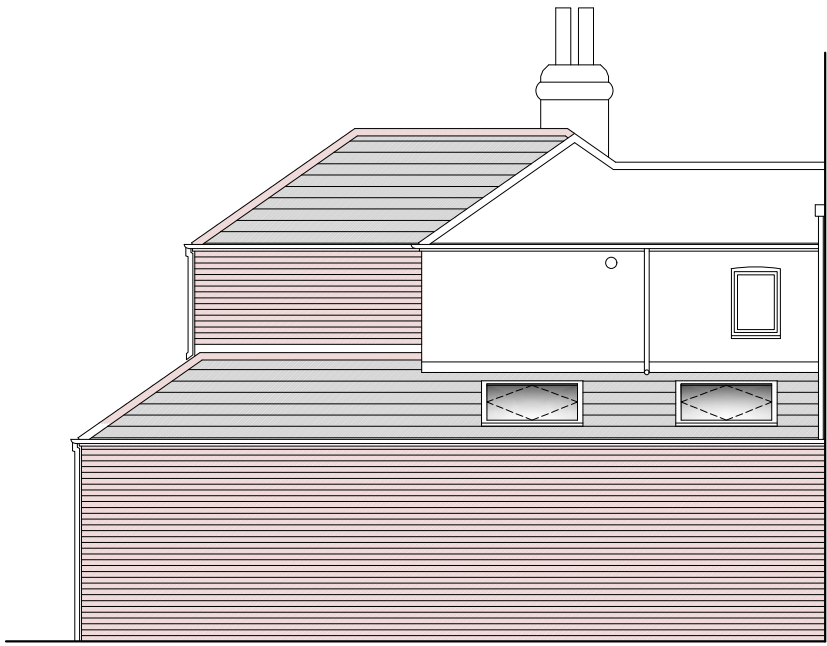

Proposed West Elevation (side)  
Scale 1:100 @ A3

**Material Schedule:**

**New Walls:**  
Stock brickwork to match existing.

**New Roof:**  
Natural slate to match existing.  
Red clay angle ridge tile.  
EPDM rubber to flat top.

**New Doors / Windows:**  
White uPVC windows.

**New Skylights:**  
Velux rooflights (obscure glass to WC).

**Rainwater Goods:**  
Black uPVC to match existing.

|                            |                                                            |                                 |            |                |            |          |
|----------------------------|------------------------------------------------------------|---------------------------------|------------|----------------|------------|----------|
| client                     | project                                                    | drawing                         | date       | drawn          | drawing no | revision |
| East Street Dental Surgery | Extension at<br>53 East Street,<br>Littlehampton, BN17 6AU | Alternative Proposed Elevations | Sept 16    | pd             | 0228 / 104 | -        |
|                            |                                                            |                                 | scale      | CAD file name: |            |          |
|                            |                                                            |                                 | 1:100 @ A3 |                |            |          |

No dimensions to be scaled from drawing except for planning purposes. The contractor should check all dimensions on site.

**Peter Davey Ltd**  
construction consultants  
49 Park Drive  
Rustington  
West Sussex BN16 3DY  
Tel: 01903 773105  
Mob: 07941 402217  
Email: peterdavey67@btinternet.com