

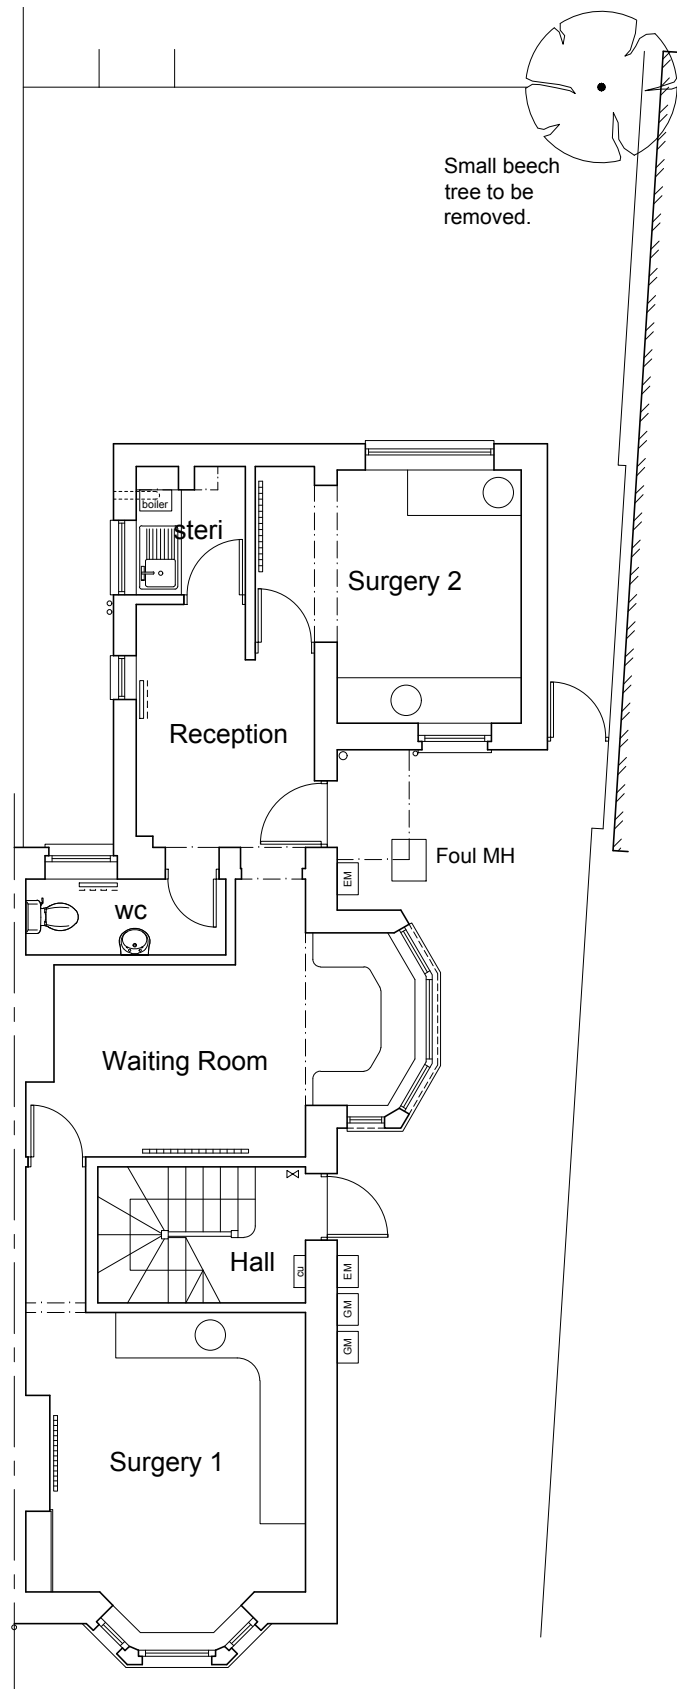


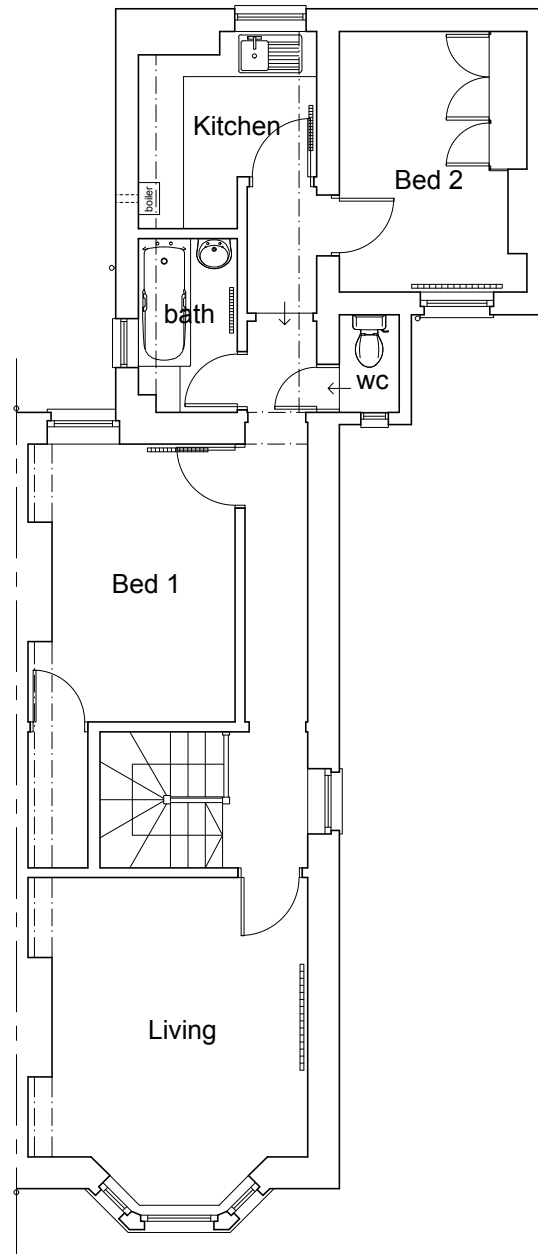

Existing Ground Floor Plan


Scale 1:100 @ A3

Rev B. 15.01.18 Minor amendment.
Rev A. 30.10.17 Minor amendment.

 



Existing First Floor Plan

Scale 1:100 @ A3

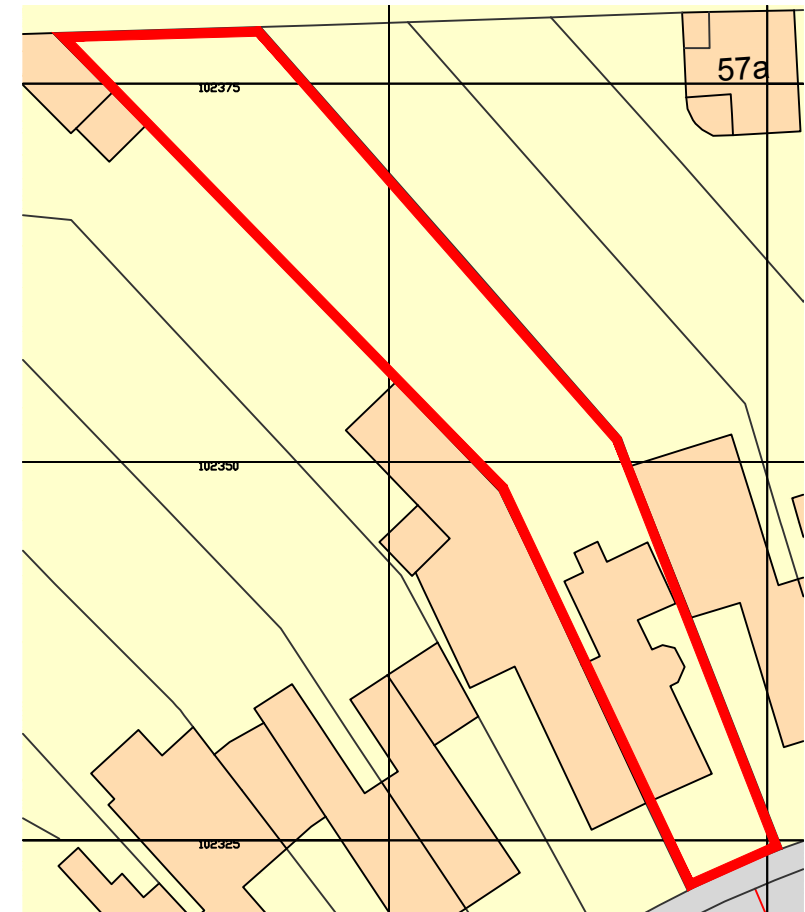

Site / Block Plan

Scale 1:500 @ A3

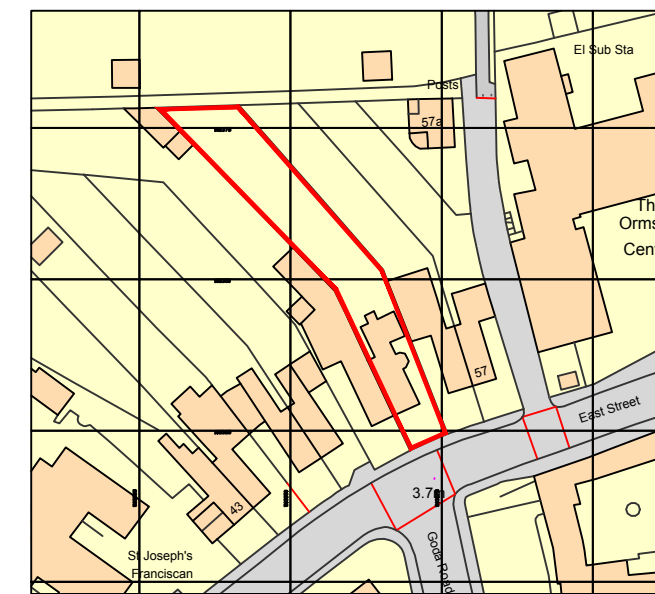 

Ordnance Survey, (c) Crown Copyright 2017. All rights reserved. Licence number 100022432

Location Plan

Scale 1:500 @ A3



client	project	drawing	date	drawn	drawing no	revision
East Street Dental Surgery	Extension at 53 East Street, Littlehampton, BN17 6AU	Existing Floor Plans	Jan 16	pd	0228 / 100	B
			scale		CAD file name:	
			1:100 @ A3			

No dimensions to be scaled from drawing except for planning purposes. The contractor should check all dimensions on site.

Peter Davey Ltd
construction consultants

49 Park Drive
Rustington
West Sussex BN16 3DY
Tel: 01903 773105
Mob: 07941 402217
Email: peterdavey67@btinternet.com