





Proposed South Elevation (front)
Scale 1:100 @ A3



Proposed East Elevation (side)
Scale 1:100 @ A3

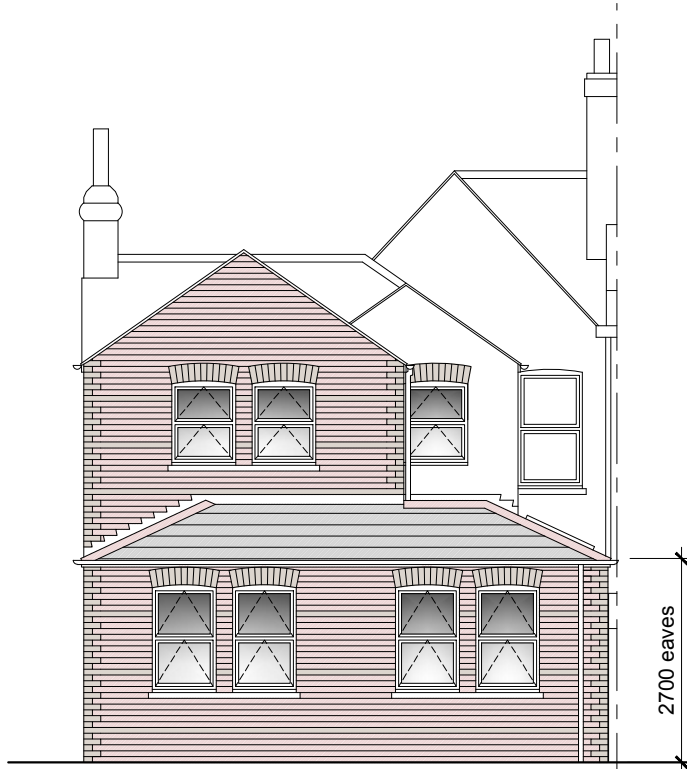

Proposed North Elevation (rear)
Scale 1:100 @ A3

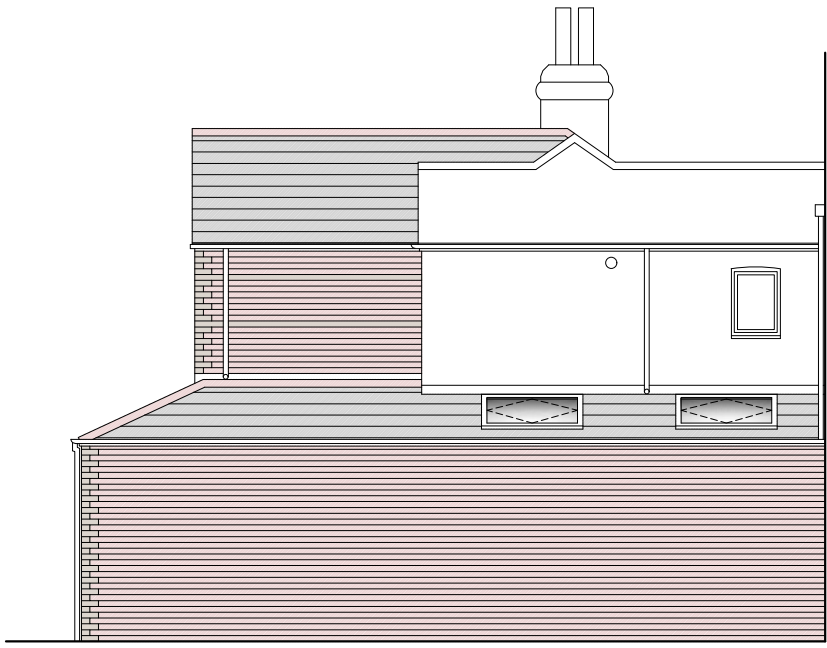

Proposed West Elevation (side)
Scale 1:100 @ A3

Material Schedule:

New Walls:
Stock brickwork to match existing.
Red brick quoins and string courses.

New Roof:
Natural slate to match existing.
Red clay angle ridge tile.
EPDM rubber to flat top.

New Doors / Windows:
White uPVC windows.

New Skylights:
Velux rooflights (obscure glass to WC).

Rainwater Goods:
Black uPVC to match existing.

Rev A. 09.04.18 Hip amended to gable & string courses added.

client	project	drawing	date	drawn	drawing no	revision
East Street Dental Surgery	Extension at 53 East Street, Littlehampton, BN17 6AU	Alternative Proposed Elevations	Sept 16	pd	0228 / 104	A
			scale	CAD file name:		
			1:100 @ A3			

No dimensions to be scaled from drawing except for planning purposes. The contractor should check all dimensions on site.

Peter Davey Ltd
construction consultants
49 Park Drive
Rustington
West Sussex BN16 3DY
Tel: 01903 773105
Mob: 07941 402217
Email: peterdavey67@btinternet.com