



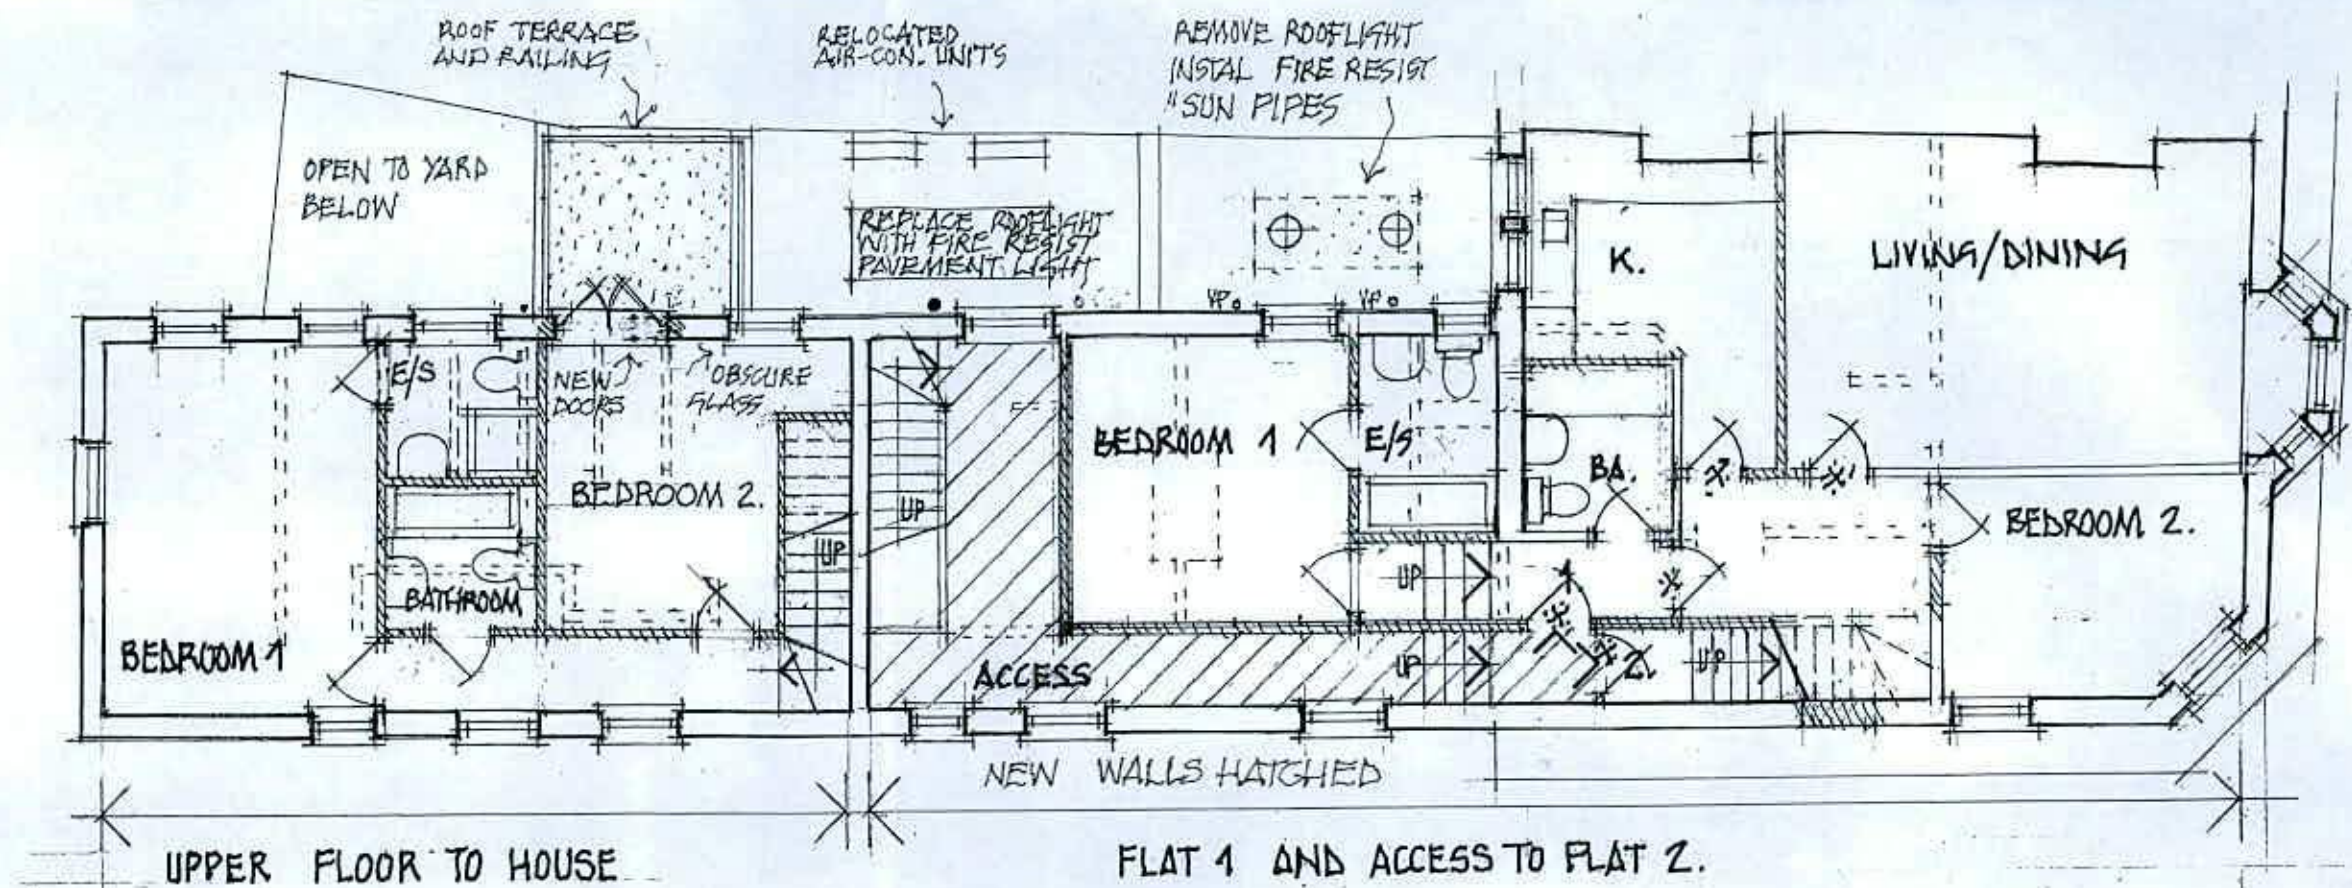

NOTE: NO WALLS TO BE REMOVED  
UNLESS TO STRUCTURAL  
ENGINEERS DETAILS

FIRST FLOOR PLAN

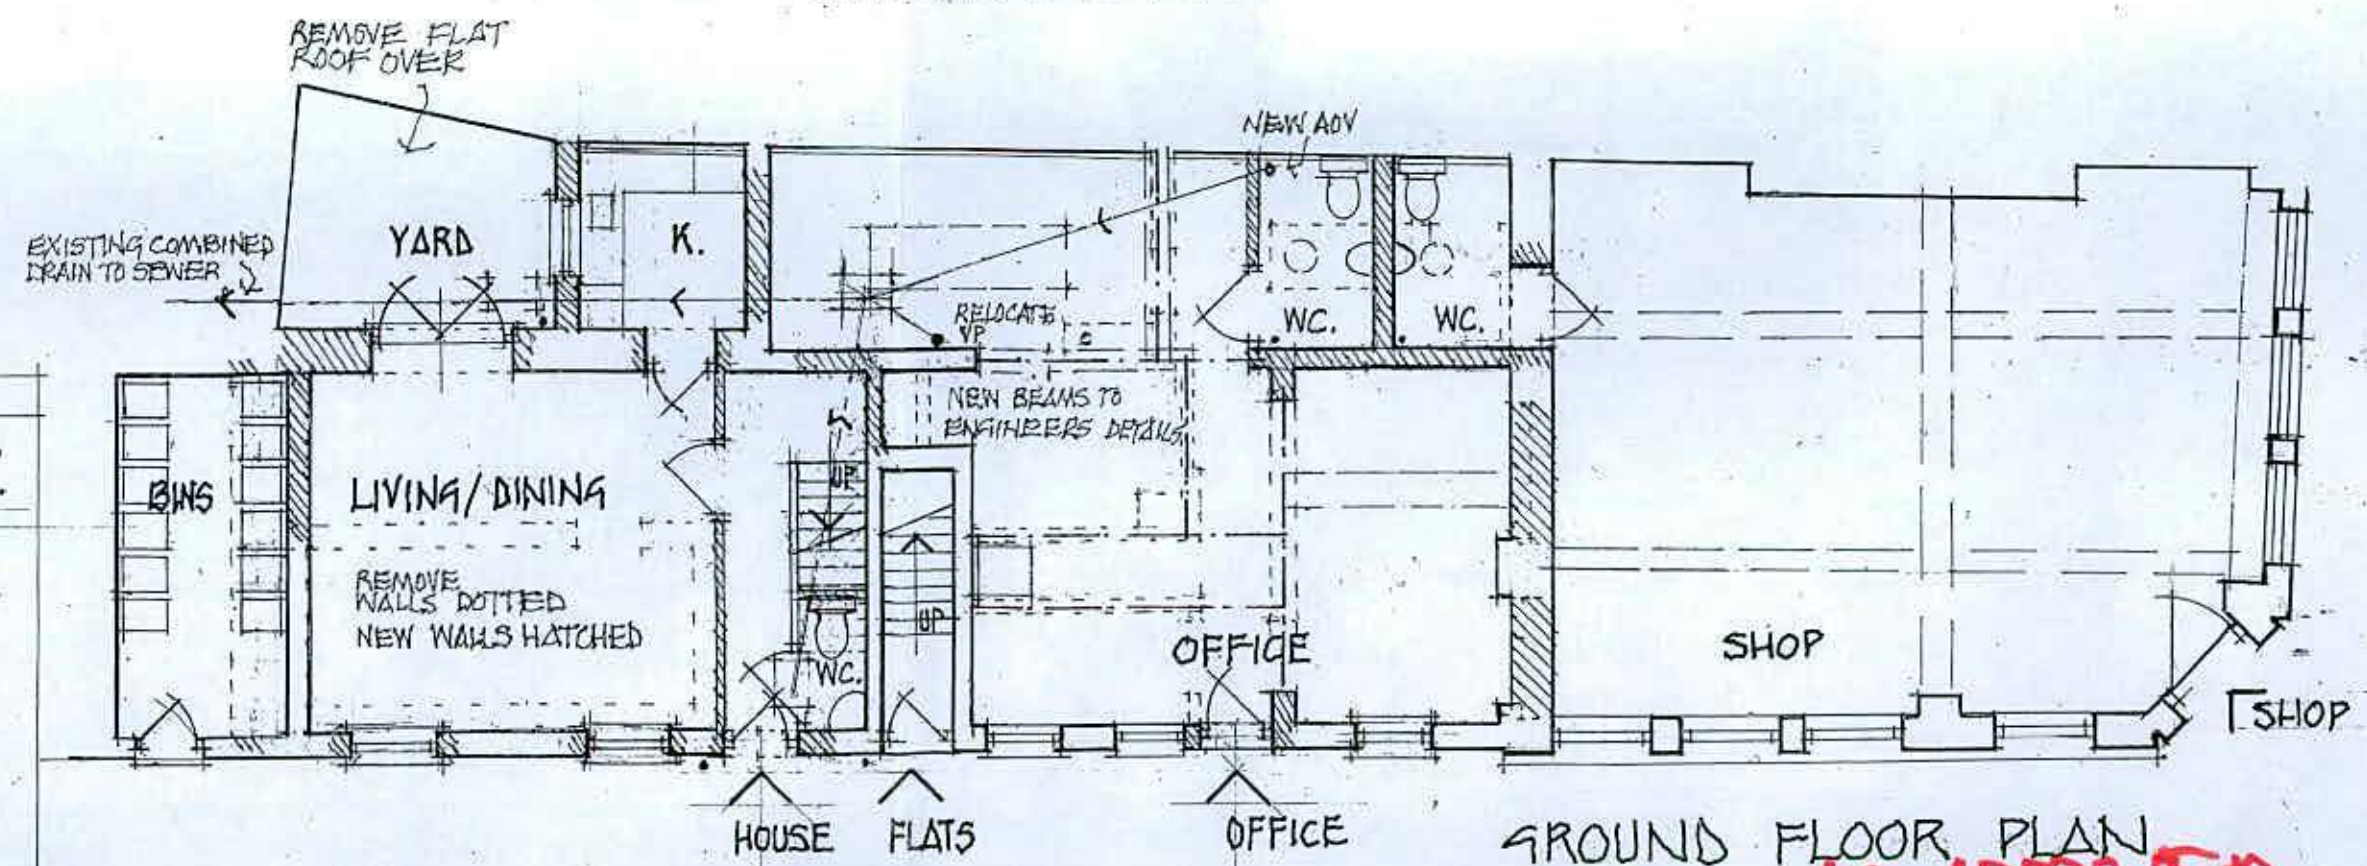

**AS APPROVED**

| REV. | DATE     | REASON                   |
|------|----------|--------------------------|
| A.   | 11.06.18 | READY FOR PLANNING APPN. |
| B.   | 24.06.18 | ALTERED " " " "          |
| C.   | 09.07.18 | DRAIN ADDED              |

GROUND + FIRST FLOOR - PROPOSED  
70 HIGH STREET, LITTLEHAMPTON

SCALE / 1:100 @ A3  
DATE / 21.05.2018  
DWG. NO / 080418/TR.01 "C"

M: 07990 522709