



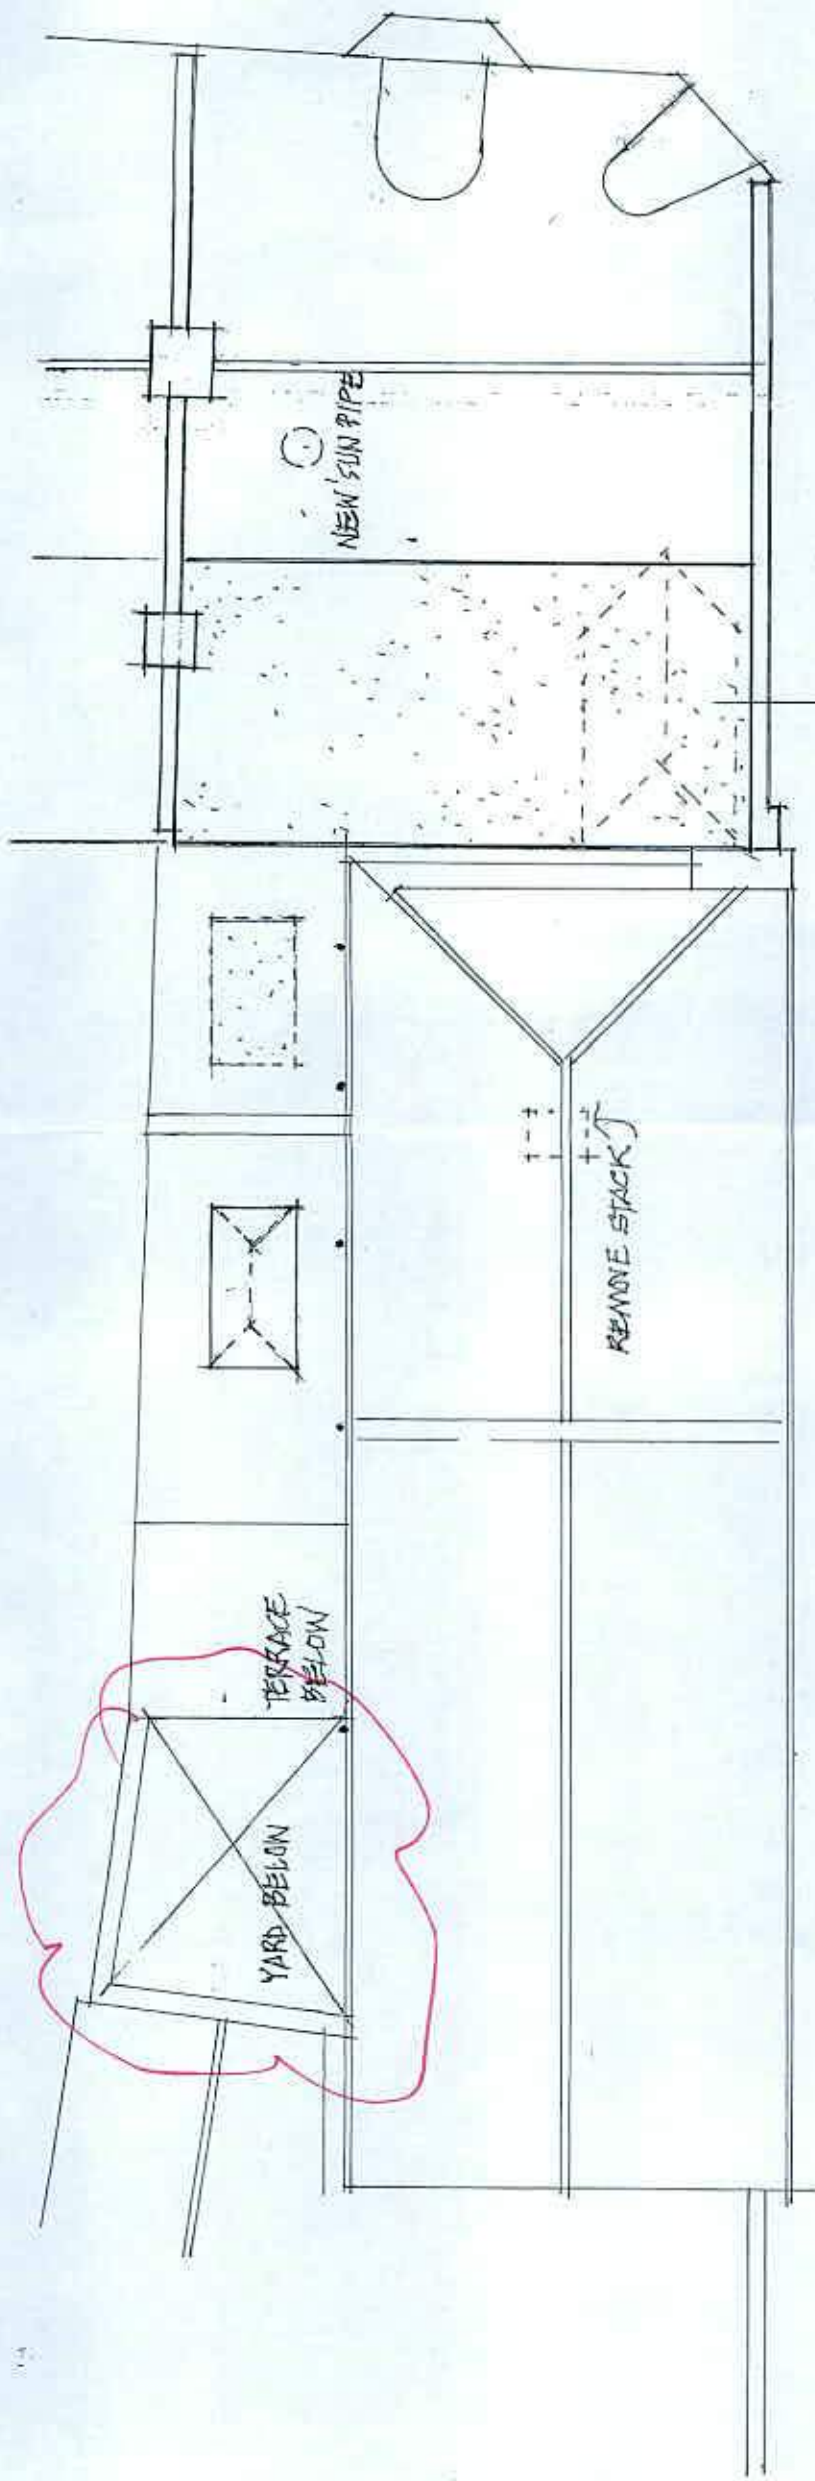


ROOF PLAN - PROPOSED

REMOVE DORMER AND
FORM NEW FLAT ROOF
MATCHING NO. 68
HIGH ST ADJOINING,


NOTE: NO WALLS TO BE REMOVED
UNLESS TO STRUCTURAL
ENGINEERS DETAILS.

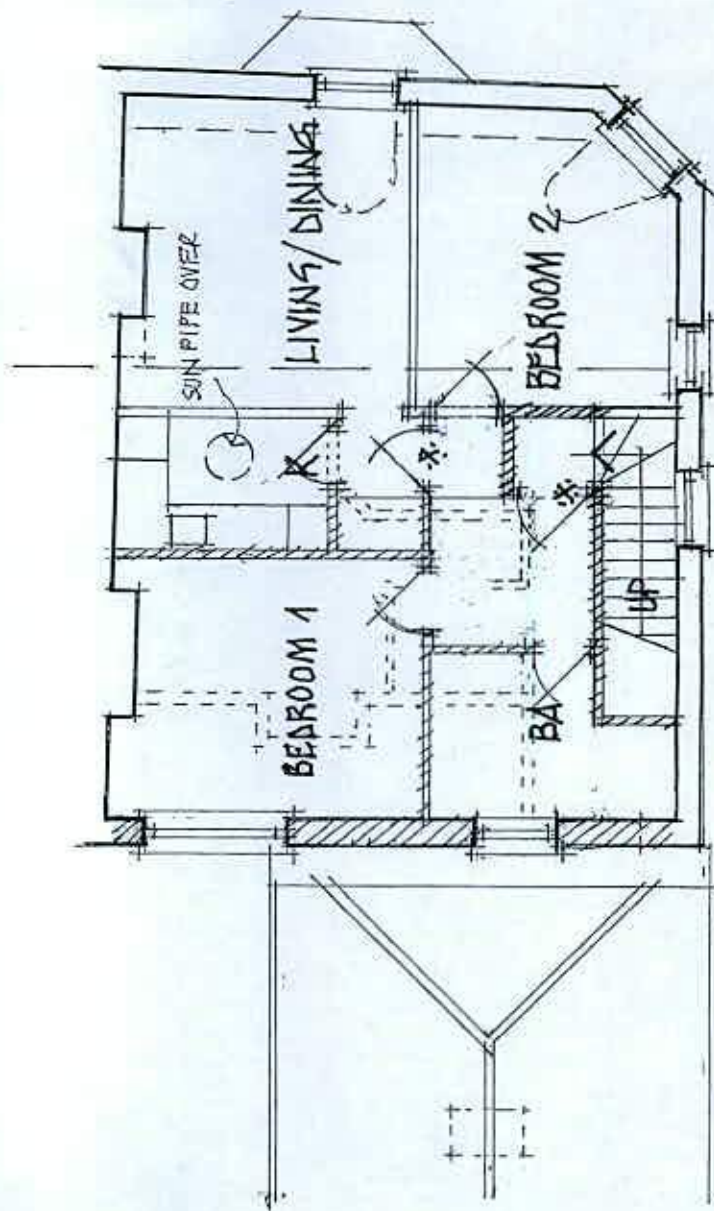

FLAT 2 SECOND FLOOR

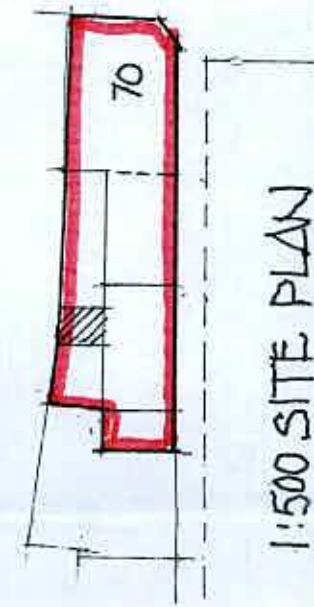

1:500 SITE PLAN

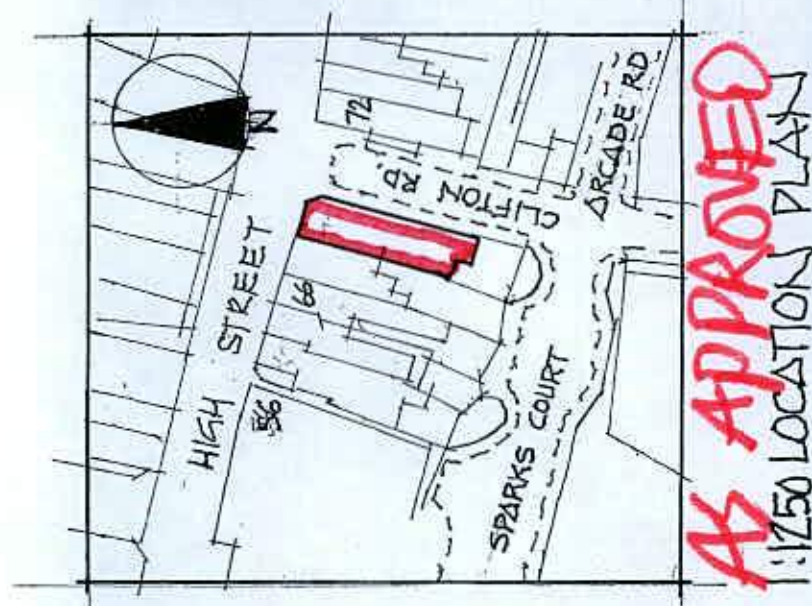

AS APPROVED
1:1250 LOCATION PLAN

REV/A/11.06.18 FOR PLANNING, APPN.

ROOF + SECOND FLOOR PLANS - PROPOSED + SITE + LOCATION

70 HIGH STREET, LITTLEHAMPTON

GRAHAM NICOLLS LTD, BUILDING DESIGN + TECHNOLOGY

M: 07990 522709

SCALE / 1:100 + 1:500 + 1:1250 @ A3

DATE / 22.05.2018

DWG. NO / 080418 / TP.02 'A'