



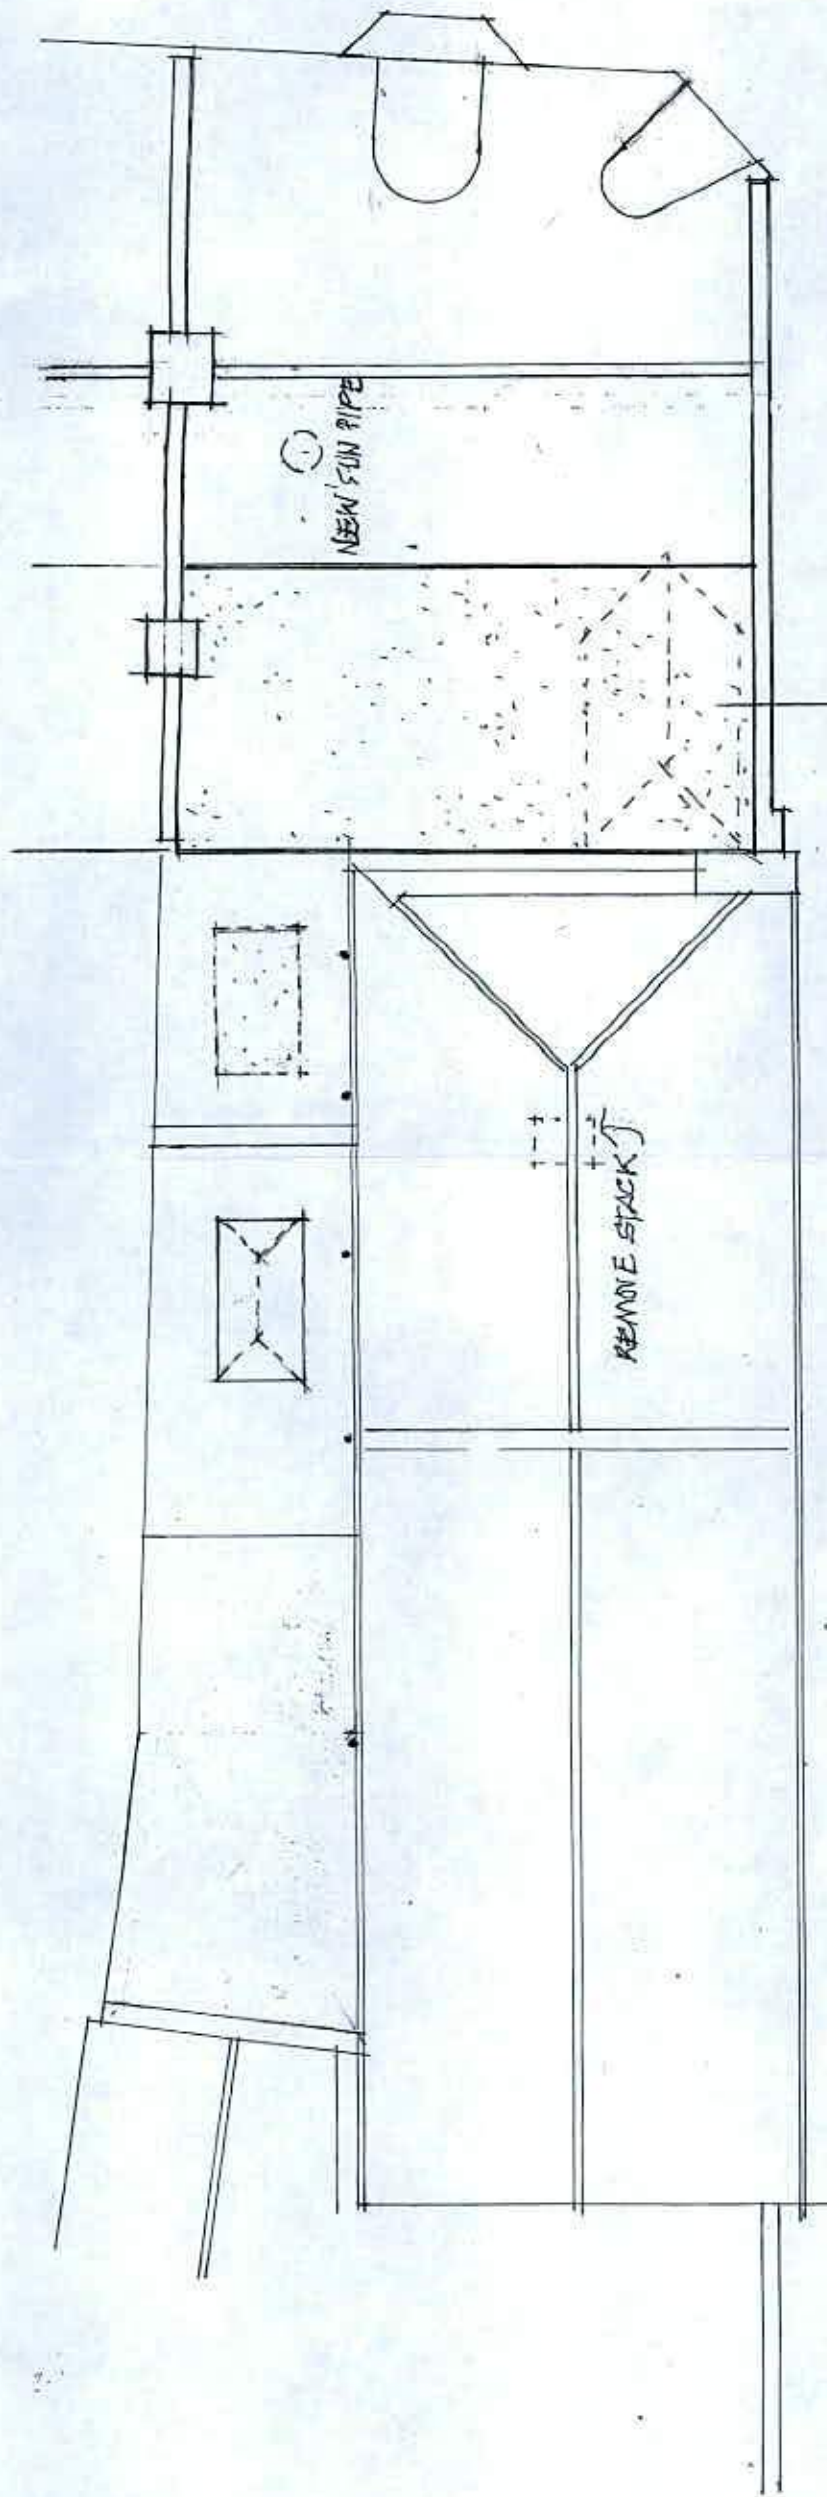


ROOF PLAN - PROPOSED

REMOVE DORMER AND
FORM NEW FLAT ROOF
MATCHING NO. 68
HIGH ST ADJOINING


NOTE: NO WALLS TO BE REMOVED
UNLESS TO STRUCTURAL
ENGINEERS DETAILS.

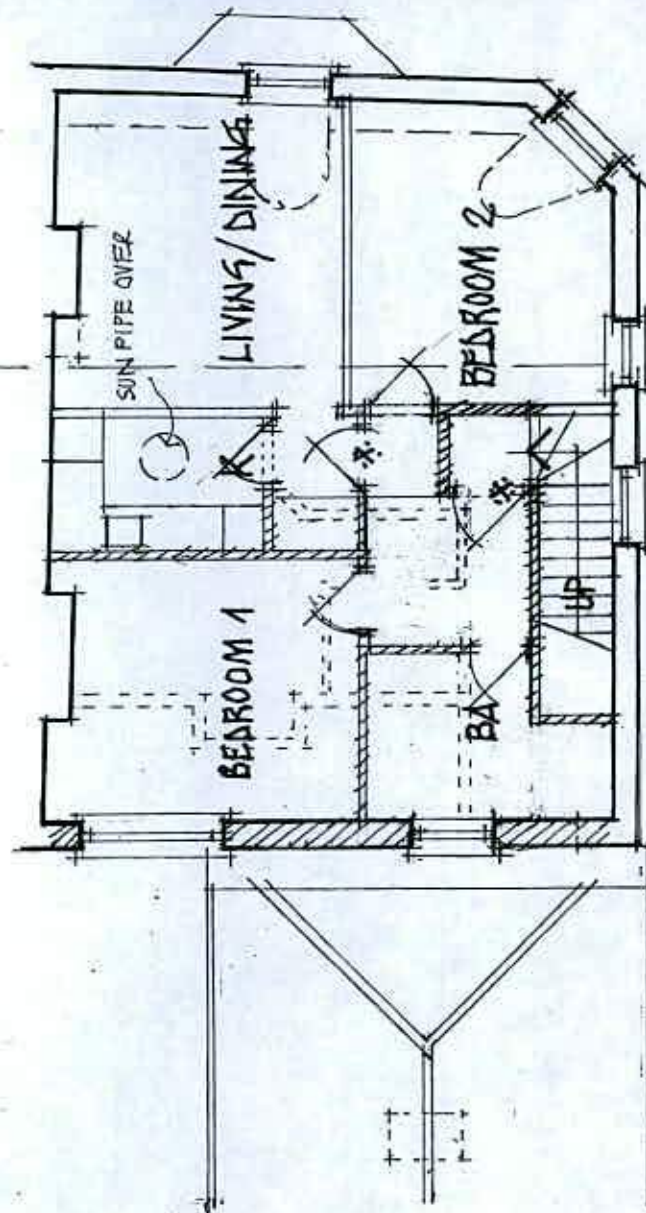

FLAT 2 SECOND FLOOR

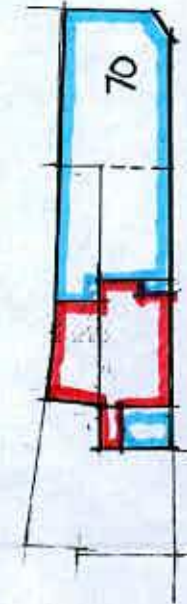

1:500 SITE PLAN

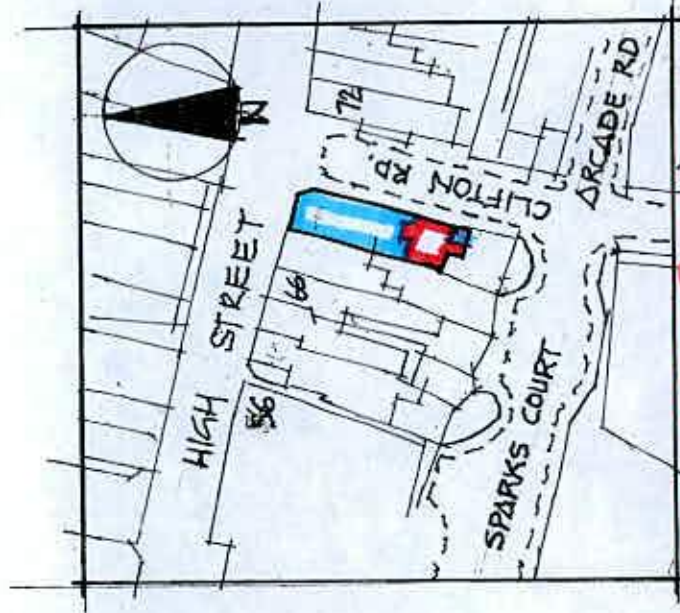

AS PROPOSED
1:1250 LOCATION PLAN

REV'D 11.06.18 FOR PLANNING APPN.
REV'D 11.11.18 TERRACE EXTENDED

ROOF + SECOND FLOOR PLANS - PROPOSED + SITE + LOCATION

70 HIGH STREET, LITTLEHAMPTON

GRAHAM NICOLLS LTD, BUILDING DESIGN + TECHNOLOGY

M:07990 522709

SCALE / 1:100 + 1:500 + 1:1250 CA3

DATE / 22.05.2018

DWG NO / 080418 / TP.02 'B'