



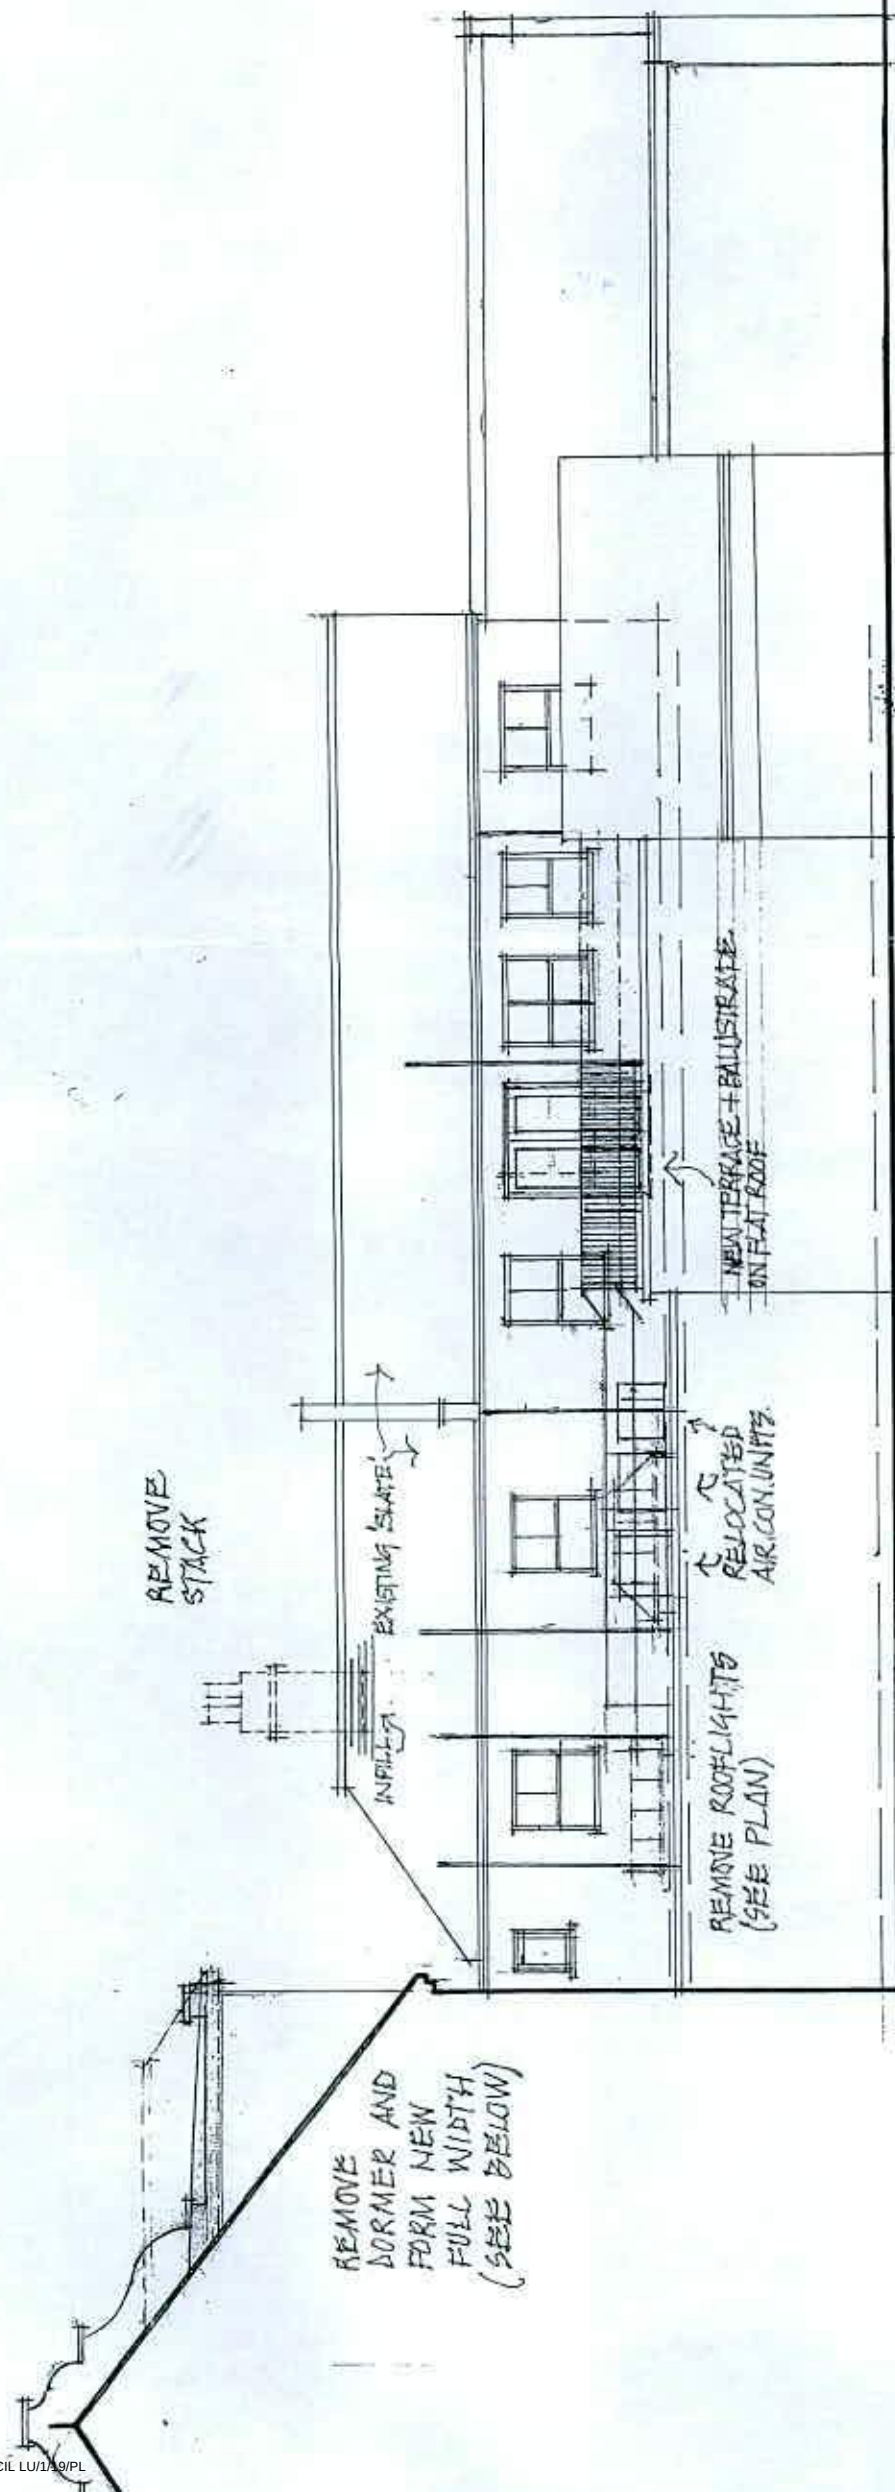

WEST ELEVATION
REMOVE WINDOW SECURITY BARS

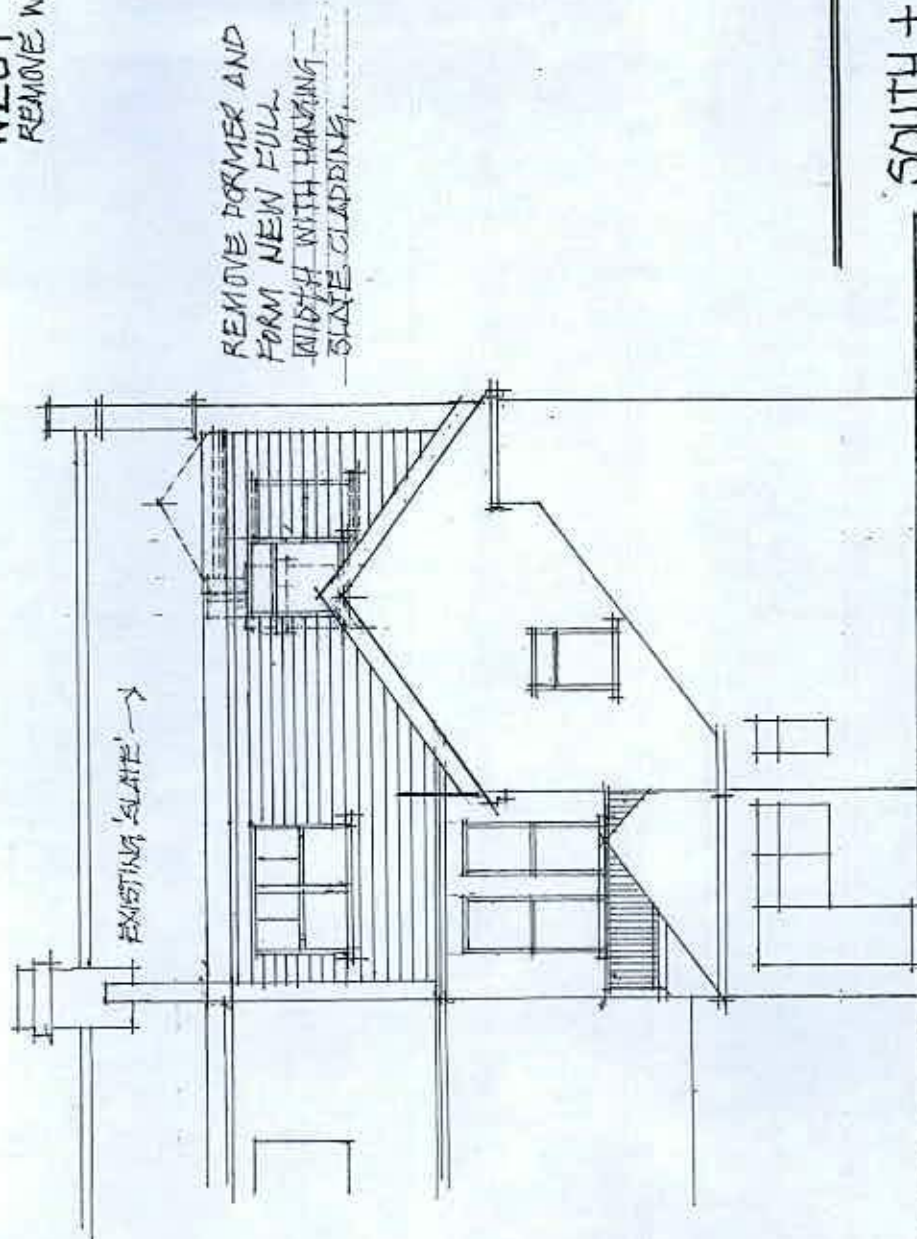

AS APPROVED

REVISION 25.06.18 - UPDATED PRIOR TO TP APPAL.

SOUTH + WEST ELEVATIONS - PROPOSED
70 HIGH ST, LITTLEHAMPTON, SUSSEX.
GRAHAM NICCOLLS LTD.
M: 07990 522709

SCALE / 1:100 @ A3
DATE / 12.06.2018
DWG. NO. / 080418/TP.03"A