



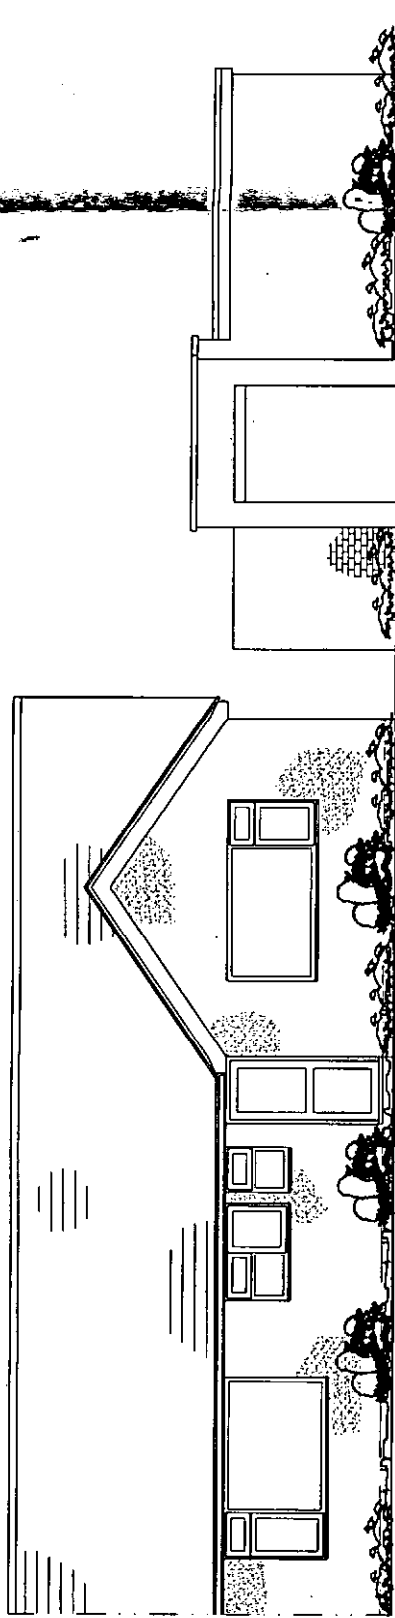

front elevation

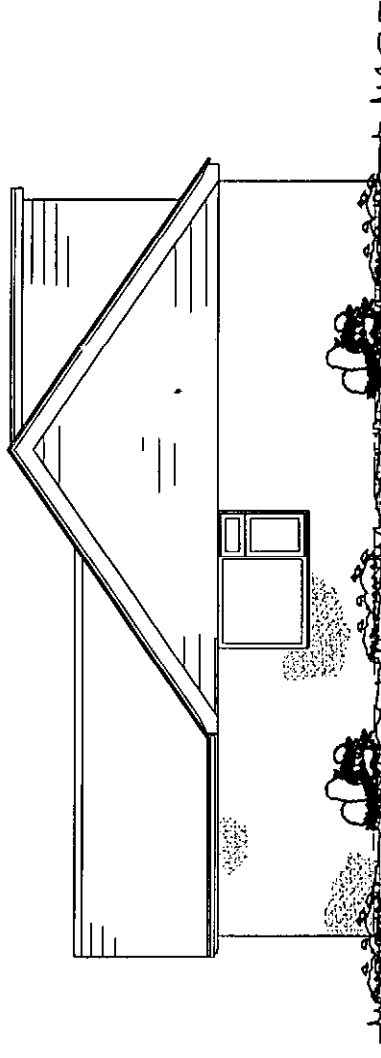

side elevation



rear elevation

ARUN DISTRICT COUNCIL			
No.	LU	200	09
Received			

Client:
Mr B Miles
 4 Parham Close
 Littlehampton
 Proposed work:
Single storey side extension

Org. title:
Existing elevations
 Org. no:
MILES 02
 Scale:
1:100

Rev:
 Drawn:
07.07.09

Marlborough Designs (Sx) Ltd
 11 Marlborough Road
 Goring-by-Sea
 Worthing
 West Sussex
 BN12 4EY
 Tel: 01903 242302
 Mob: 07808 763436
 Email: mdsd@ntlworld.com