



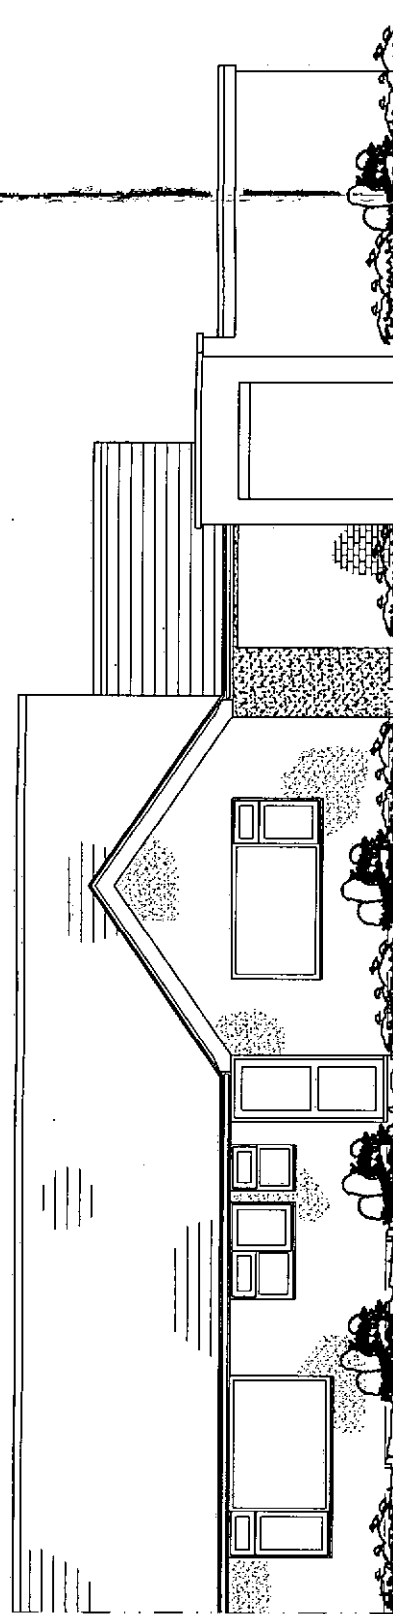

front elevation

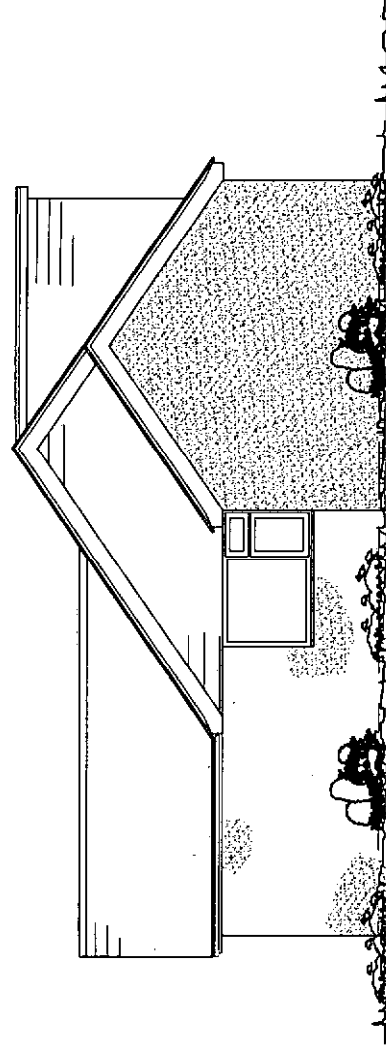


side elevation

ARUN DISTRICT COUNCIL			
No.	LU	200	09

received

NOTES:

1. Extension shown fully hatched
2. Roof tiles, render type and colour to match existing.
3. Window to be in white pVCu to match existing.

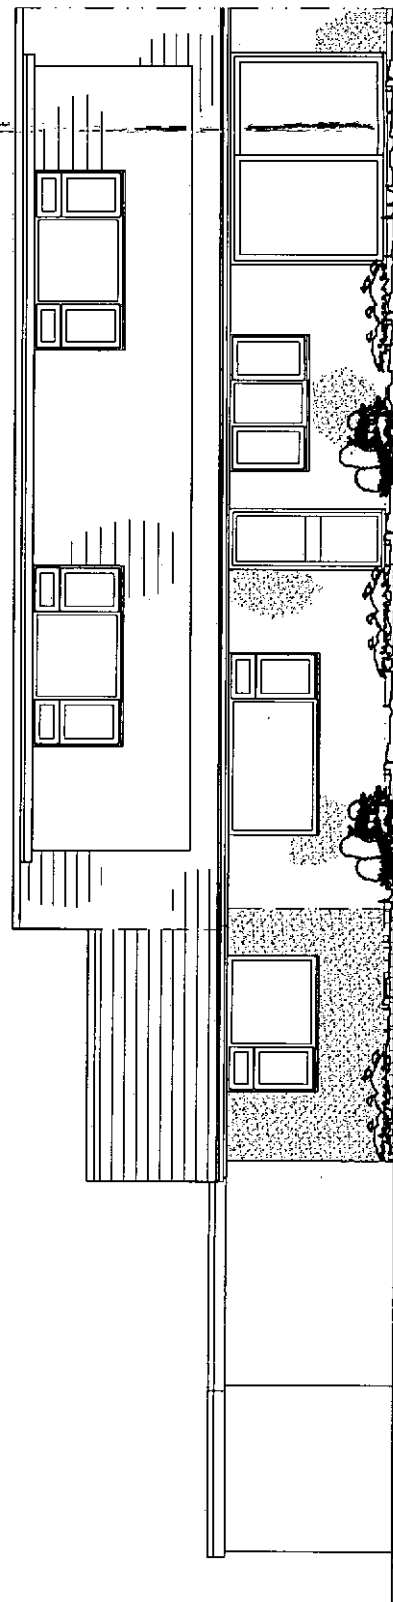

rear elevation

Client:		Proposed elevations	
Mr B Miles		MILES 03	
4 Parham Close		Scale: 1:100	
Littlehampton		Drawn: 07.07.09	
Proposed work:		Rev:	
Single storey side extension			

Marlborough Designs (Sx) Ltd	
11 Marlborough Road	
Goring-by-Sea	
Worthing	
West Sussex	
BN12 4EY	
Tel: 01903 242302	
Mob: 07808 763436	
Email: mdsdtd@ntlworld.com	