




INSET PLAN - GROUND FLOOR - EAST WING
SCALE: 1:100 (A1) or 1:200 (A3)

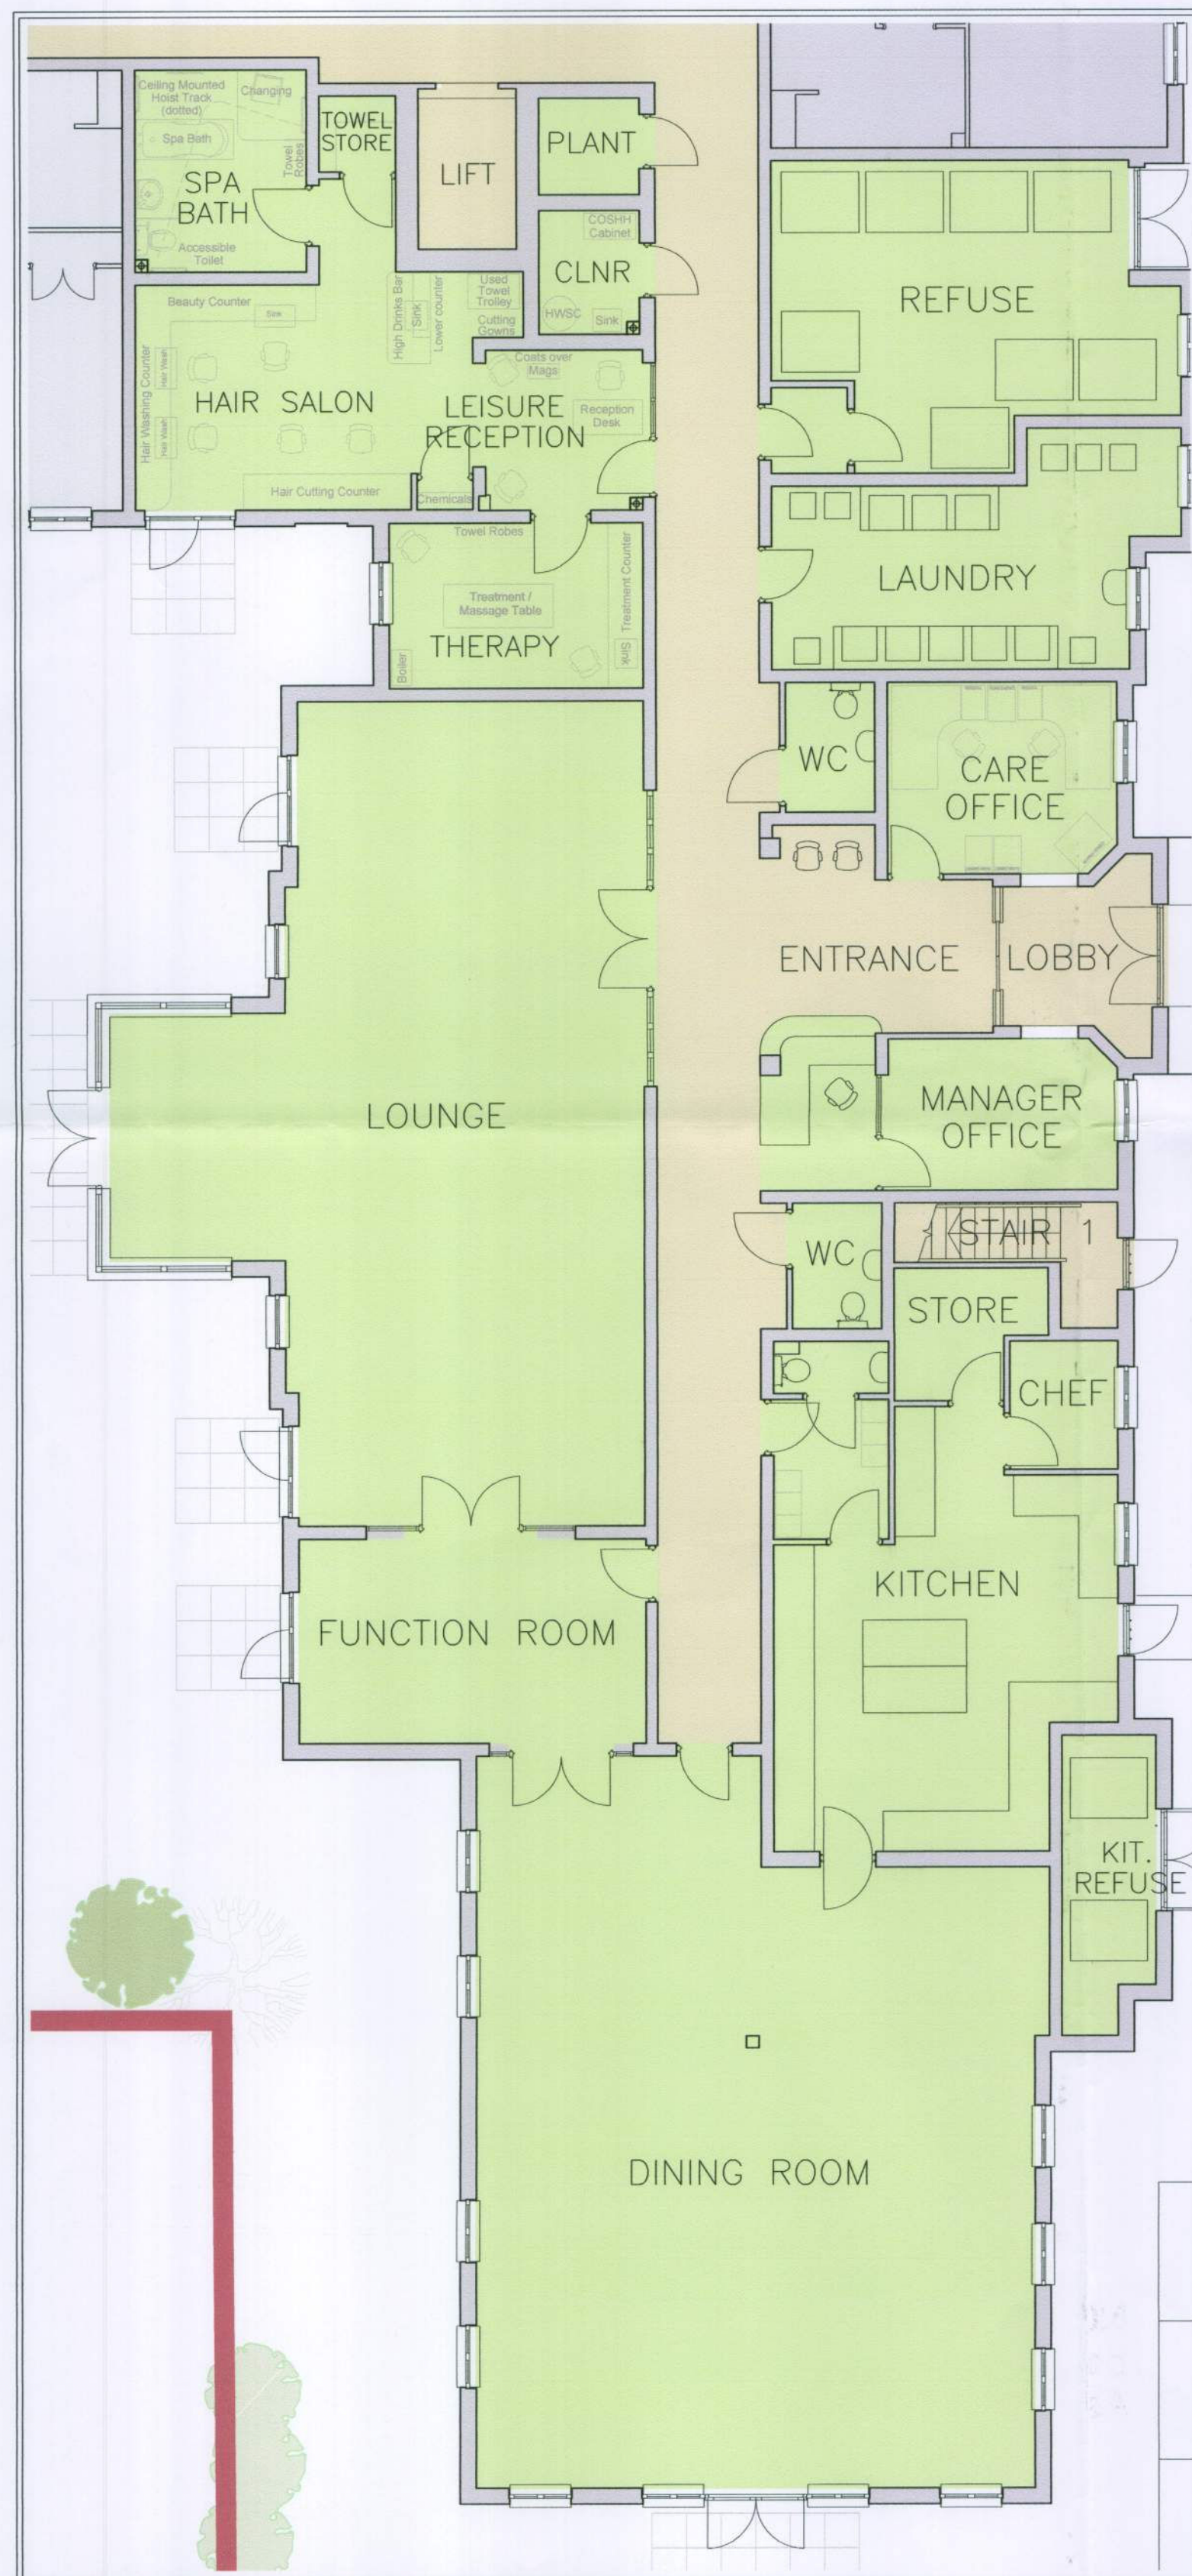

GROUND FLOOR PLAN

REVISIONS			
Revision	Date	By	
A	Flat 1 deleted and fitted out as new TCL Leisure Suite. Flats re-numbered to allow for loss of original No. 1.	15.12.09	NKF
B	Leisure suite area up-dated to comments. Revision clouds adjusted and lines thickened for clarity. "59 unit scheme" note added.	08.02.2010	NKF
C	"59 Unit Scheme" note removed. Drawing number altered to suit.	10.02.2010	NKF
D	Flats 15 and 16 converted to 2 no. 2 bed flats. Scheme reduced to 58 flats total.	10.02.2010	JPS

ARUN DISTRICT COUNCIL			
No.	LU	200	10
Received			



KEY	
	1 BED FLATS
	2 BED FLATS
	COMMUNAL AREAS
	CIRCULATION

ALL DIMENSIONS TO BE CHECKED ON SITE
WORK TO FIGURED DIMENSIONS ONLY
REPORT DISCREPANCIES TO THE ARCHITECT
AT ONCE BEFORE PROCEEDING

THE PLANNING BUREAU LIMITED
Architects and Town Planners
Graham Bell BA (Hons), B.Arch (Hons), RIBA Design Director
Sapphire House, York Close, Byfleet Surrey, KT14 7JN
Telephone: 01932-348948 Fax: 01932-348418



Project Title
FITZALAN ROAD LITTLEHAMPTON

Drawing Title
**GROUND FLOOR PLAN
ADDITIONAL FACILITIES
SCHEME**

Scale	1: 200@A1	Date	10.12.2009
Drawn	SMK/NKF	Checked	
Drawing No.	TCL-59-03	Rev.	D

NOTE: Revision clouds show points of variation from approved Assisted Living proposal.