

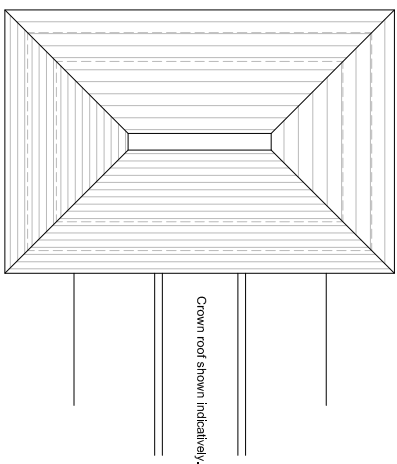
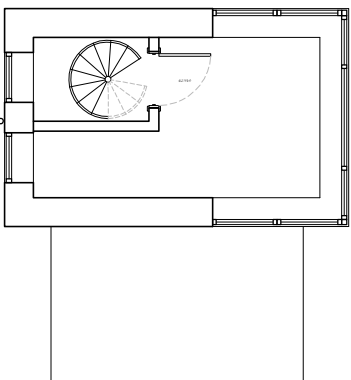


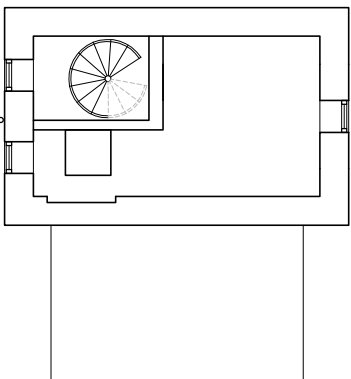

1st floor plan | existing

2nd floor plan | existing

Roof plan | existing

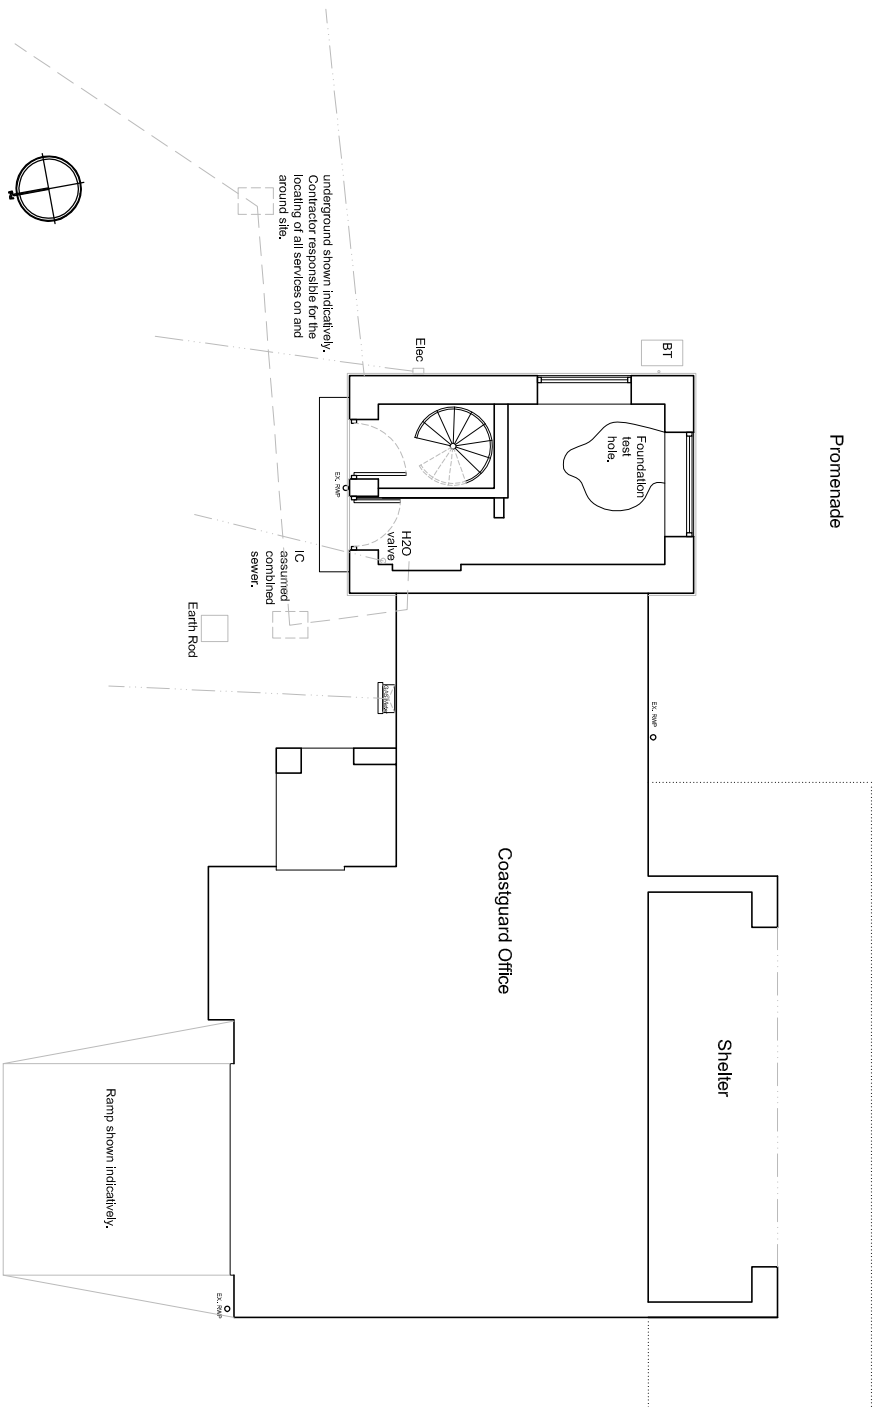

Ground floor plan | existing



EXSITING PLANS

Client	Drawn By
Grey Tree Developments	Rudi

Note: these drawings are prepared for planning purposes only, do not scale for any other purpose.