


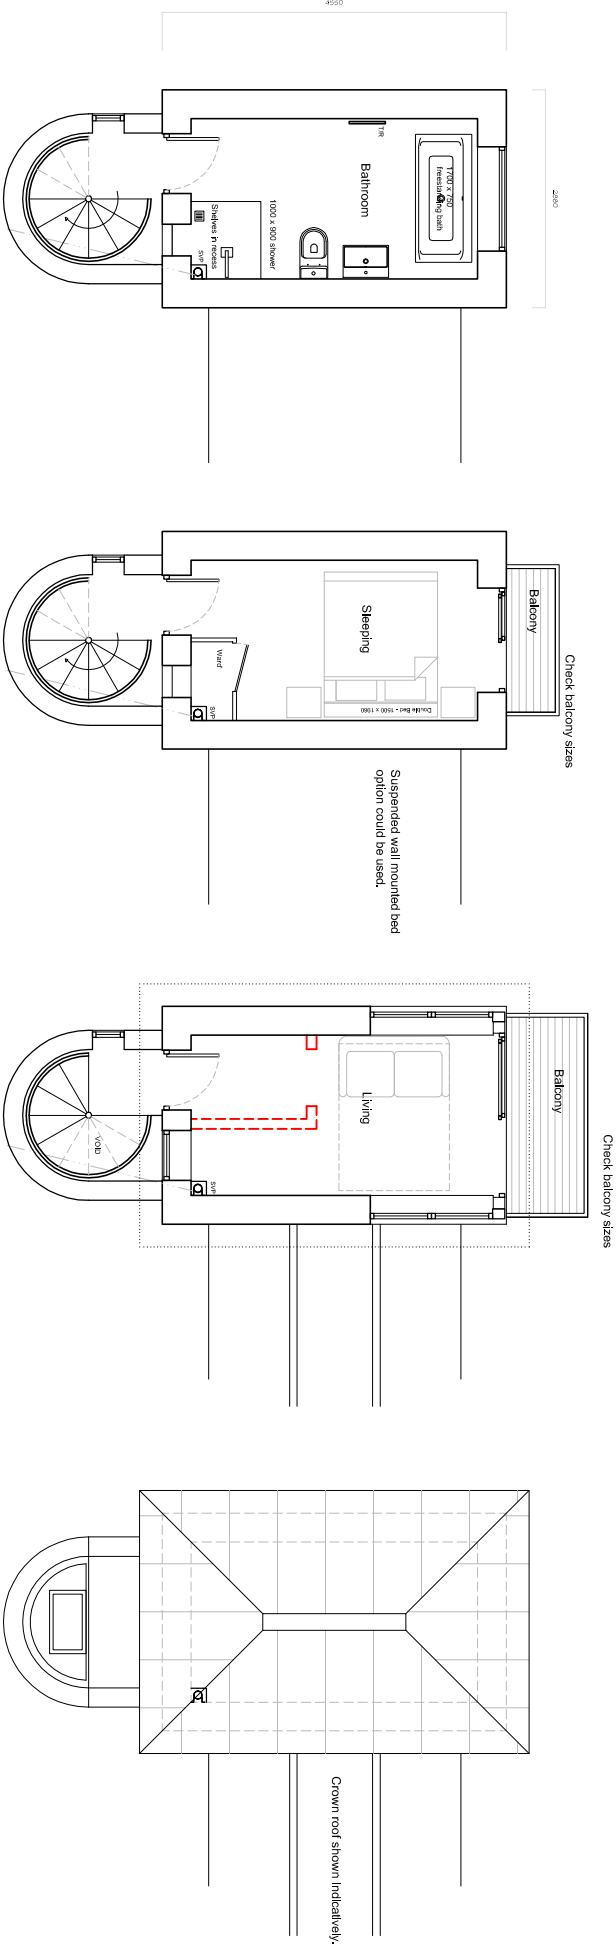


1st floor plan | proposed

2nd floor plan | proposed

3rd floor plan | proposed

Roof plan | proposed

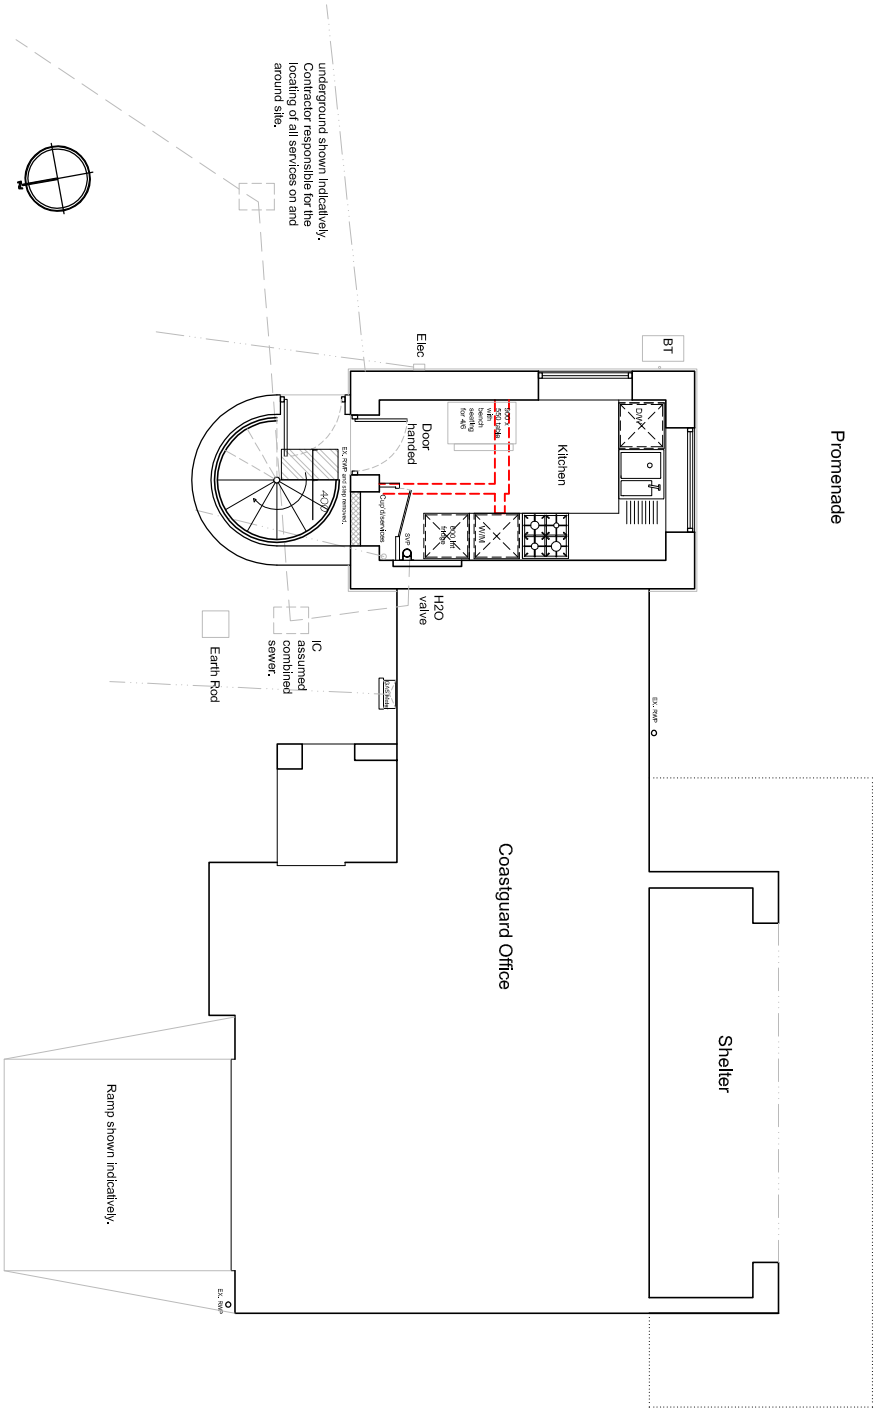

Ground floor plan | proposed

PROPOSED PLANS

Project Address		DRAWINGS	
M0 07792 379302	E rud@design.co@gmail.com	W cloud9designstudio.co.uk	Proposed Plan
General Alterations		Drawing Number	
Old Coastguard Tower, Promenade, Sea Road, Littlehampton, BN17 5LH		C90164/05	
		Scale	
		1:100 @ A3	
Client		Date	
Grey Tree Developments		May 2019	
Drawn By		Rudl	
Note: these drawings are prepared for planning purposes only, do not scale for any other purpose.			